


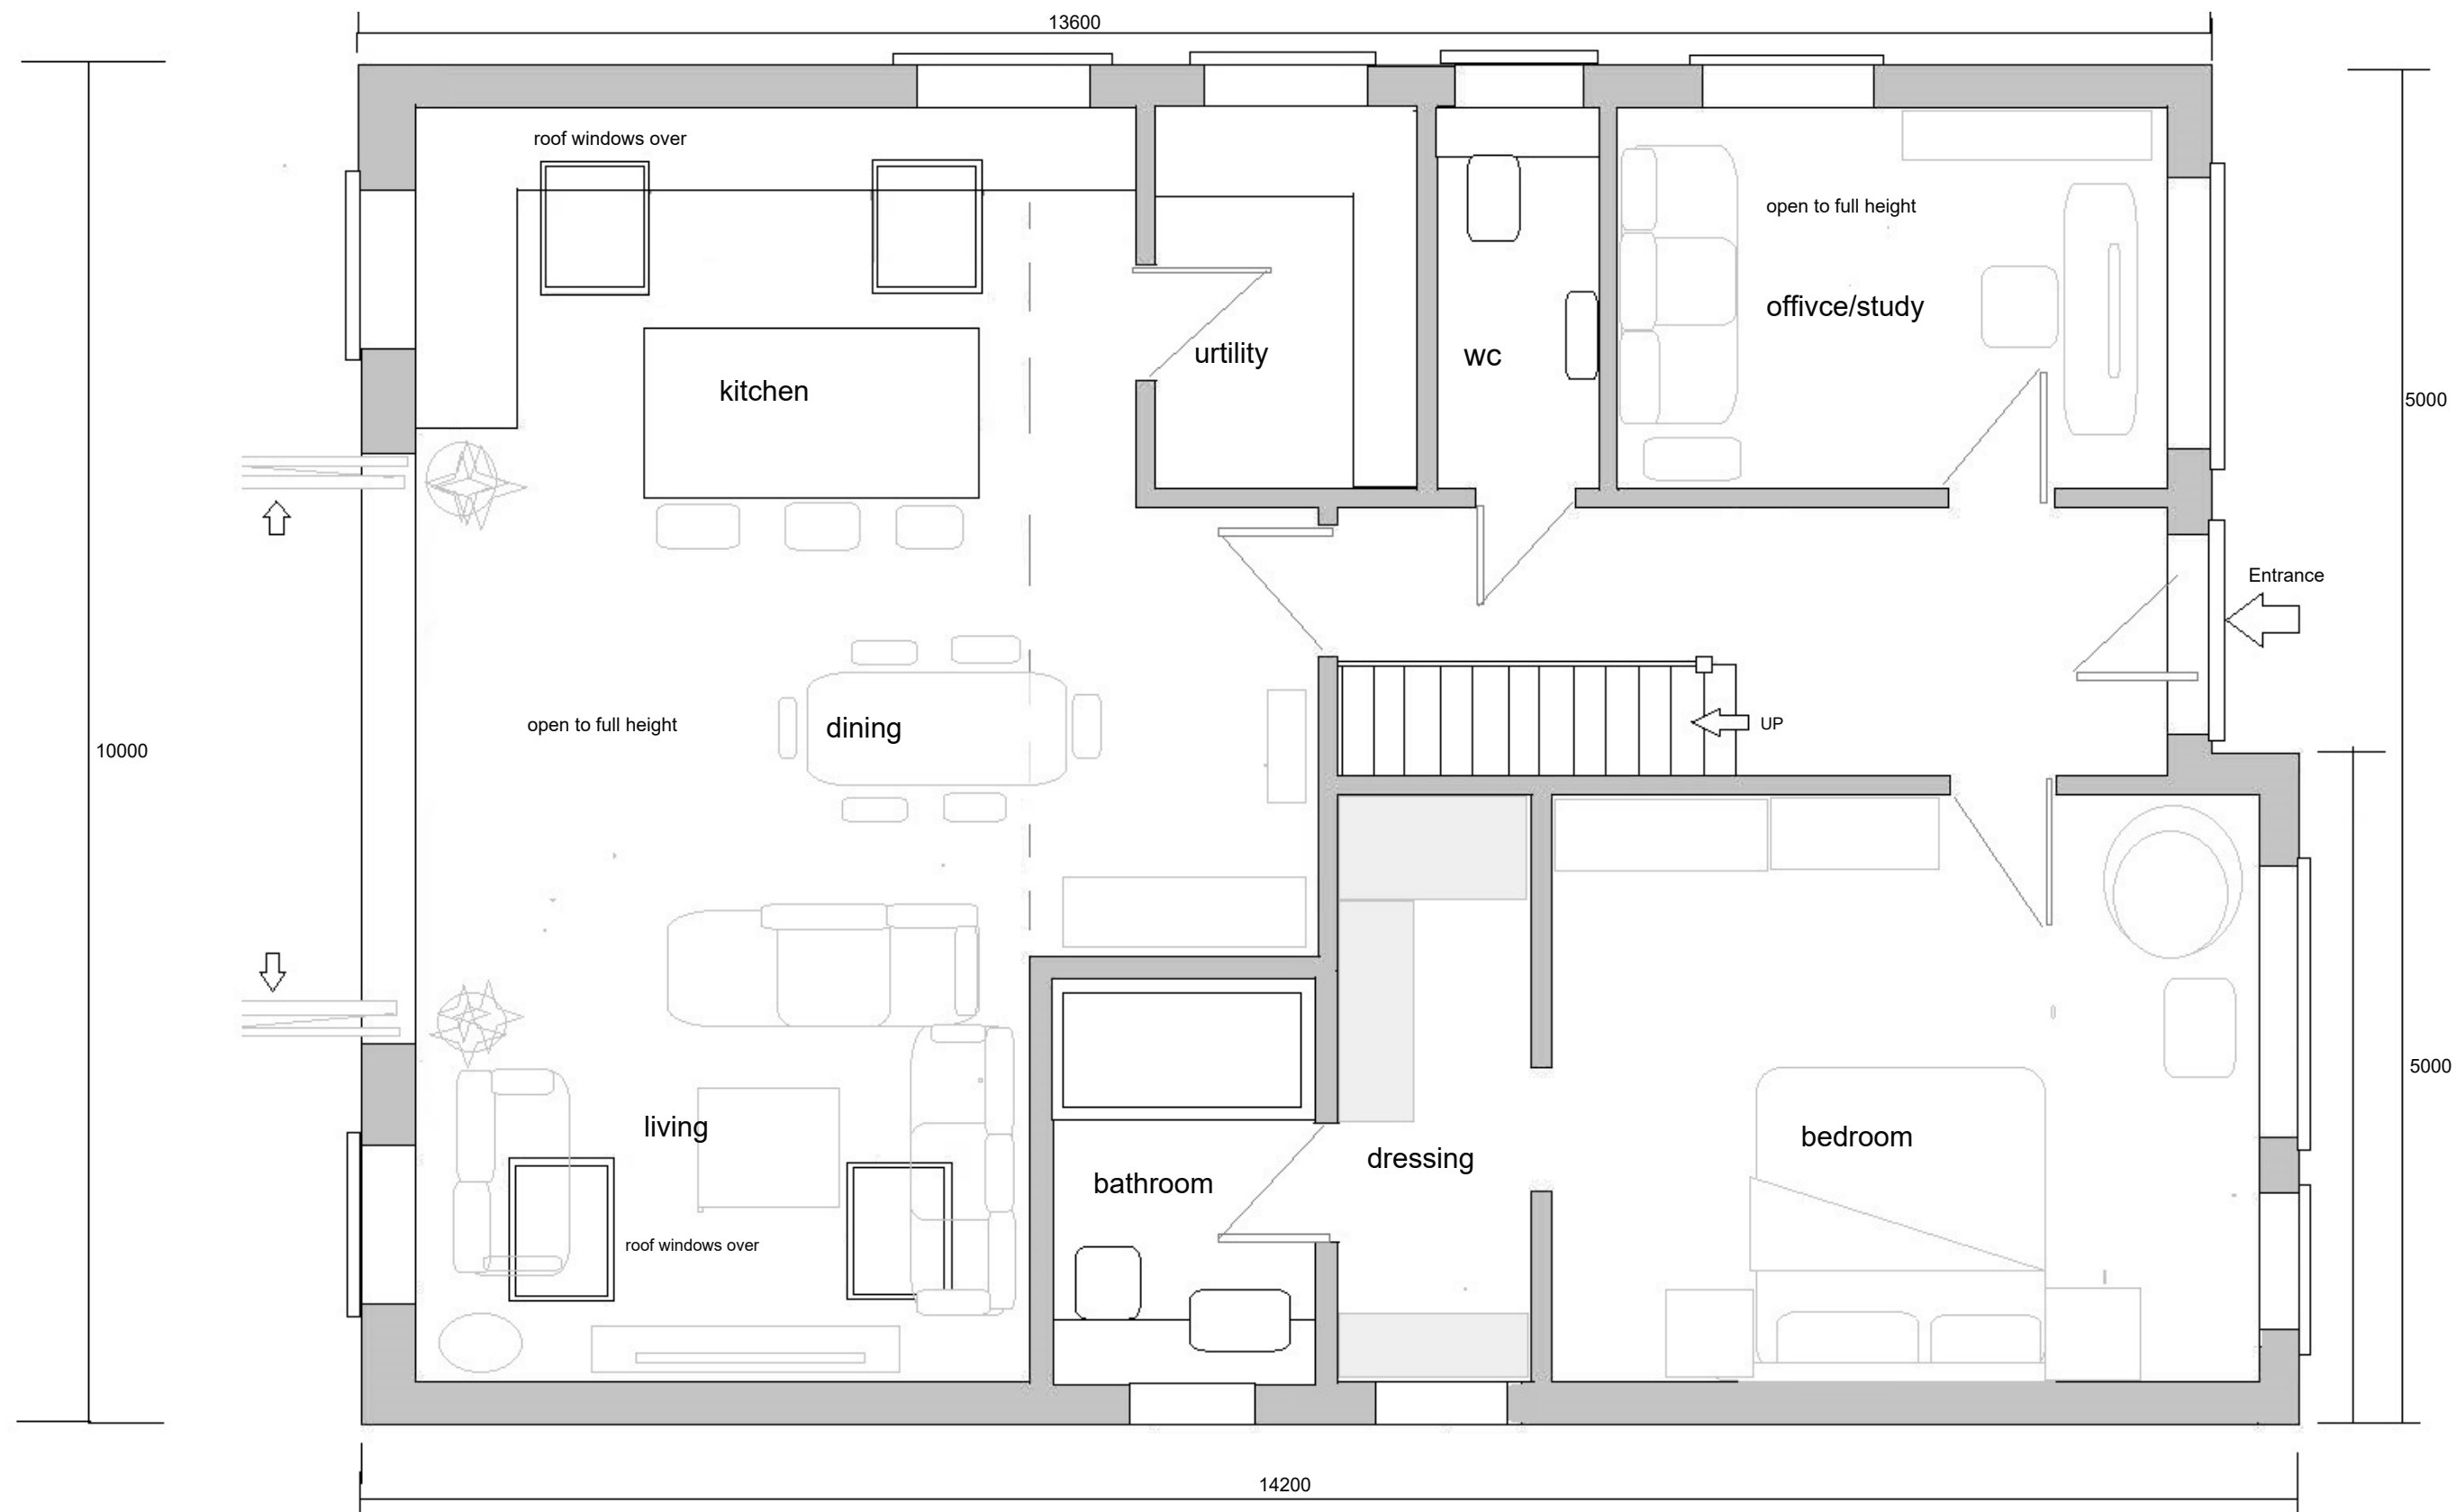

**SBS**

Surrey Building Services  
Architectural & Building Consultants

James Templeman : 07793433353 Email : surreybuildingservices@gmail.com

| Client No. | No. | Revision |
|------------|-----|----------|
| 11450      | 02  | P        |

Client Name : Mr A Russell

**Address**  
247 Finchampstead Road  
Wokingham  
Berks  
RG40 3JR

**Proposal**  
PROPOSED DETACHED CHALET  
BUNGALOW WITH ASSOCIATED  
ACCESS AND PARKING

Scale 1:100 1:50

Paper Size A3

