


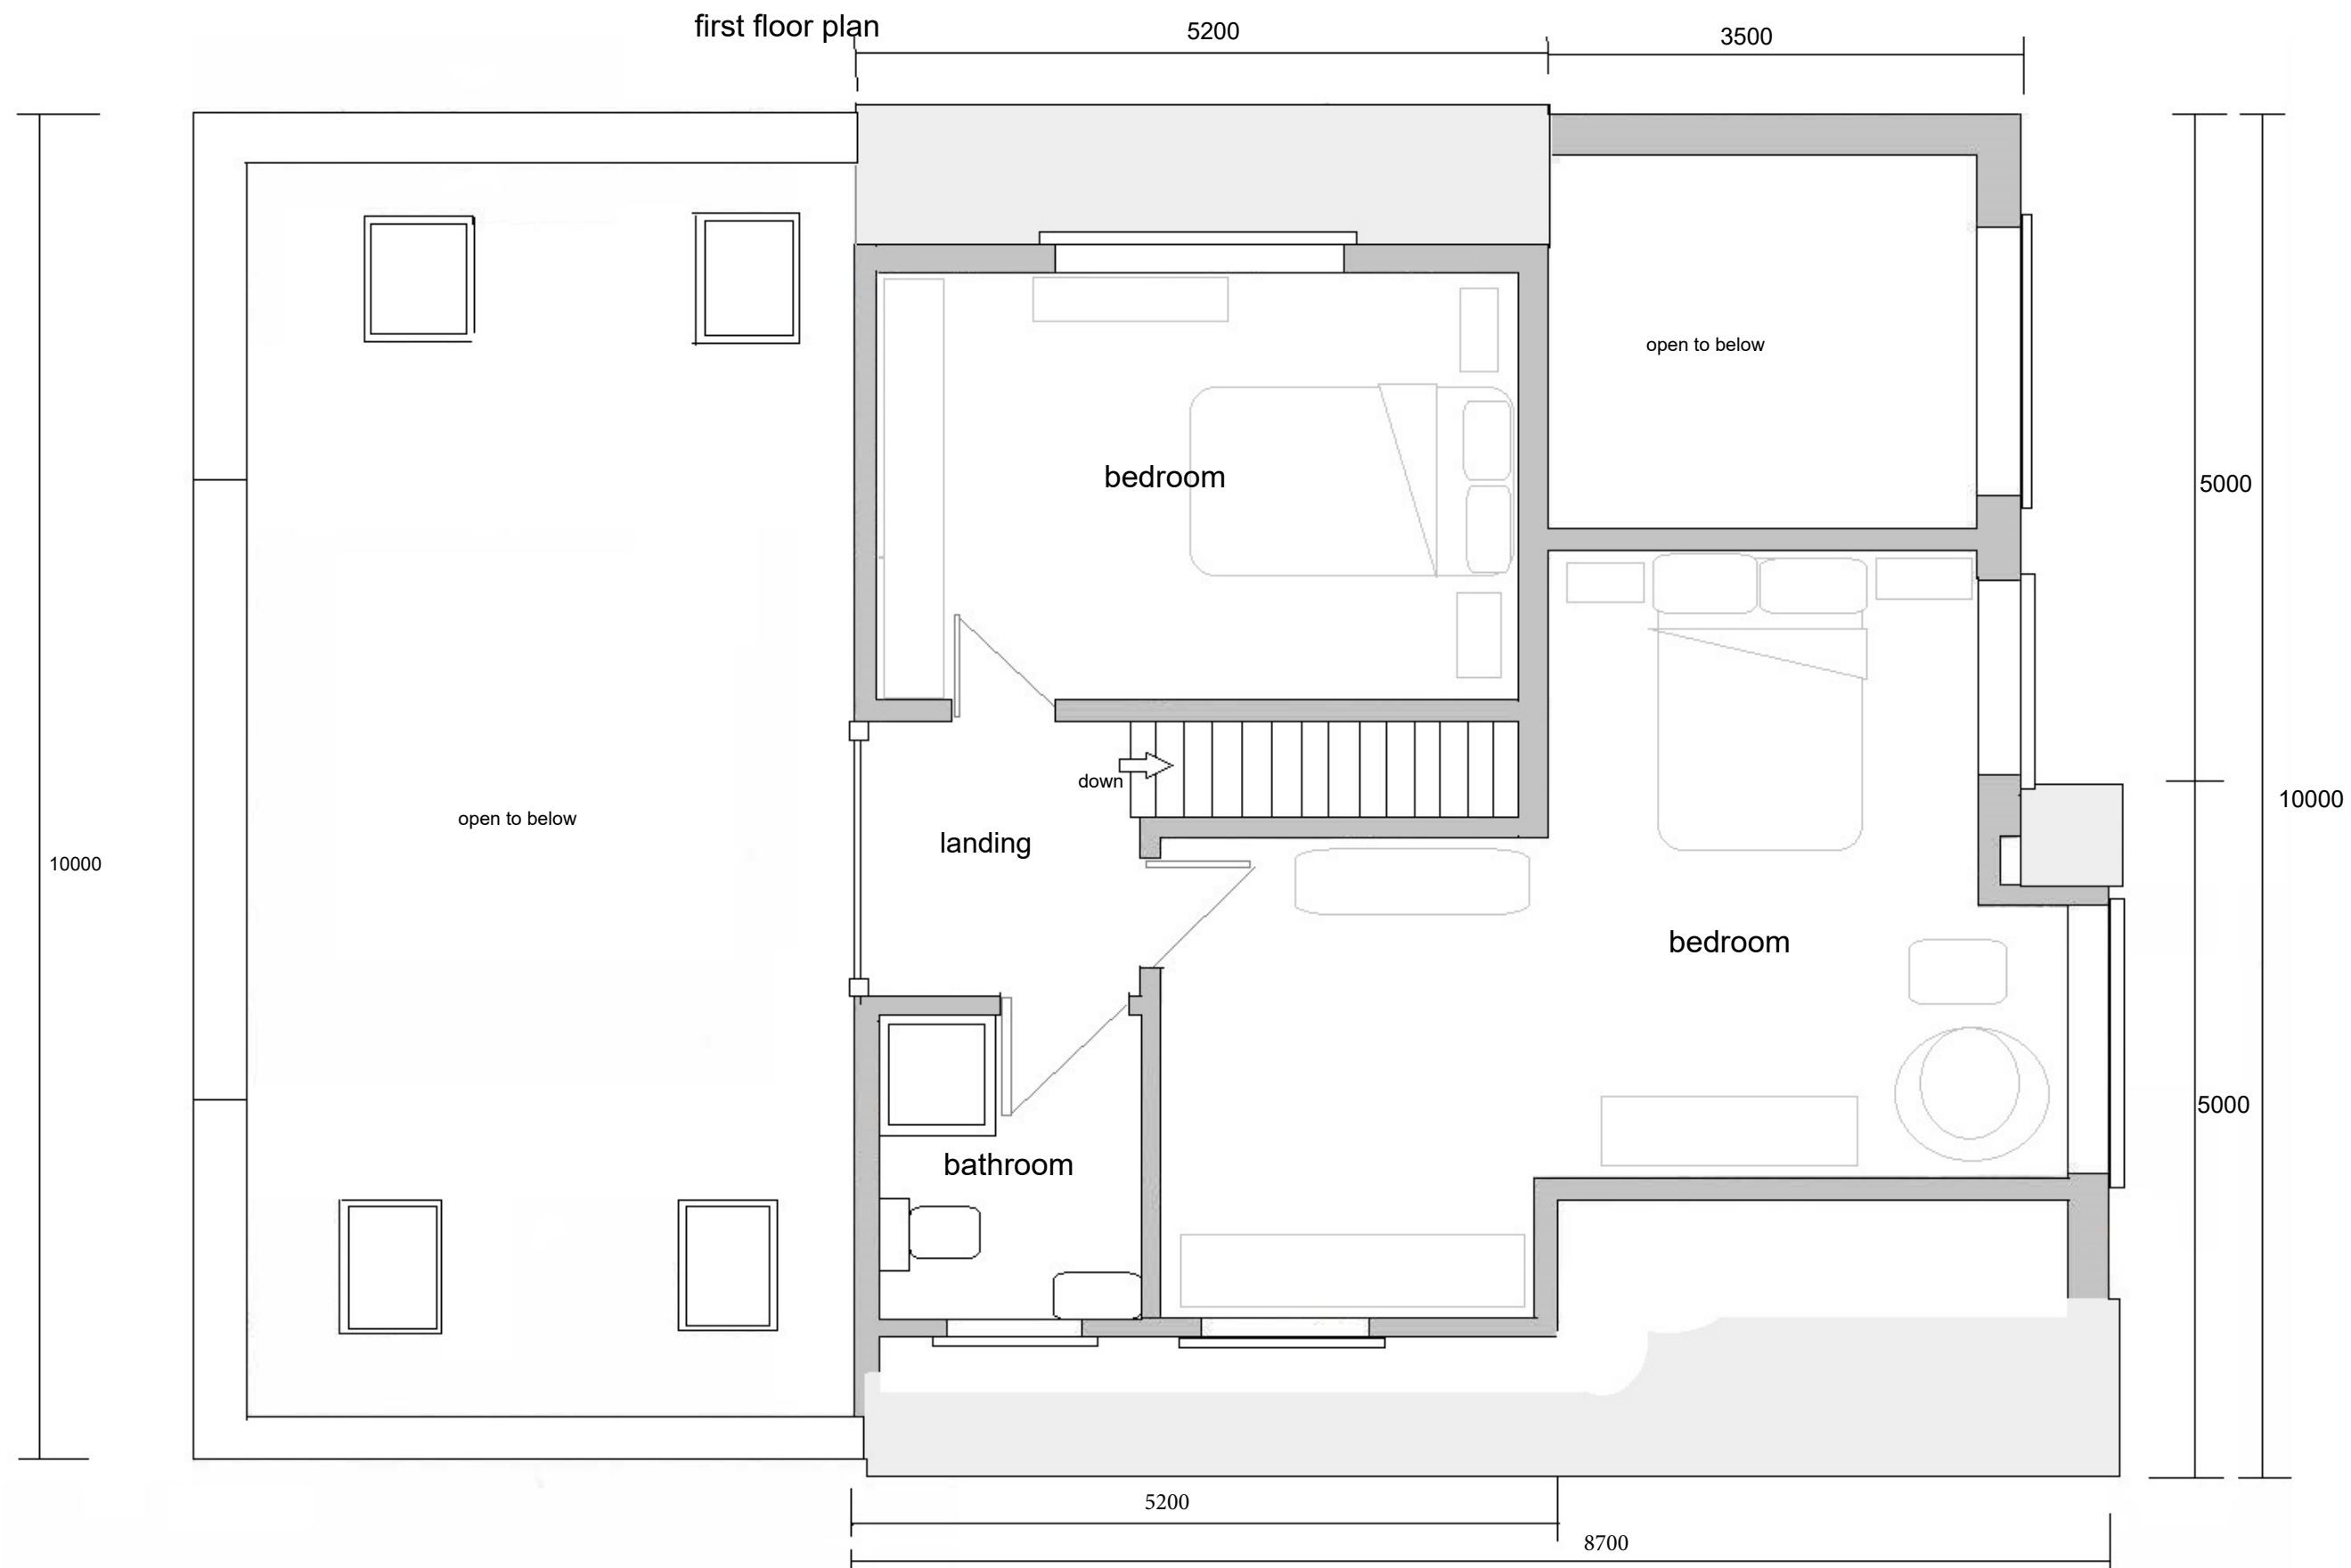

SBS

Surrey Building Services

Architectural & Building Consultants

James Templeman : 07793433353 Email : surreybuildingservices@gmail.com

Client No.	No.	Revision
11450	03	P

Client Name : Mr A Russell

Address

247 Finchampstead Road
Wokingham
Berkshire
RG40 3JR

Proposal

PROPOSED DETACHED CHALET
BUNGALOW WITH ASSOCIATED
ACCESS AND PARKING

Scale 1:100 1:50

Paper Size A3