



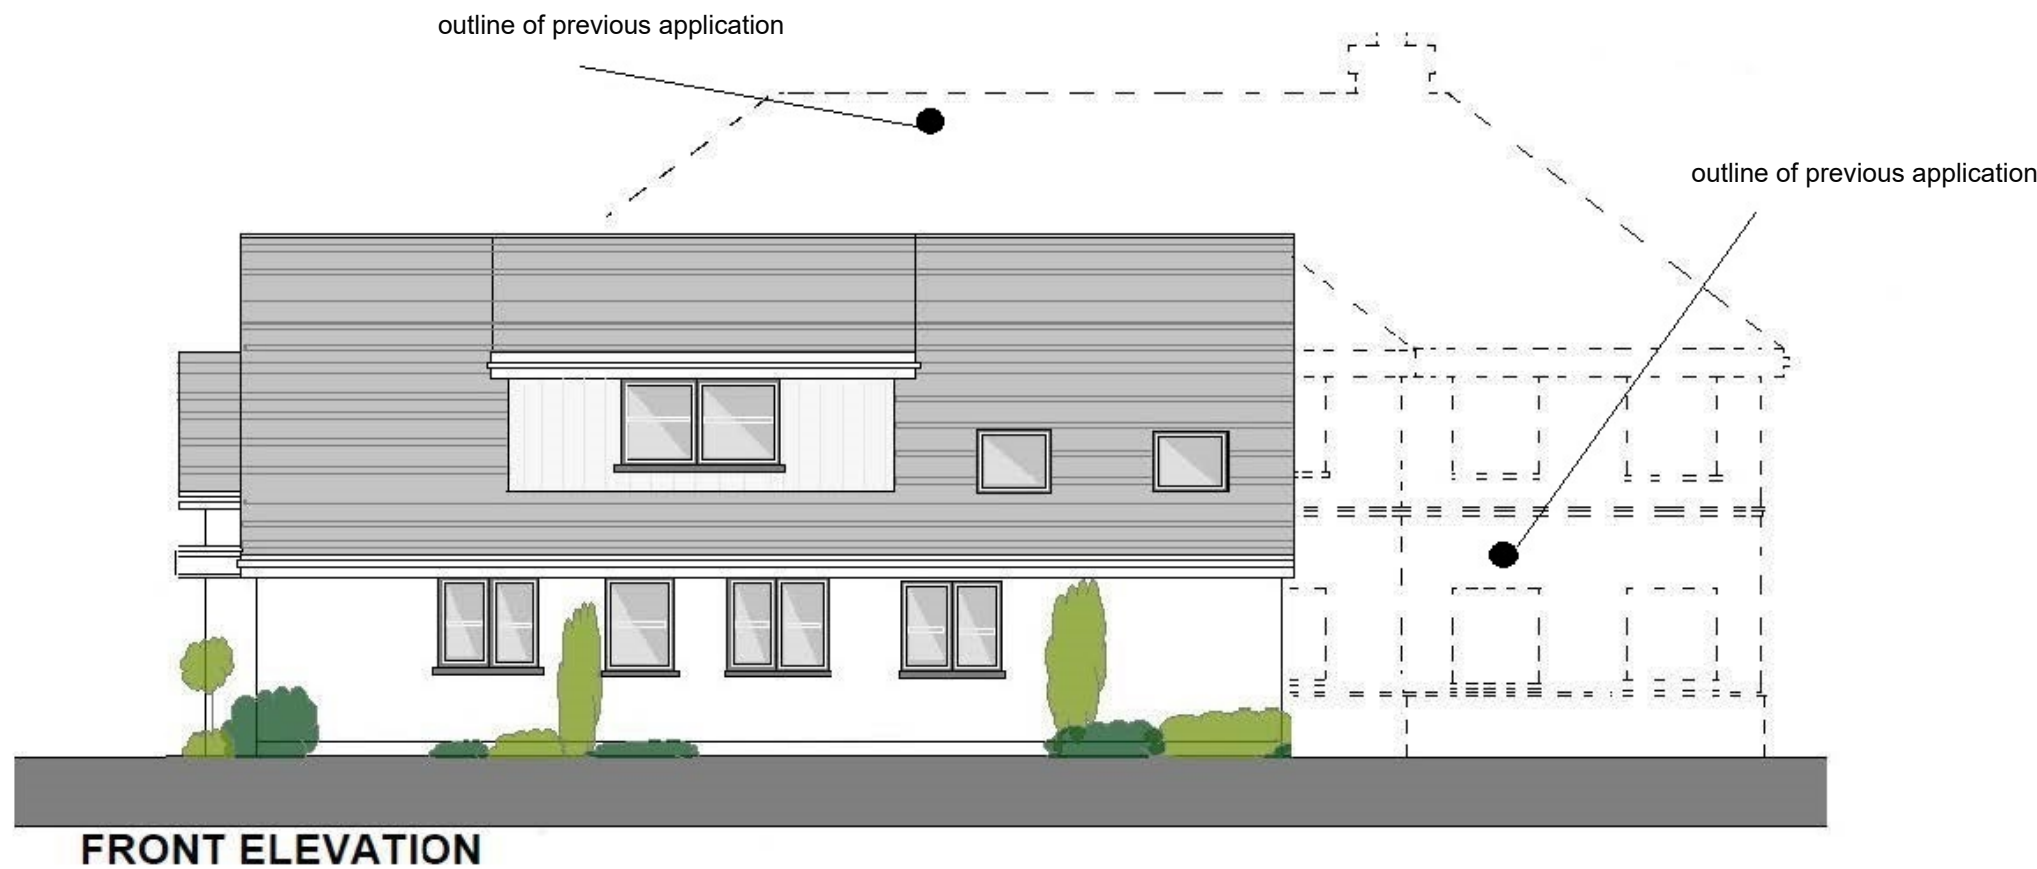

PROPOSED BUNGALOW IN RELATION TO PREVIOUS APPLICATION

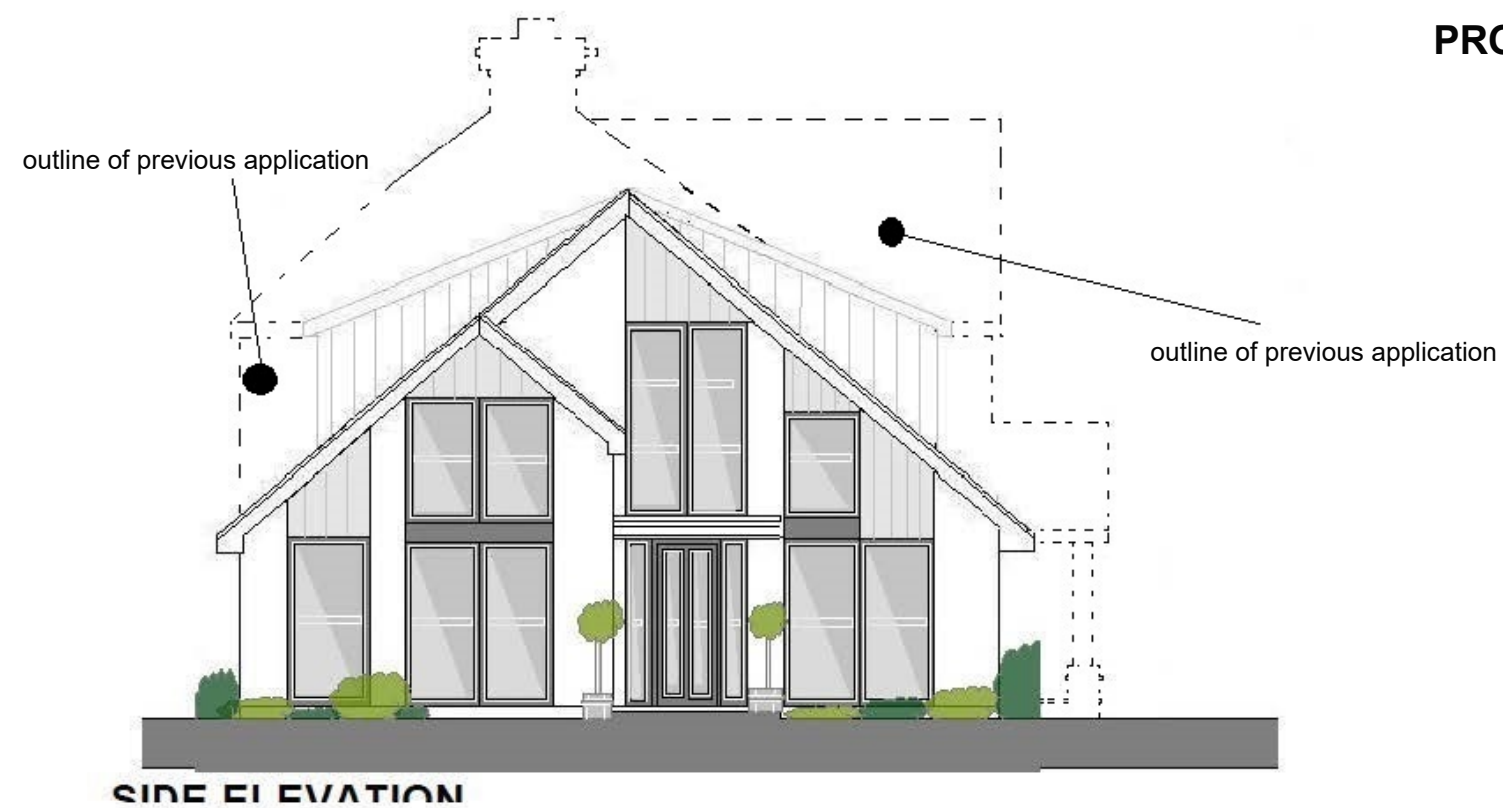

SBS

Surrey Building Services
Architectural & Building Consultants

James Templeman : 07793433353 Email : surreybuildingservices@gmail.com

Client No.	No.	Revision
11450	05	P

Client Name : Mr A Russell

Address
247 Finchampstead Road
Wokingham
Berks
RG40 3JR

Proposal
PROPOSED DETACHED CHALET
BUNGALOW WITH ASSOCIATED
ACCESS AND PARKING

Scale 1:100 1:50

Paper Size A3