
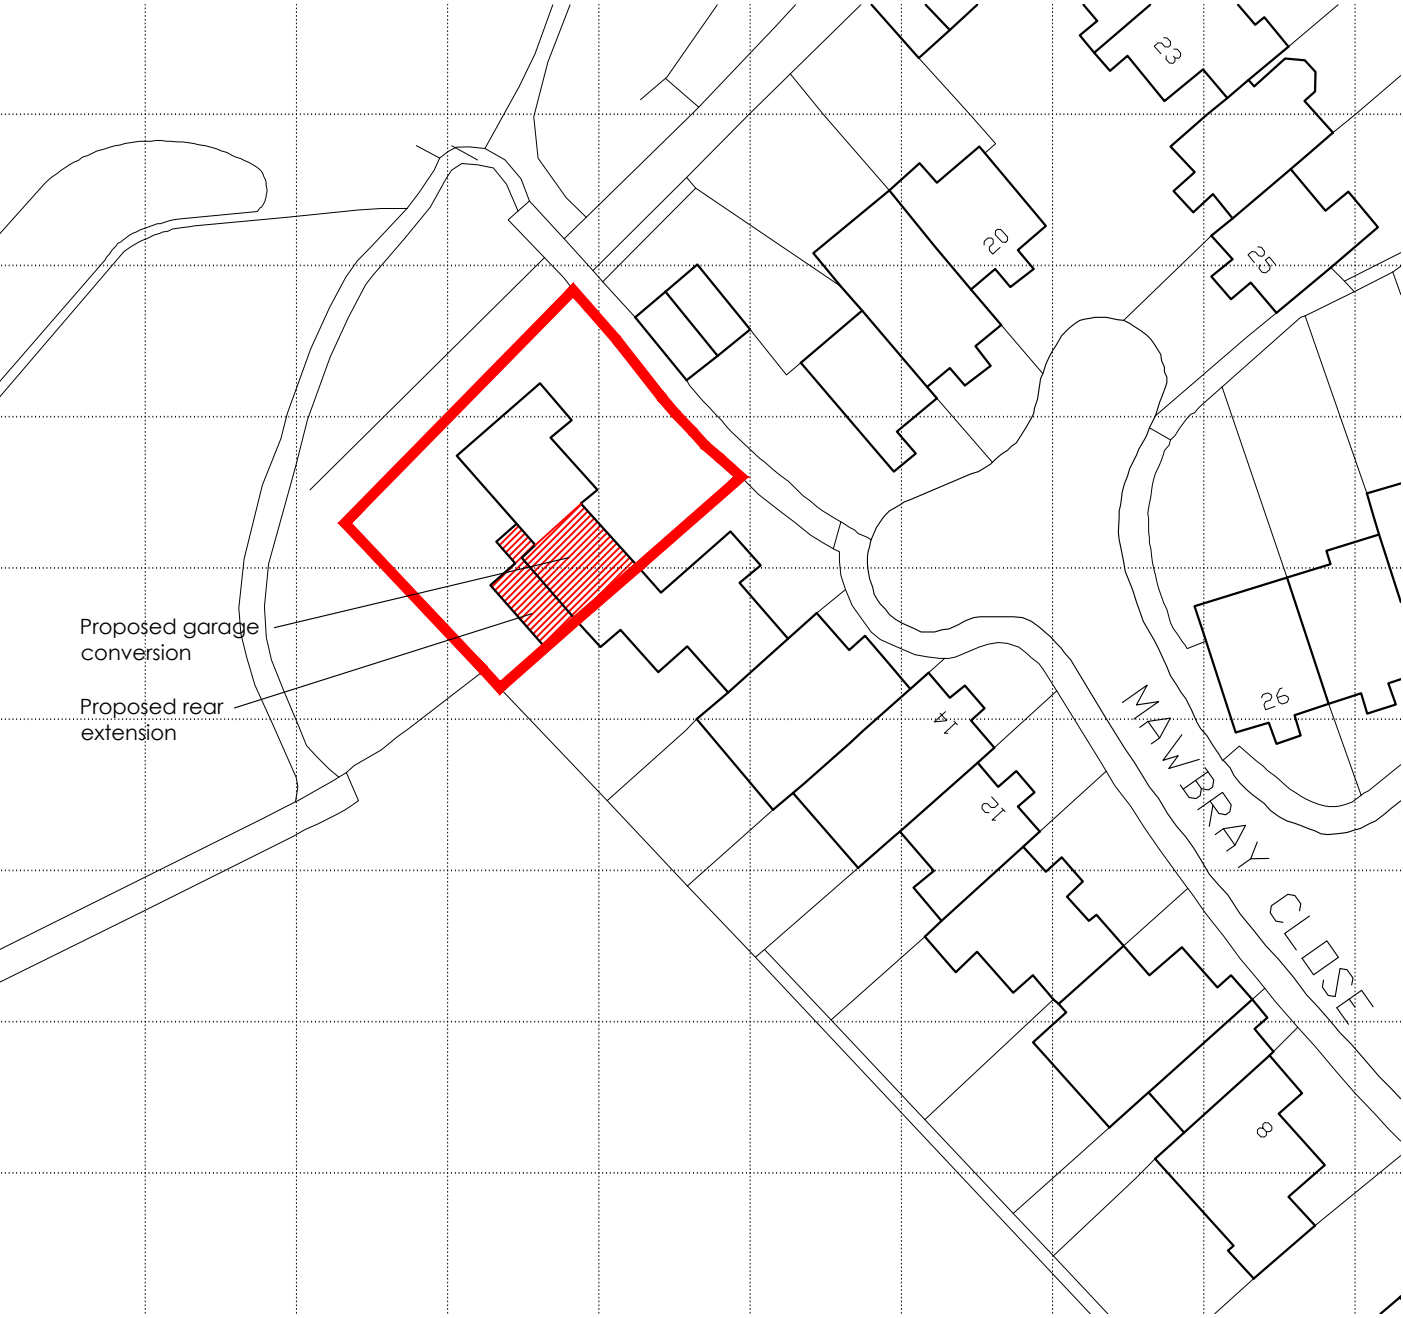


DRG. REMAINS COPYRIGHT OF THE ARCHITECT.
DIMENSIONAL DISCREPANCIES TO BE REFERRED
TO THE ARCHITECT
~~DO NOT SCALE~~

DRAWING STATUS ☒ PRELIMINARY ☐ FOR APPROVAL ☐ CONSTRUCTION

DATE - - - - -

REVISION3 Drawing

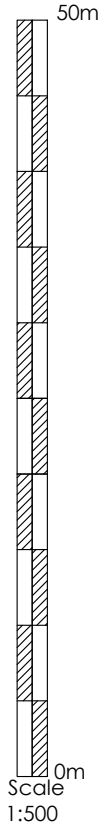

BLOCK PLAN
1:500



CLIENT
Debra Taylor

JOB TITLE
Proposed Extension
17 Mawbray Close
Lower Earley

DATE
Aug 25

DRG TITLE
Block Plan

JOB No.
2520

DWG No.
04

SCALE
1:500

REV.
-



Anne Owen Architects Ltd
24 Springfield Park, Twyford, Reading RG10 9JH
+44(0)118 932 0846 / 07788 262602
anne@annehearchitect.co.uk
www.annehearchitect.co.uk
Director: Anne Owen BA (Hons) BAch RIBA
Company Registered in England & Wales No. 8861202