


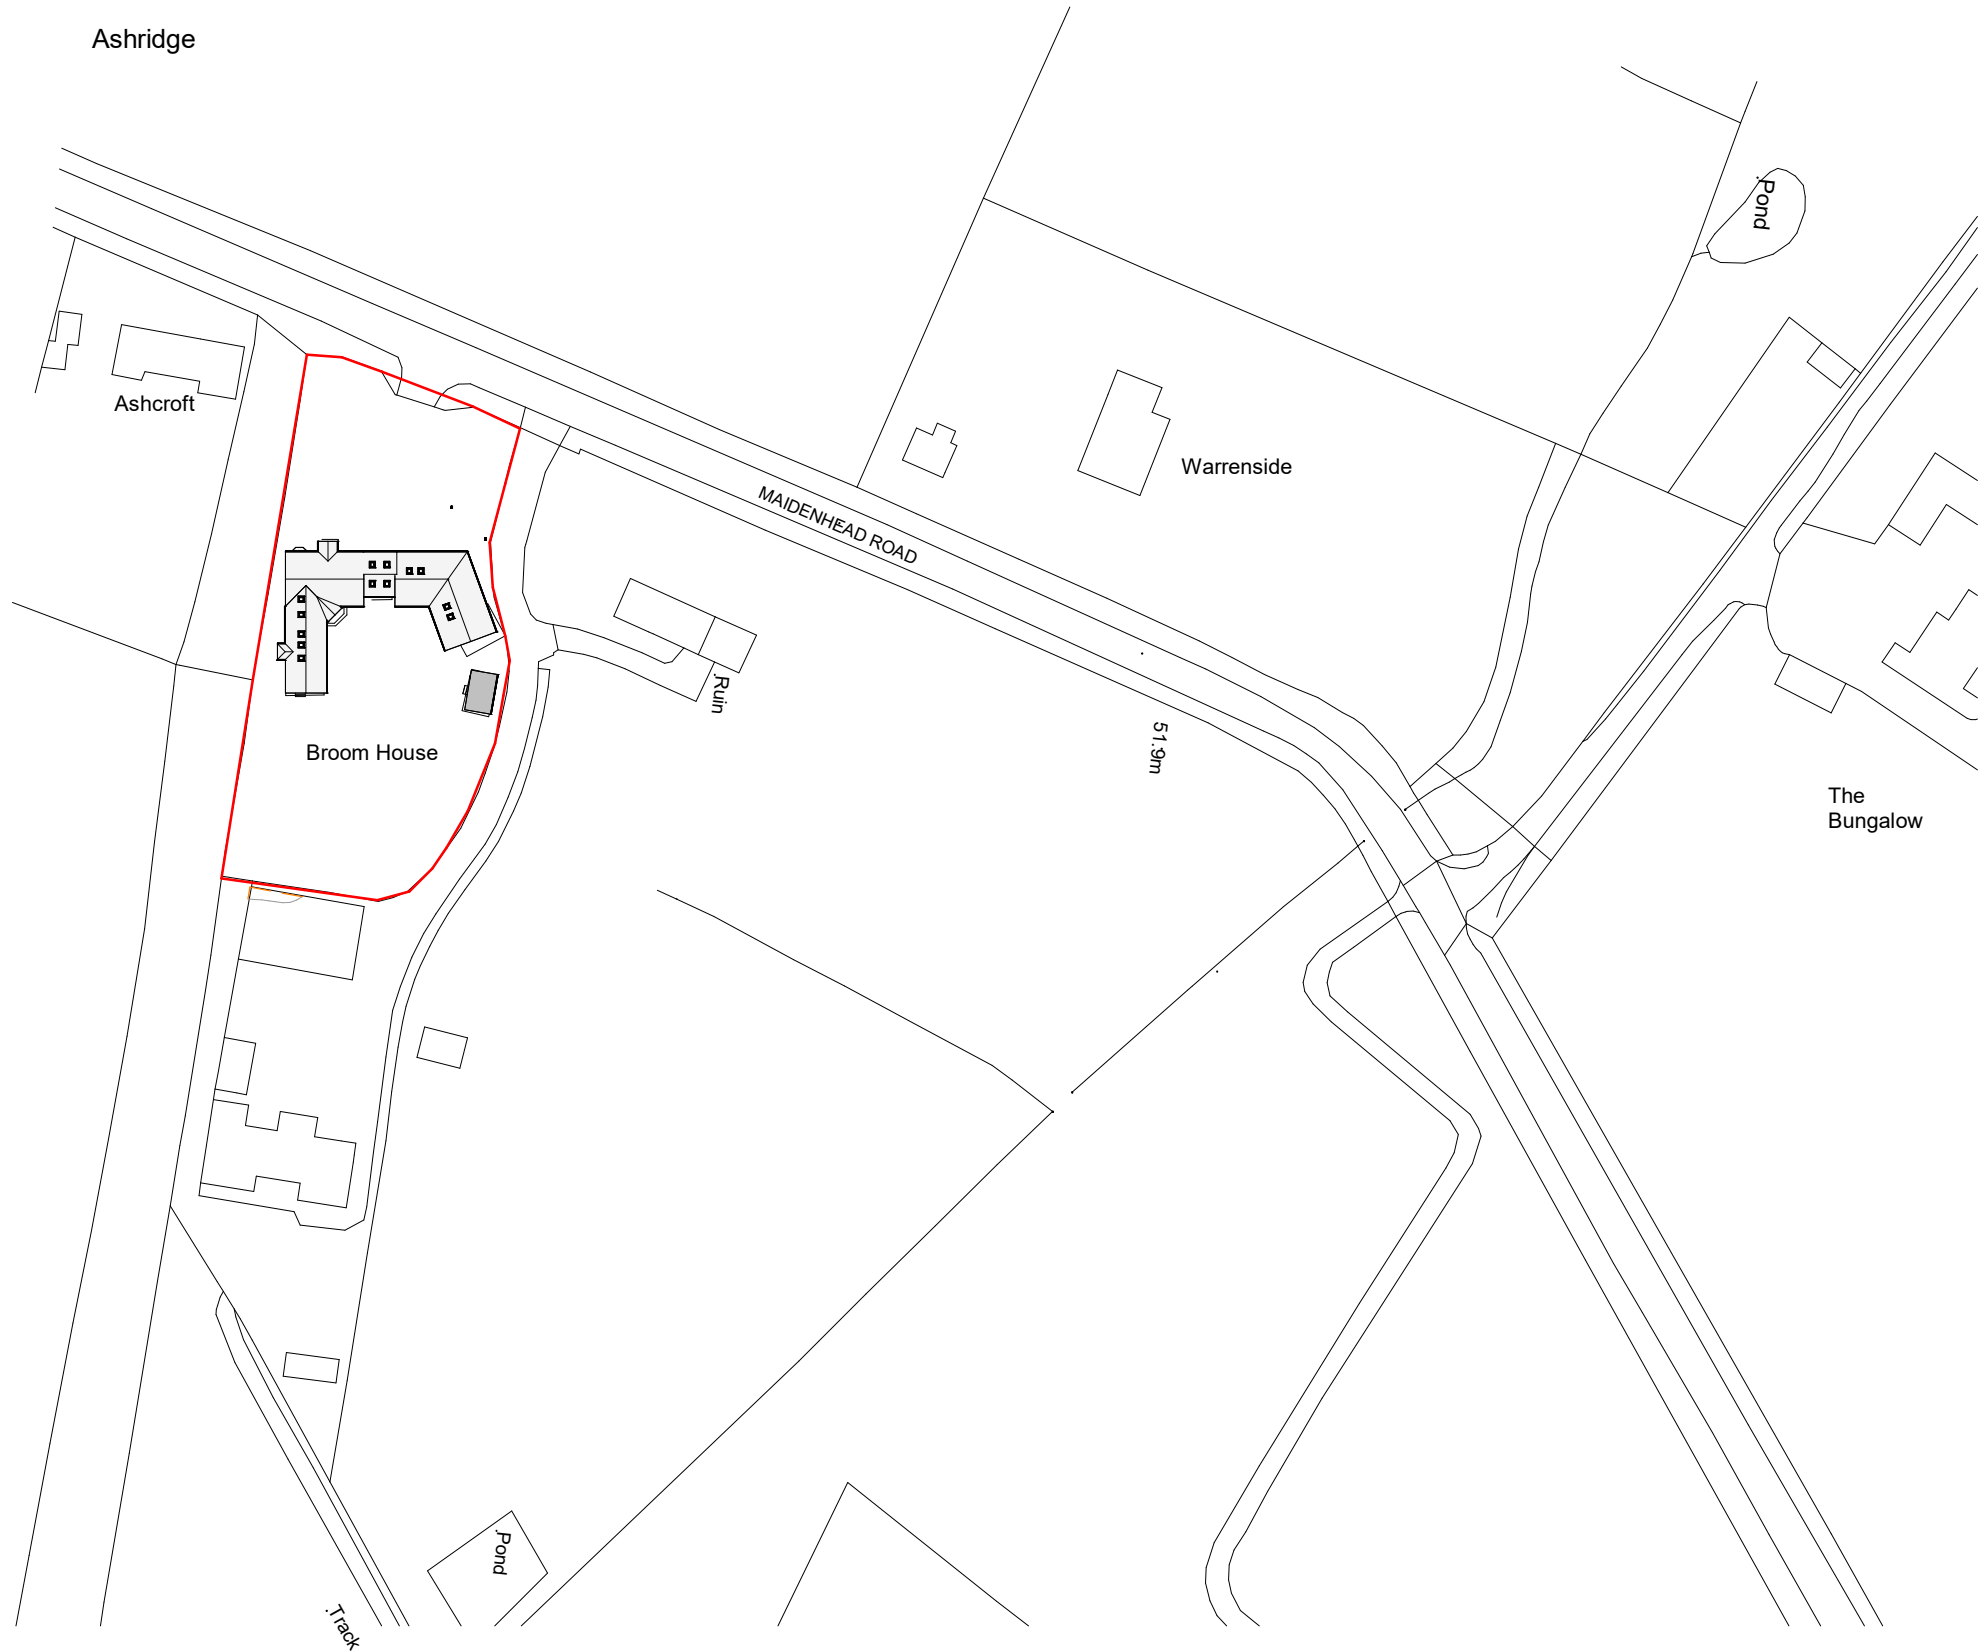

Crown copyright and data rights 2023 OS License 100018971

PLANNING DRAWING



Applicant Finn Beadon (acting by his Deputies Ruth Meyer & Alexander Wright)		
Address Broom House, Maidenhead Road, Wokingham		
Drawing Site Location Plan		
Drawn by RS	Checked by JPC	Date Sept 2025
Drawing No DPM 4022 / 01	Rev	Scale 1 : 1250
		Size A3
COPYRIGHT This Drawing, design proposal and its content are protected by copyright and can only be used under license and with the expressed authority of Steven Docker Associates.		

LOCATION PLAN
1 : 1250