


PLANNING DRAWING



Existing Car Park Provision
1 : 250

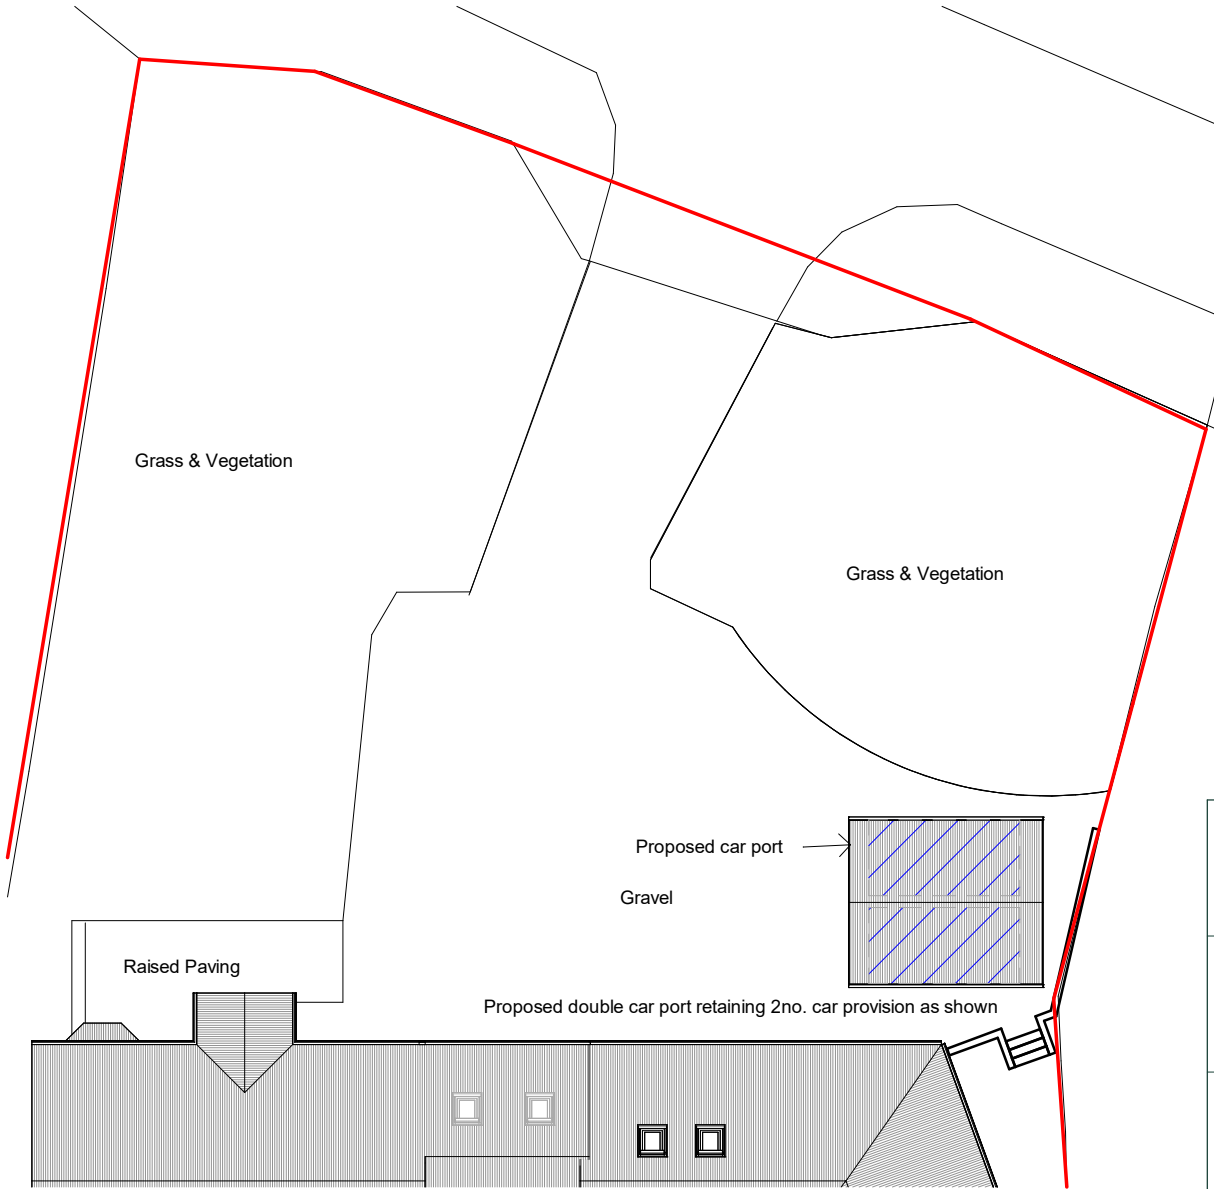

Proposed Car Park Provision
1 : 250

Applicant Finn Beadon (acting by his Deputies Ruth Meyer & Alexander Wright)		
Address Broom House, Maidenhead Road, Wokingham		
Drawing Car Parking Provison		
Drawn by RS	Checked by JPC	Date Sept 2025
Drawing No DPM 4022 / 06	Rev	Scale 1 : 250
		Size A3
COPYRIGHT This Drawing, design proposal and its content are protected by copyright and can only be used under license and with the expressed authority of Steven Docker Associates.		