

Original Paper Size A4

PDA ARCHITECTS
59 ROYAL AVENUE, CALCOT, READING,
BERKSHIRE, RG31 4UR.
Tel: 01183 761466

This Drawing is the copyright of PDA Architects and may not be reproduced without prior written permission. All dimensions are to be checked on site. Any errors or omissions are to be reported to the architect.


client Mrs. P. Sadoughi.

job Proposed Alterations to:
4 EDEN WAY,
WINNERSH,
WOKINGHAM,
RG41 5PQ.

title BLOCK PLAN.

drawn P.D.
scale 1:500.
date February 2025

job ref: EW/4
Draw no. P01
REV.

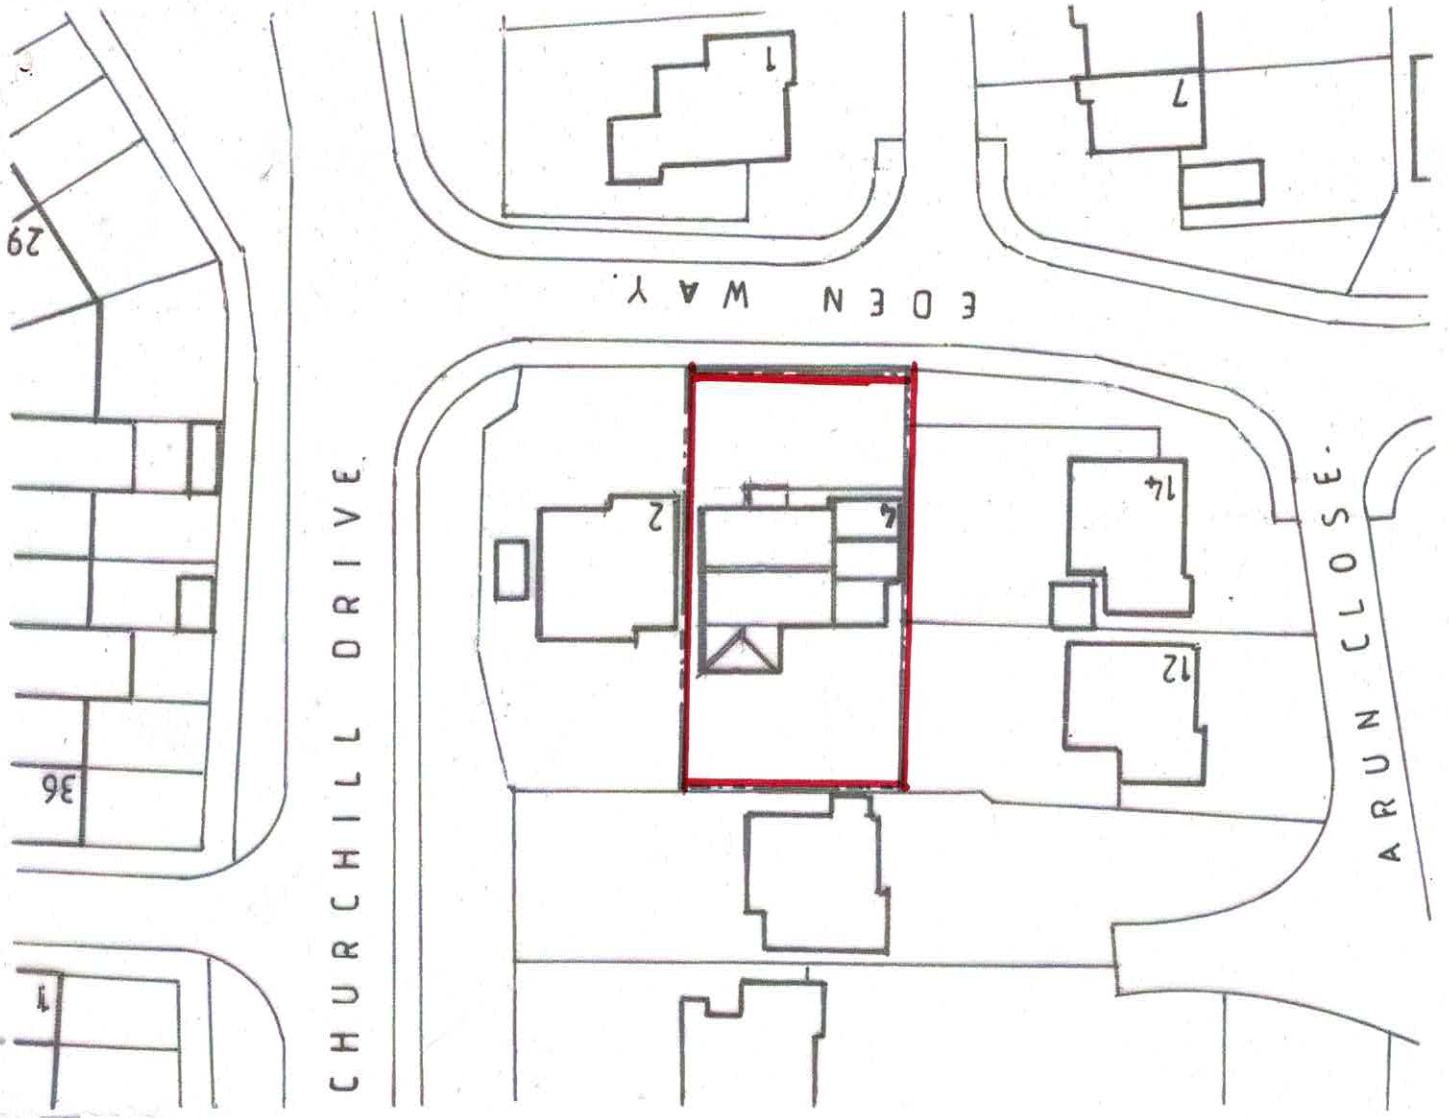

1 BLOCK PLAN
1:500