

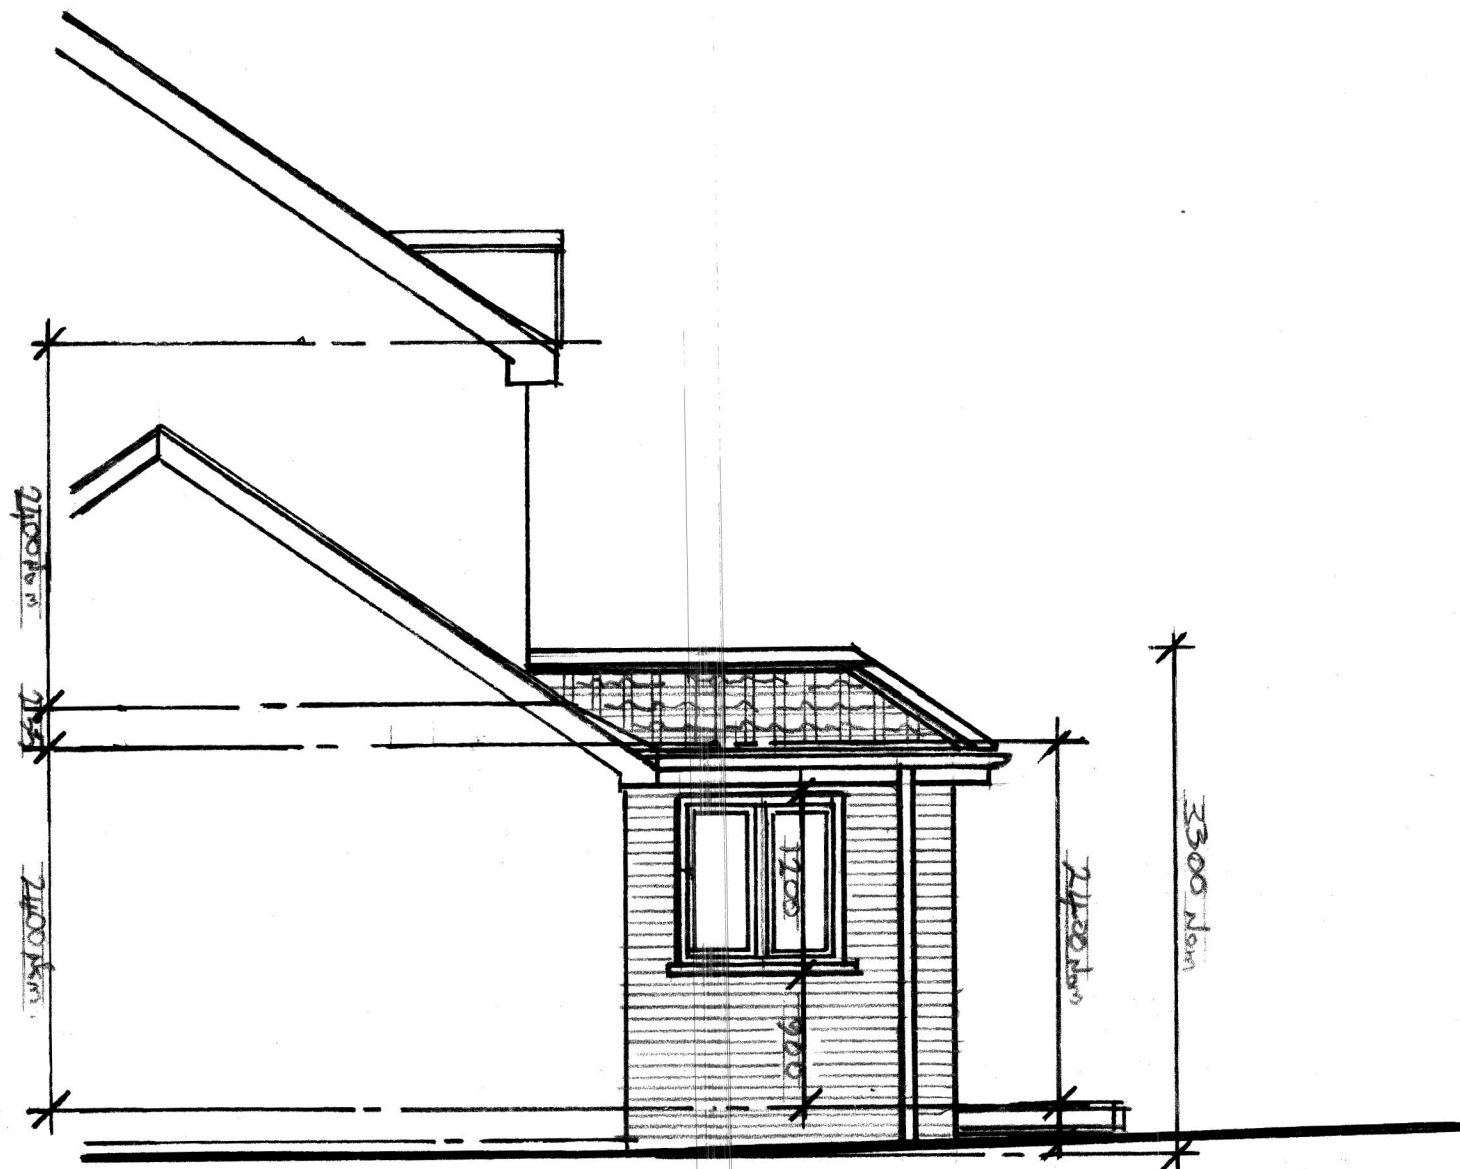



Original Paper Size A2

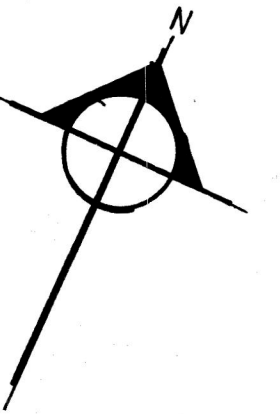

3 SIDE (south west) ELEVATION
proposed 1:50

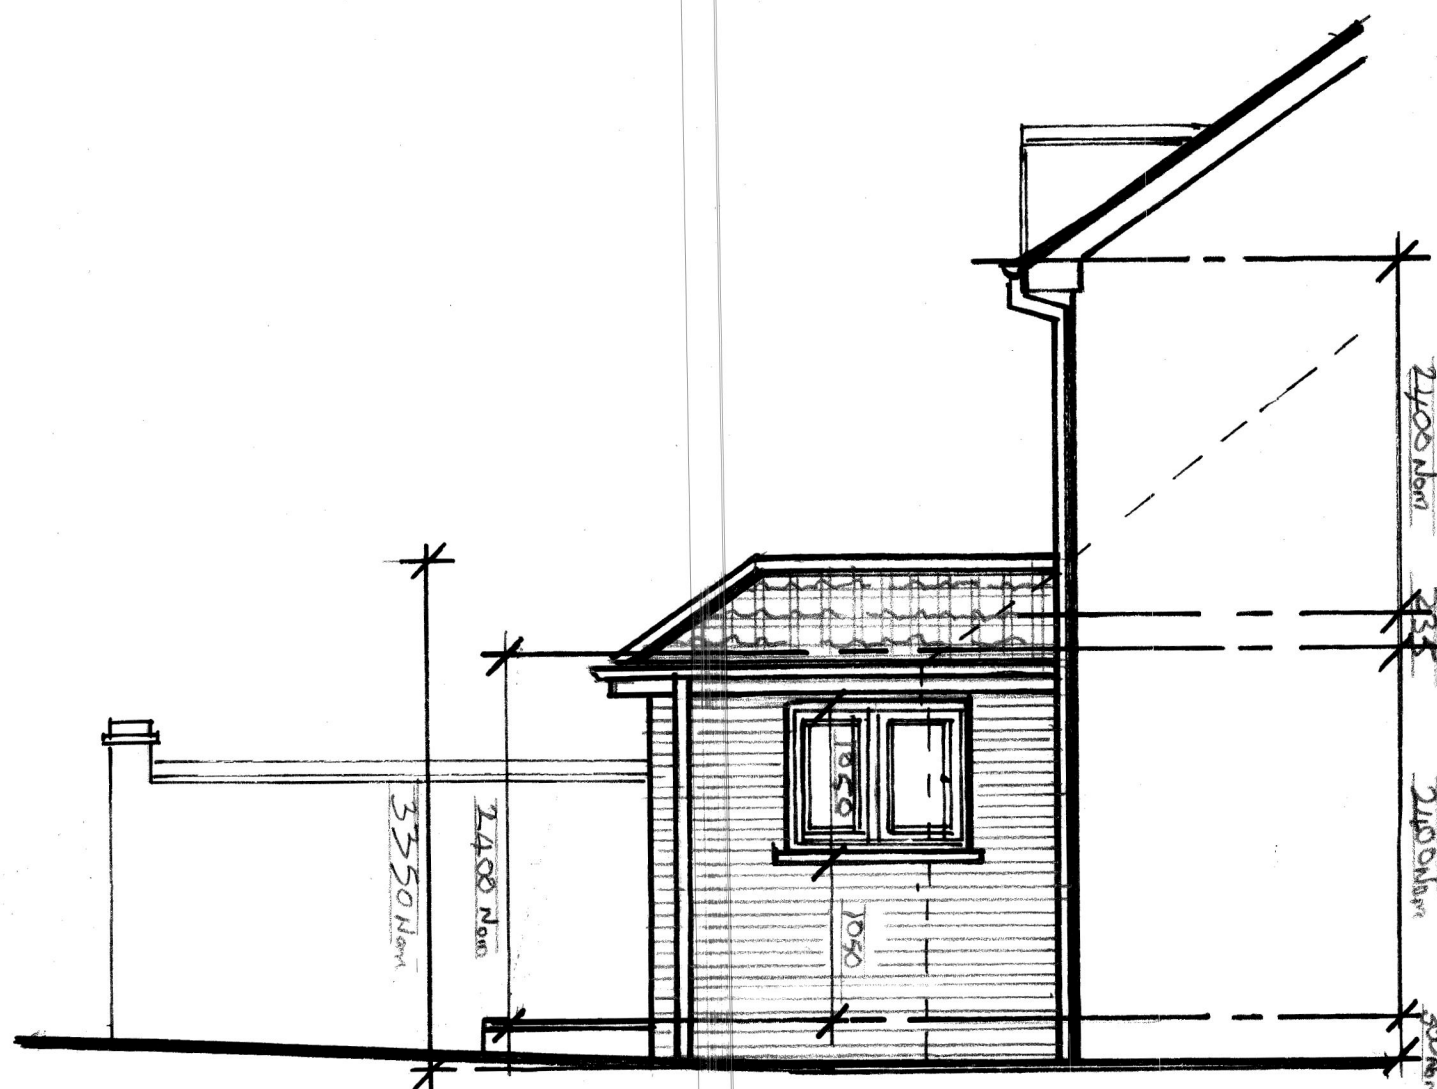

2 SIDE (north east) ELEVATION
— proposed 1:50

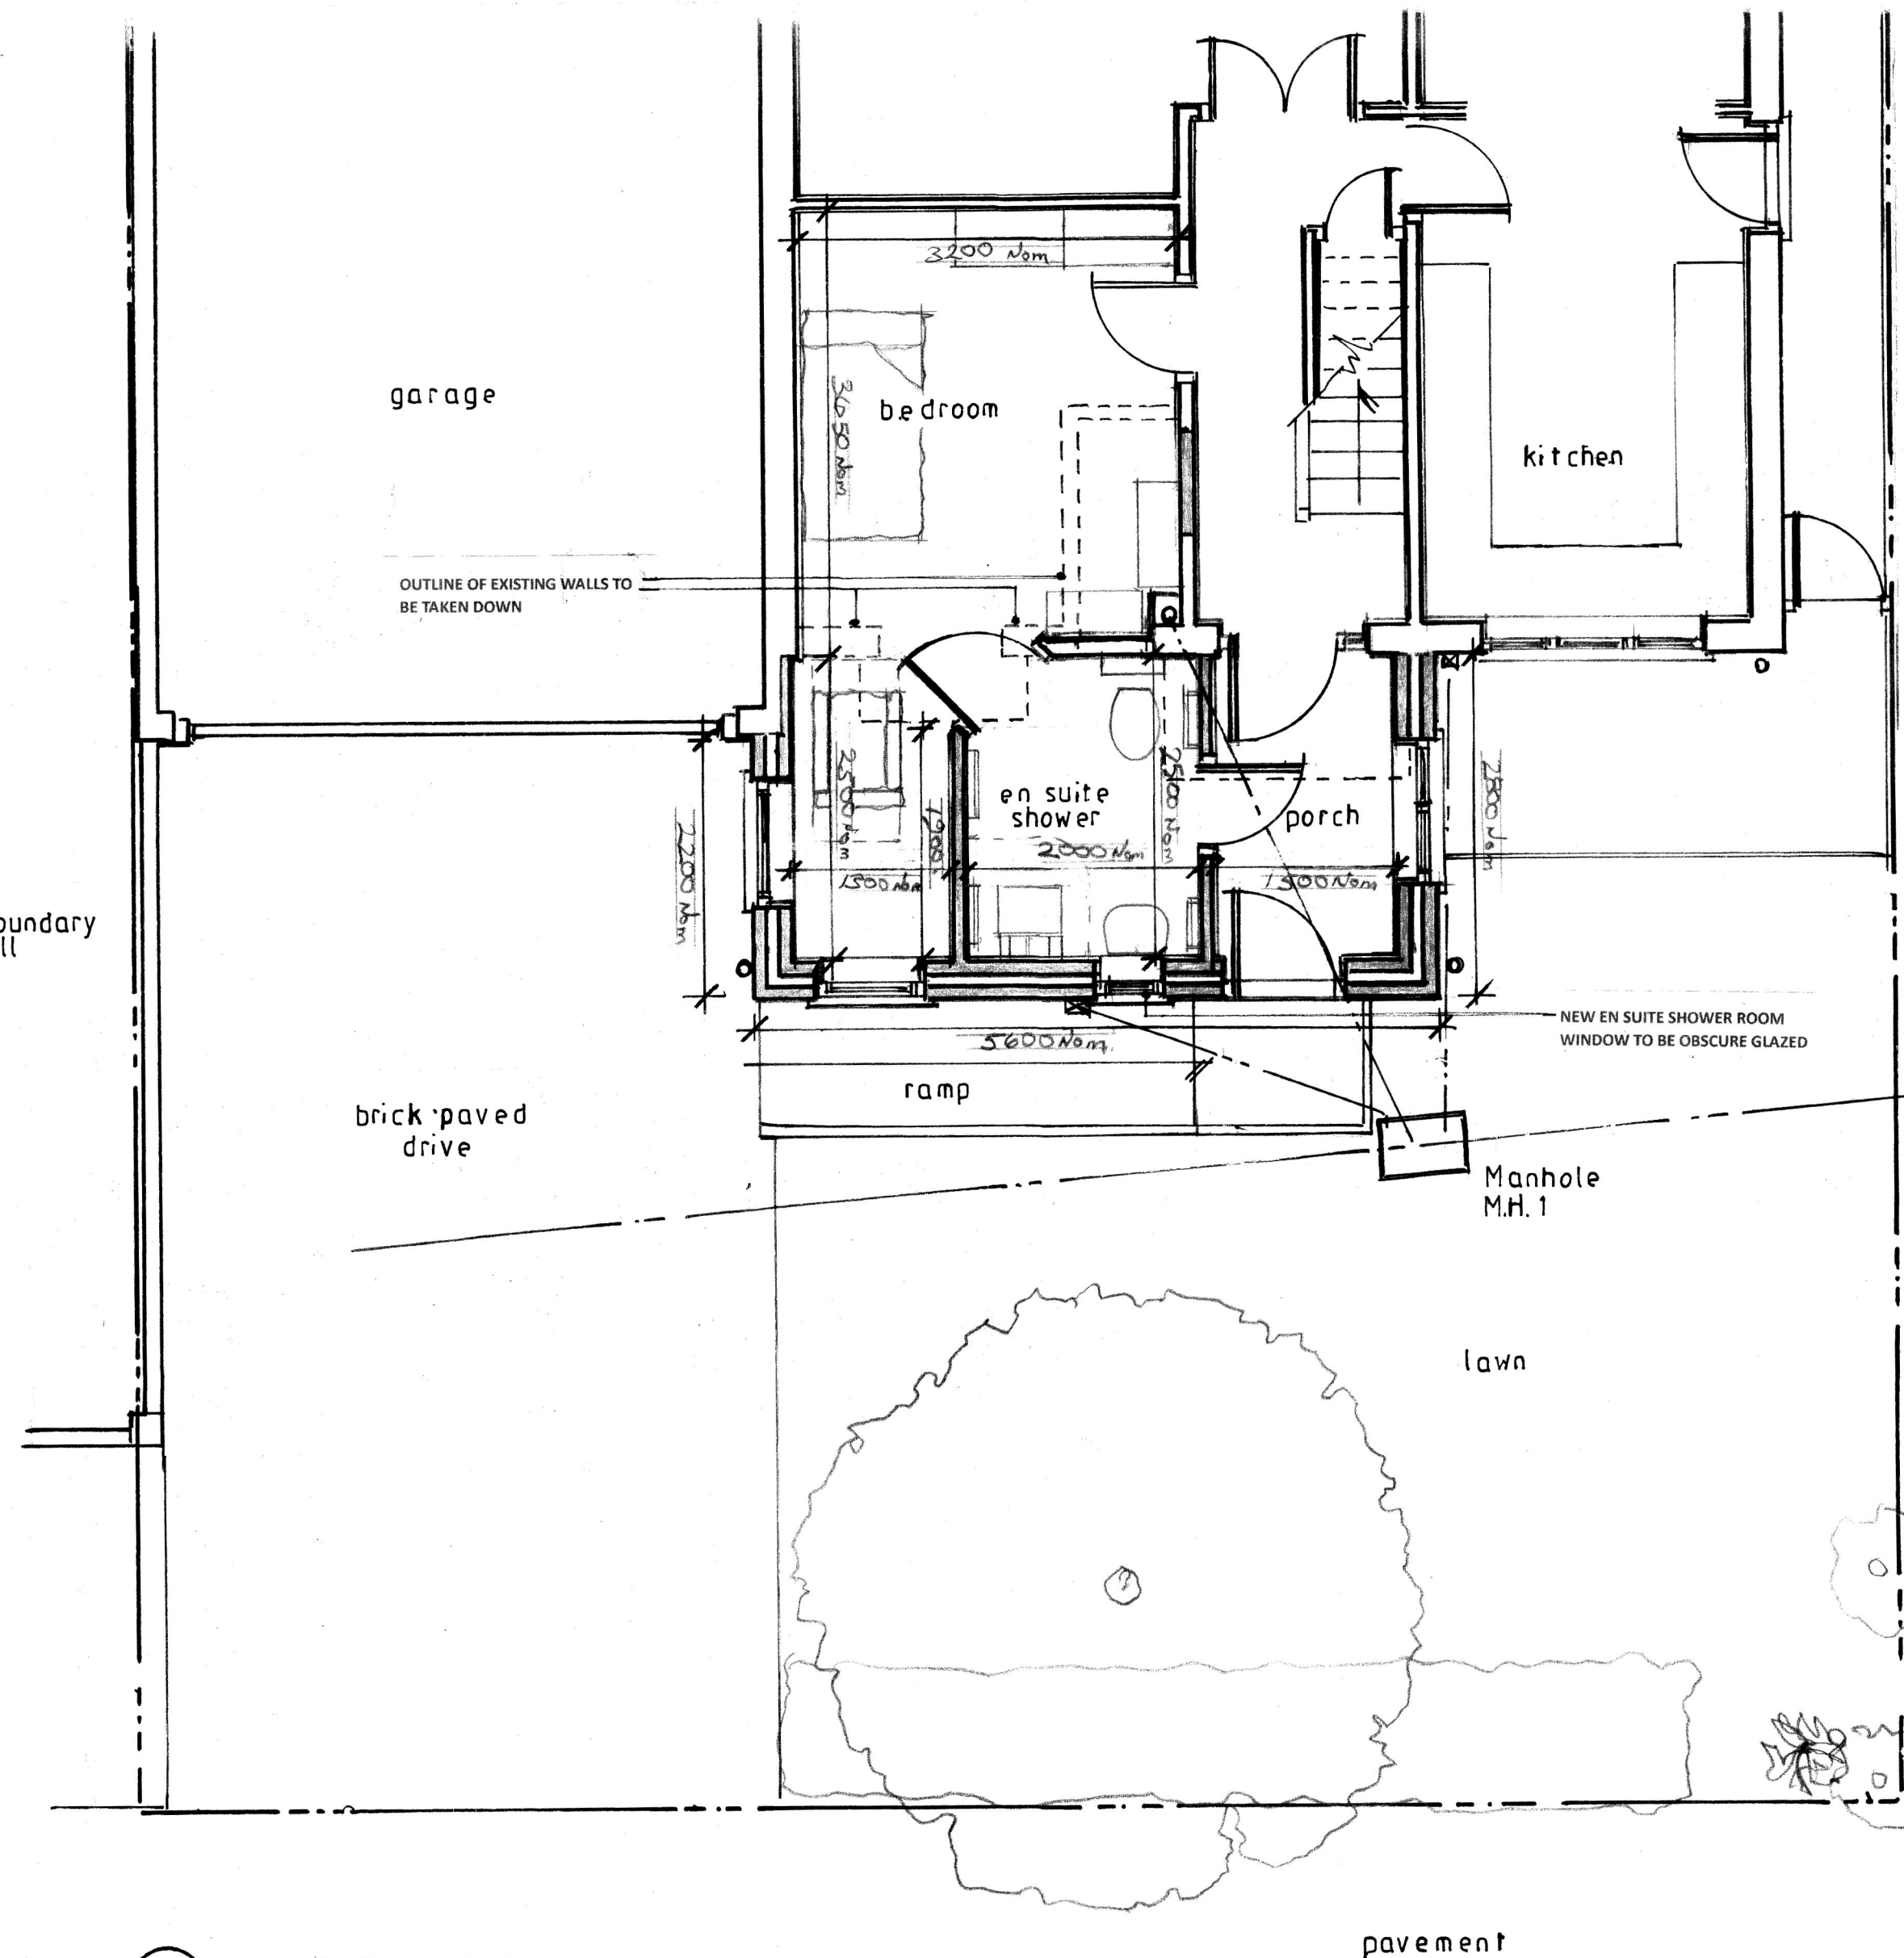

1 GROUND FLOOR PLAN
proposed 1:50

PDA ARCHITECTS
59 ROYAL AVENUE, CALCOT, READING,
BERKSHIRE, RG31 4UR.
Tel: 01183 761466

This Drawing is the copyright of PDA Architects and may not be reproduced without prior written permission.
~~Checked on site. Any errors or omissions are to be reported to the architect.~~ All dimensions are to be checked on site. Any errors or omissions are to be reported to the architect.

client	Mrs. P. Sadoughi.
--------	-------------------

job	Proposed Alterations to: 4 EDEN WAY, WINNERSH, WOKINGHAM, RG41 5PQ.
-----	---

title	GROUND FLOOR PLAN & SIDE ELEVATIONS. (as proposed)
-------	--

drawn	P.D.
-------	------

scale	1:50.
-------	-------

date	March 2025
------	------------

job ref: EWW/4

Prng no.
P05

B