


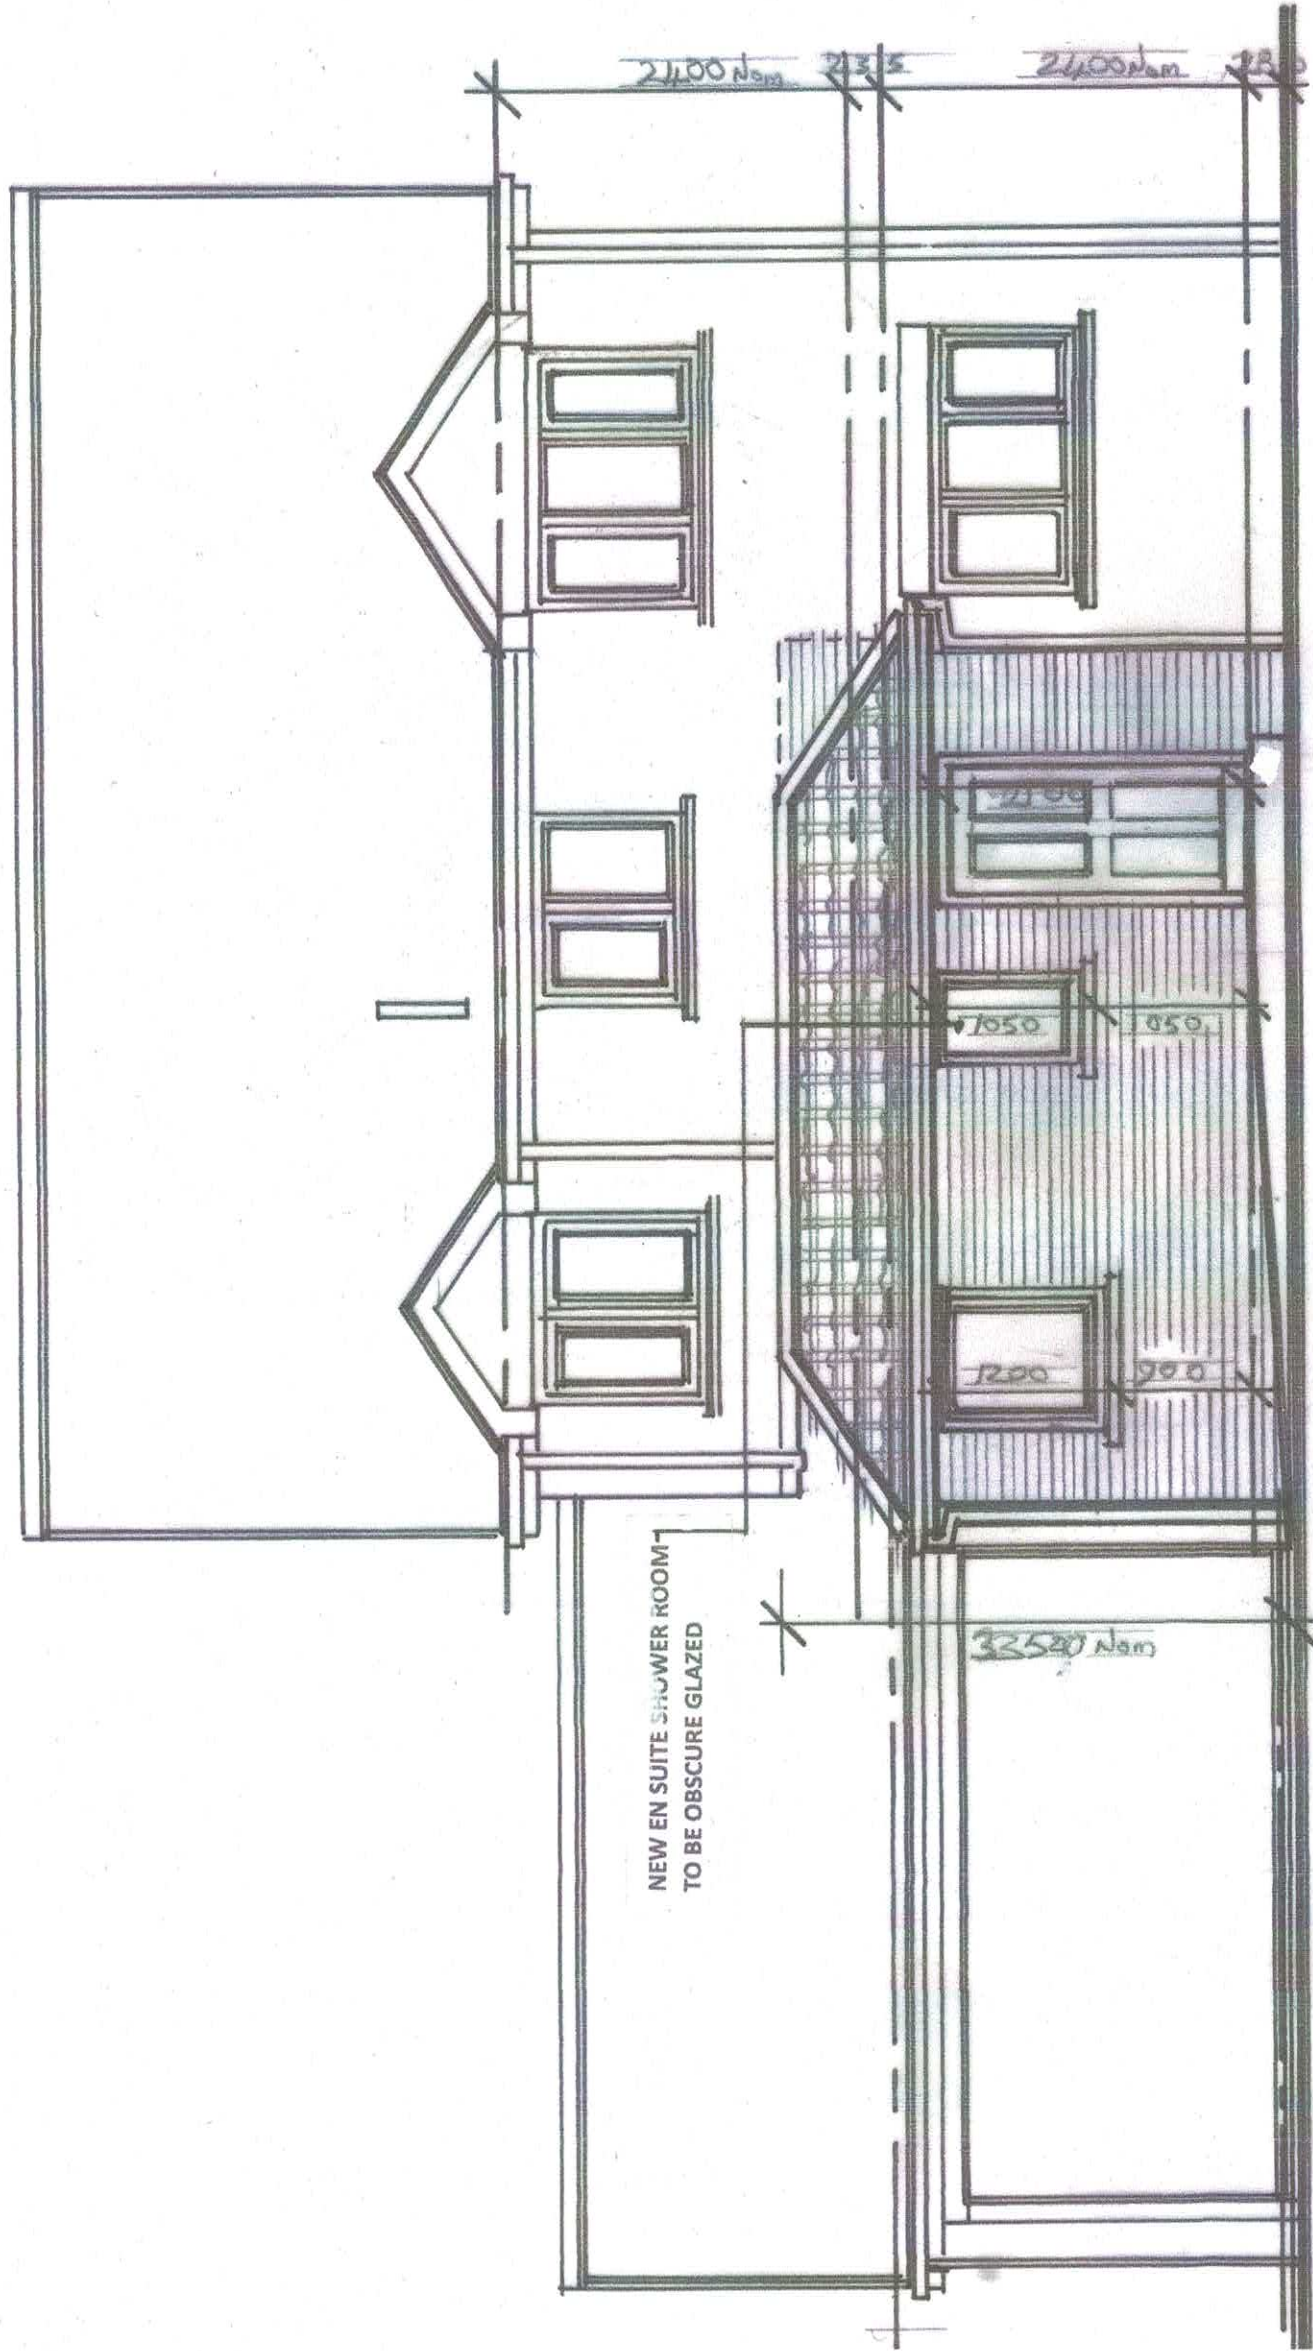

Original Paper Size A3



PDA ARCHITECTS
59 ROYAL AVENUE, CALCOT, READING,
BERKSHIRE, RG31 4UR,
Tel: 01183 761466

This Drawing is the copyright of PDA Architects and may not be reproduced without prior written permission.
Checked on site. Any errors or omissions are to be reported to the architect.

client	Mrs. P. Sadoughi.
job	Proposed Alterations to: 4 EDEN WAY, WINNERSH, WOKINGHAM, RG41 5PQ.
title	FRONT (south east) ELEVATION. (as proposed)
drawn	P.D.
scale	1:50.
date	March 2025
job ref:	EWV/4
Drng no.	P06
rev.	B