


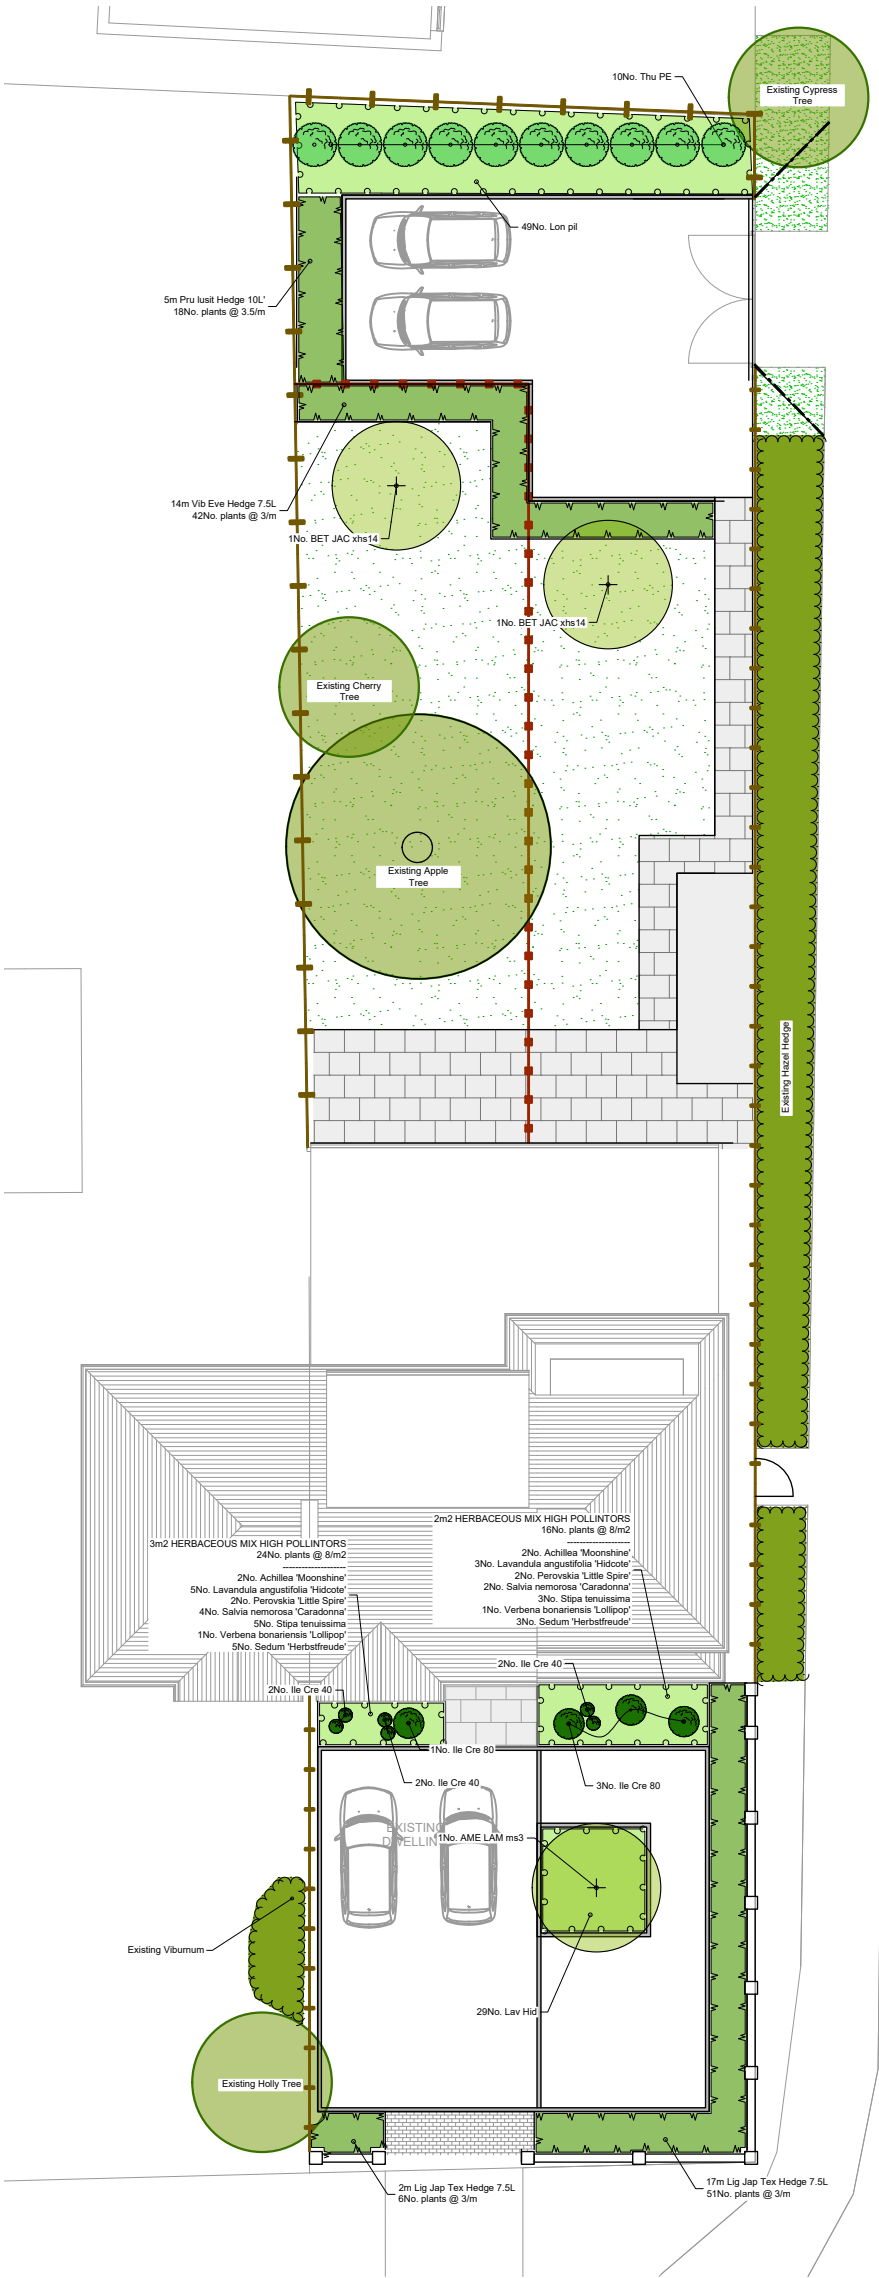

Thuja plicata "Excelsa"



Amelanchier lamarckii



Betula utilis "Jaquemontii"



Viburnum tinus "Eve Price"



Ligustrum japonicum "Texanum"



Prunus lusitanica

PLANT SCHEDULE

SHRUBS

QTY	CODE	PLANT NAME	STOCK	SIZE	SPACING
4No.	Ile Cre 80	Ilex crenata ball	C/RB	80cm	1/m2
6No.	Ile Cre 40	Ilex crenata ball	C/RB	40cm	1/m2
29No.	Lav Hid	Lavandula angustifolia "Hidcote"	C 2L	20-30cm	4/m2
49No.	Lon pil	Lonicera pileata	C 3L	30-40cm	4/m2
10No.	Thu PE	Thuja plicata "Excelsa"	C/RB	50/60cm dia	1/m2

TREES

QTY	CODE	PLANT NAME	STOCK	FORM	GIRTH/HEIGHT
1No.	AME LAM ms3	Amelanchier lamarckii	RB	MSTEM3	200-250cm
2No.	BET JAC xhs14	Betula utilis "Jaquemontii"	C RB	STD	14-16cm

HEDGES

QTY	CODE	PLANT NAME	STOCK	SIZE
19m	Lig Jap Tex Hedge 7.5L	Ligustrum japonicum "Texanum"	C 7.5L	100+ cm
57No. Plants spaced @ 3/m in a Single Row				
5m	Pru lusit Hedge 10L'	Prunus lusitanica	C 10L	80-100cm
18No. Plants spaced @ 3.5/m in a Single Row				
14m	Vib Eve Hedge 7.5L	Viburnum tinus "Eve Price"	C 7.5L	100+ cm
42No. Plants spaced @ 3/m in a Single Row				

PLANT MIXES

PERCENT	QTY	PLANT NAME	STOCK
5m2 HERBACEOUS MIX HIGH POLLINTORS planted @ 8/m2			
10%	4No.	Achillea 'Moonshine'	C 2L
20%	8No.	Lavandula angustifolia 'Hidcote'	C 3L
10%	4No.	Perovskia 'Little Spire'	C 2L
15%	6No.	Salvia nemorosa 'Caradonna'	C 2L
20%	8No.	Stipa tenuissima	C 2L
5%	2No.	Verbena bonariensis 'Lollipop'	C 2L
20%	8No.	Sedum 'Herbstfreude'	C 2L

NOTES AND ABBREVIATIONS:

- C = Container (or pot) grown, followed by size of the container (or pot).
- FORM = Shape of tree as supplied by the nursery.
- QTY = Quantity
- RB = Rootballed (balled and wrapped).
- SIZE = Height or Spread of juvenile plant.
- STOCK = Root condition/protection method eg Bare root.

- Refer to specification for further information.
 - All plants to be completely hardened off
 - Substitutions to be agreed with Landscape Architect.
- Plant Schedule generated by "Qscape" software 21/03/2026



Achillea 'Moonshine'



Lavandula angustifolia



Perovskia 'Little Spire'



Salvia nemorosa 'Caradonna'



Stipa tenuissima



Verbena bonariensis



Sedum 'Herbstfreude'



Echinops ritro



Geranium macrorrhizum

LANDSCAPE
PLANTING PLAN

REV	DESCRIPTION	BY	DATE
Scale 1/100 @A3		Project Title	
Drawn by AF		273 Loddon Bridge Road, Woodley, Reading, RG5 4BL	
Checked by		Client	
		Mr Neel Bhogal	
PLANNING		Drawing Number	Revision
		3001-PP-01	P2