
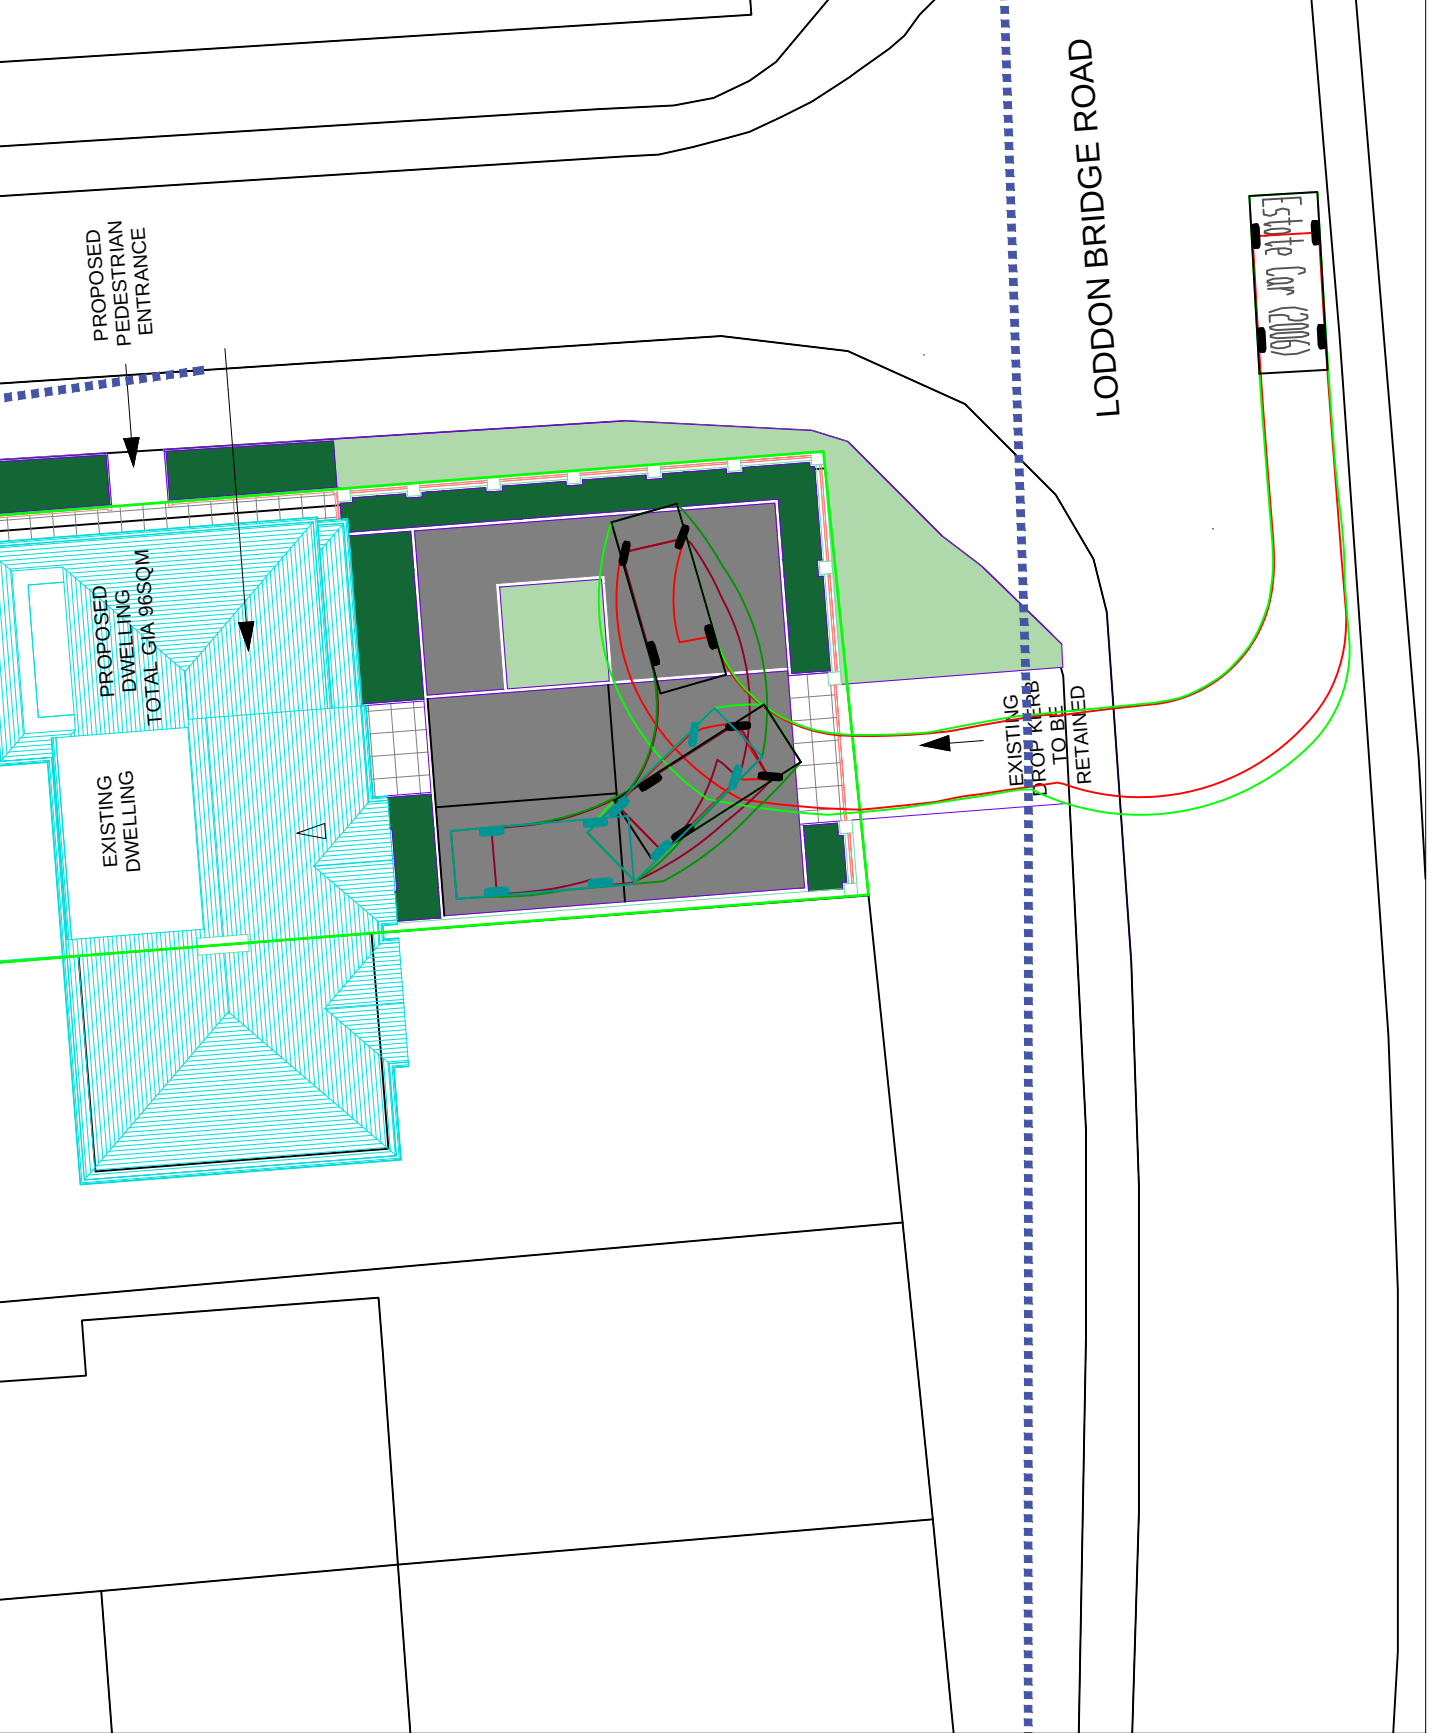
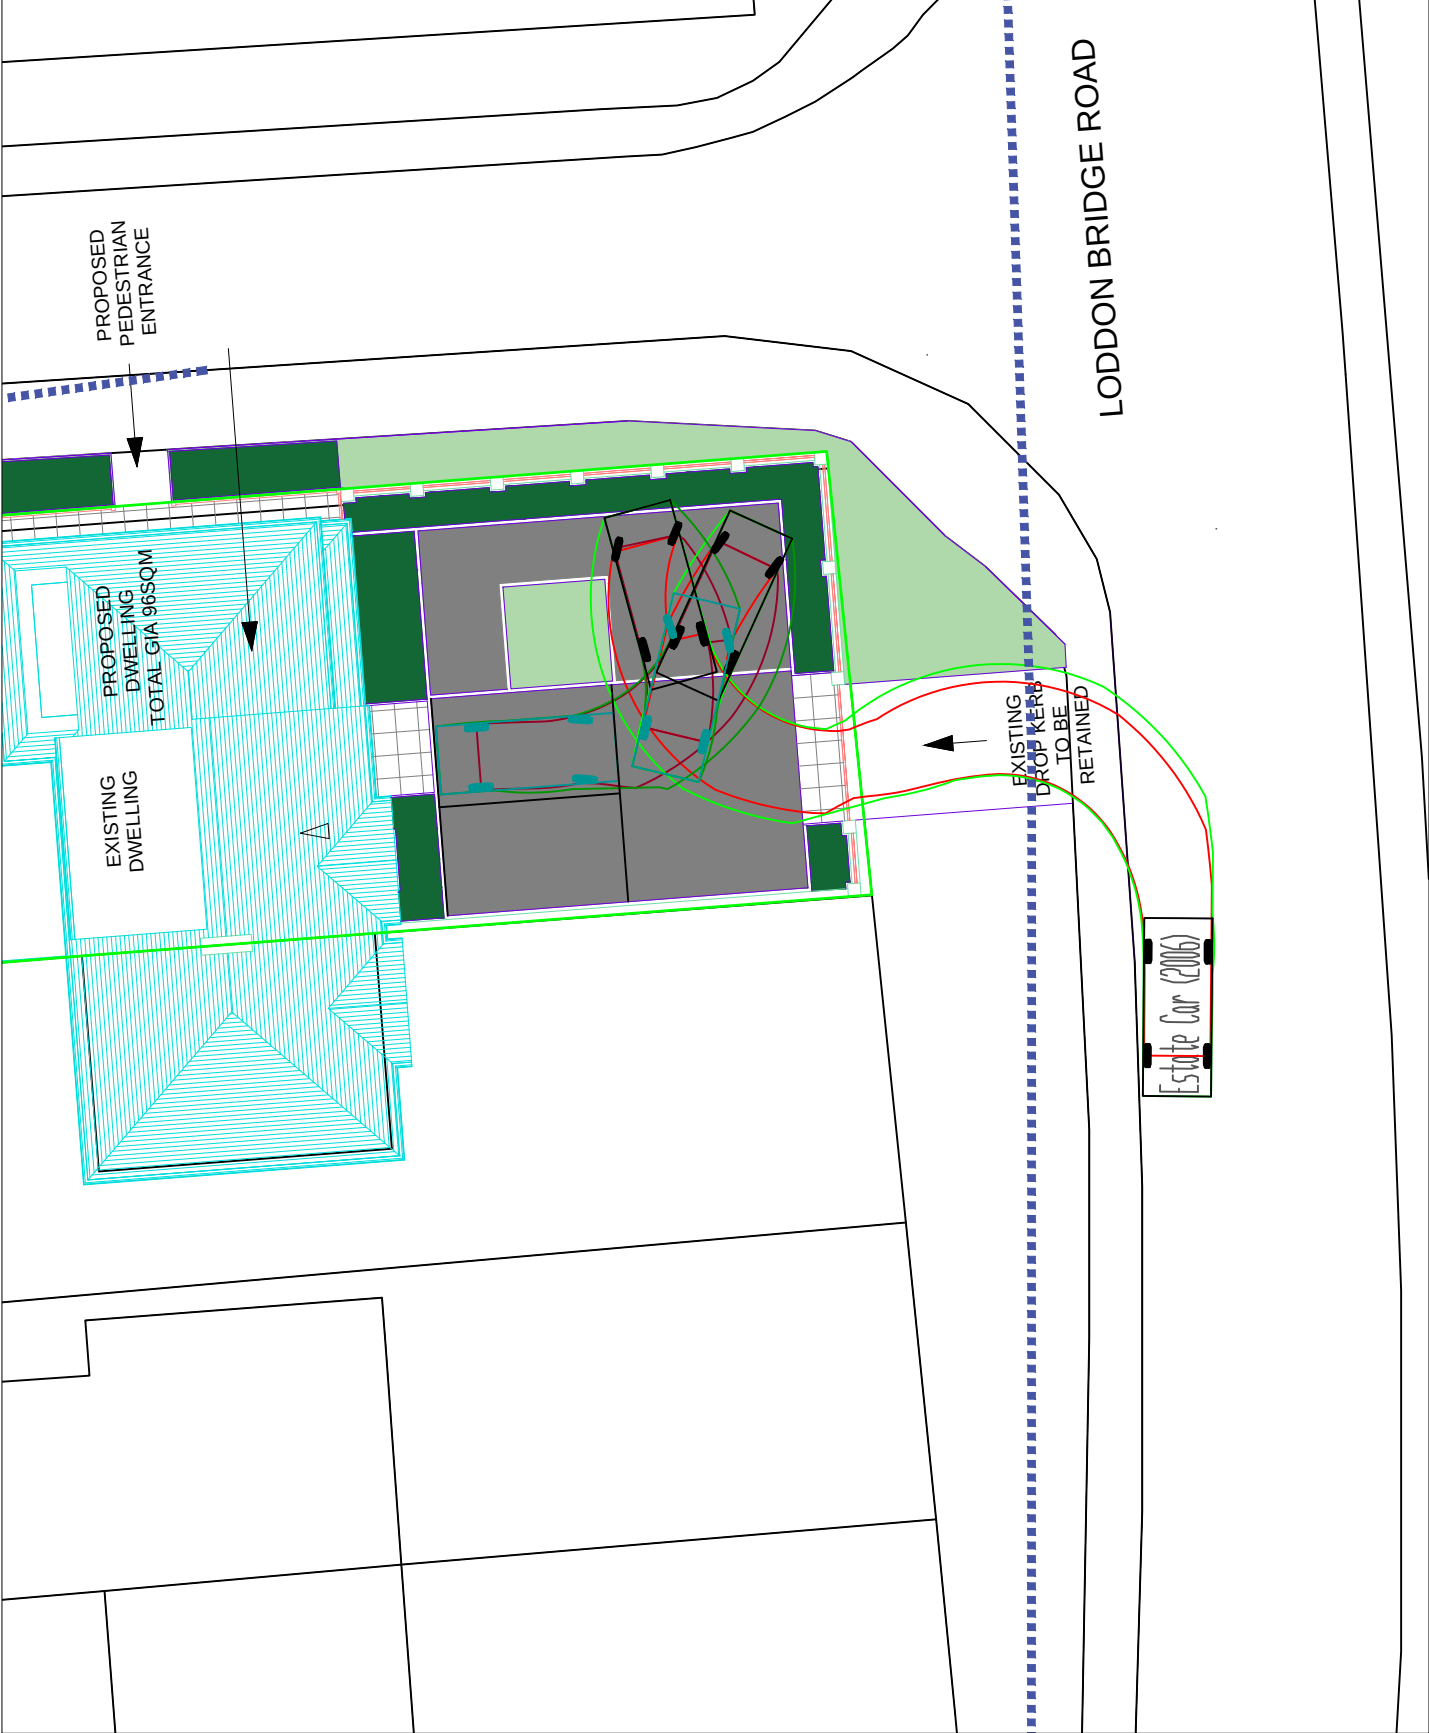
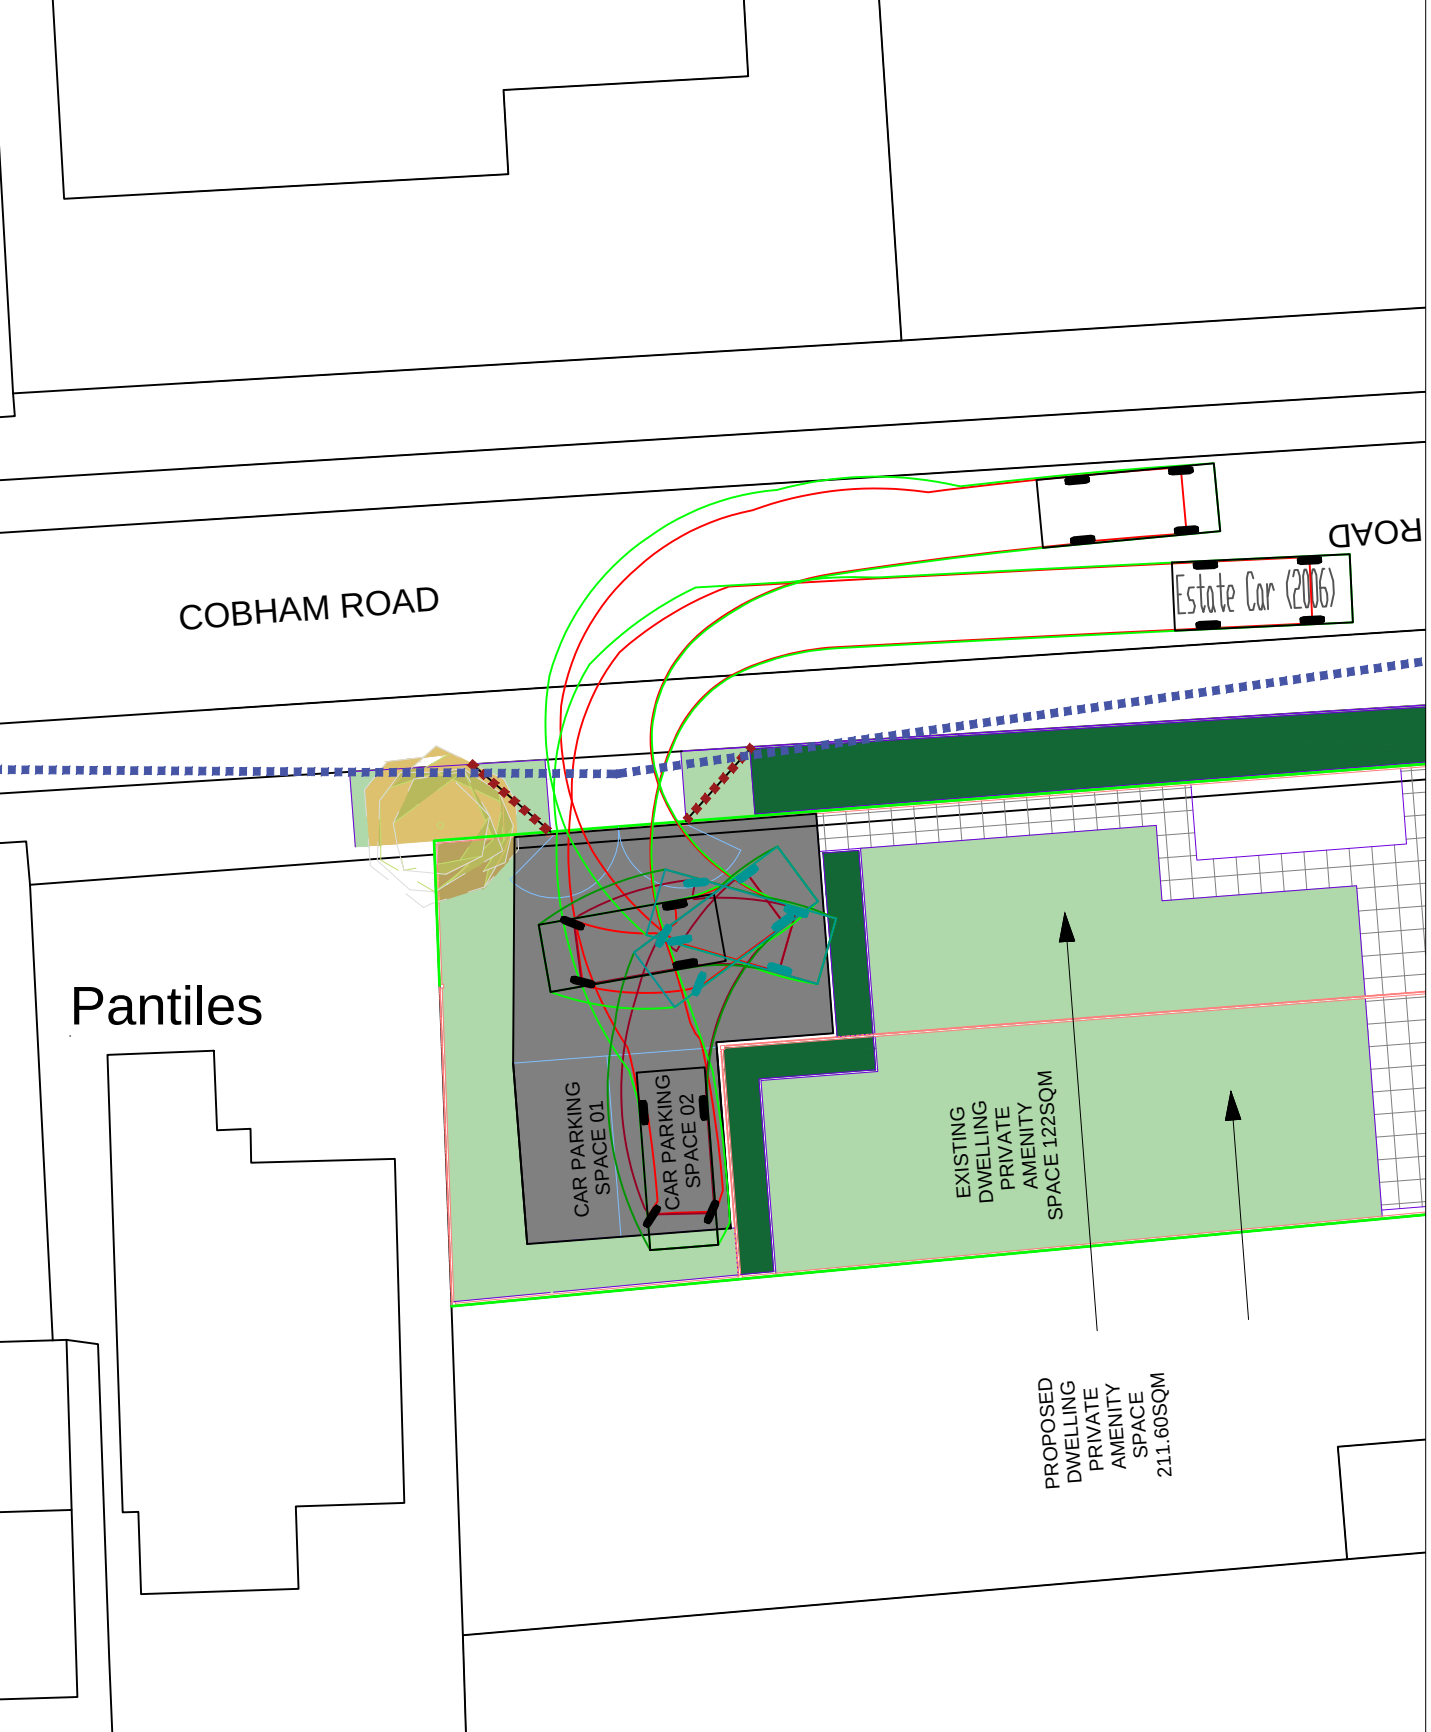


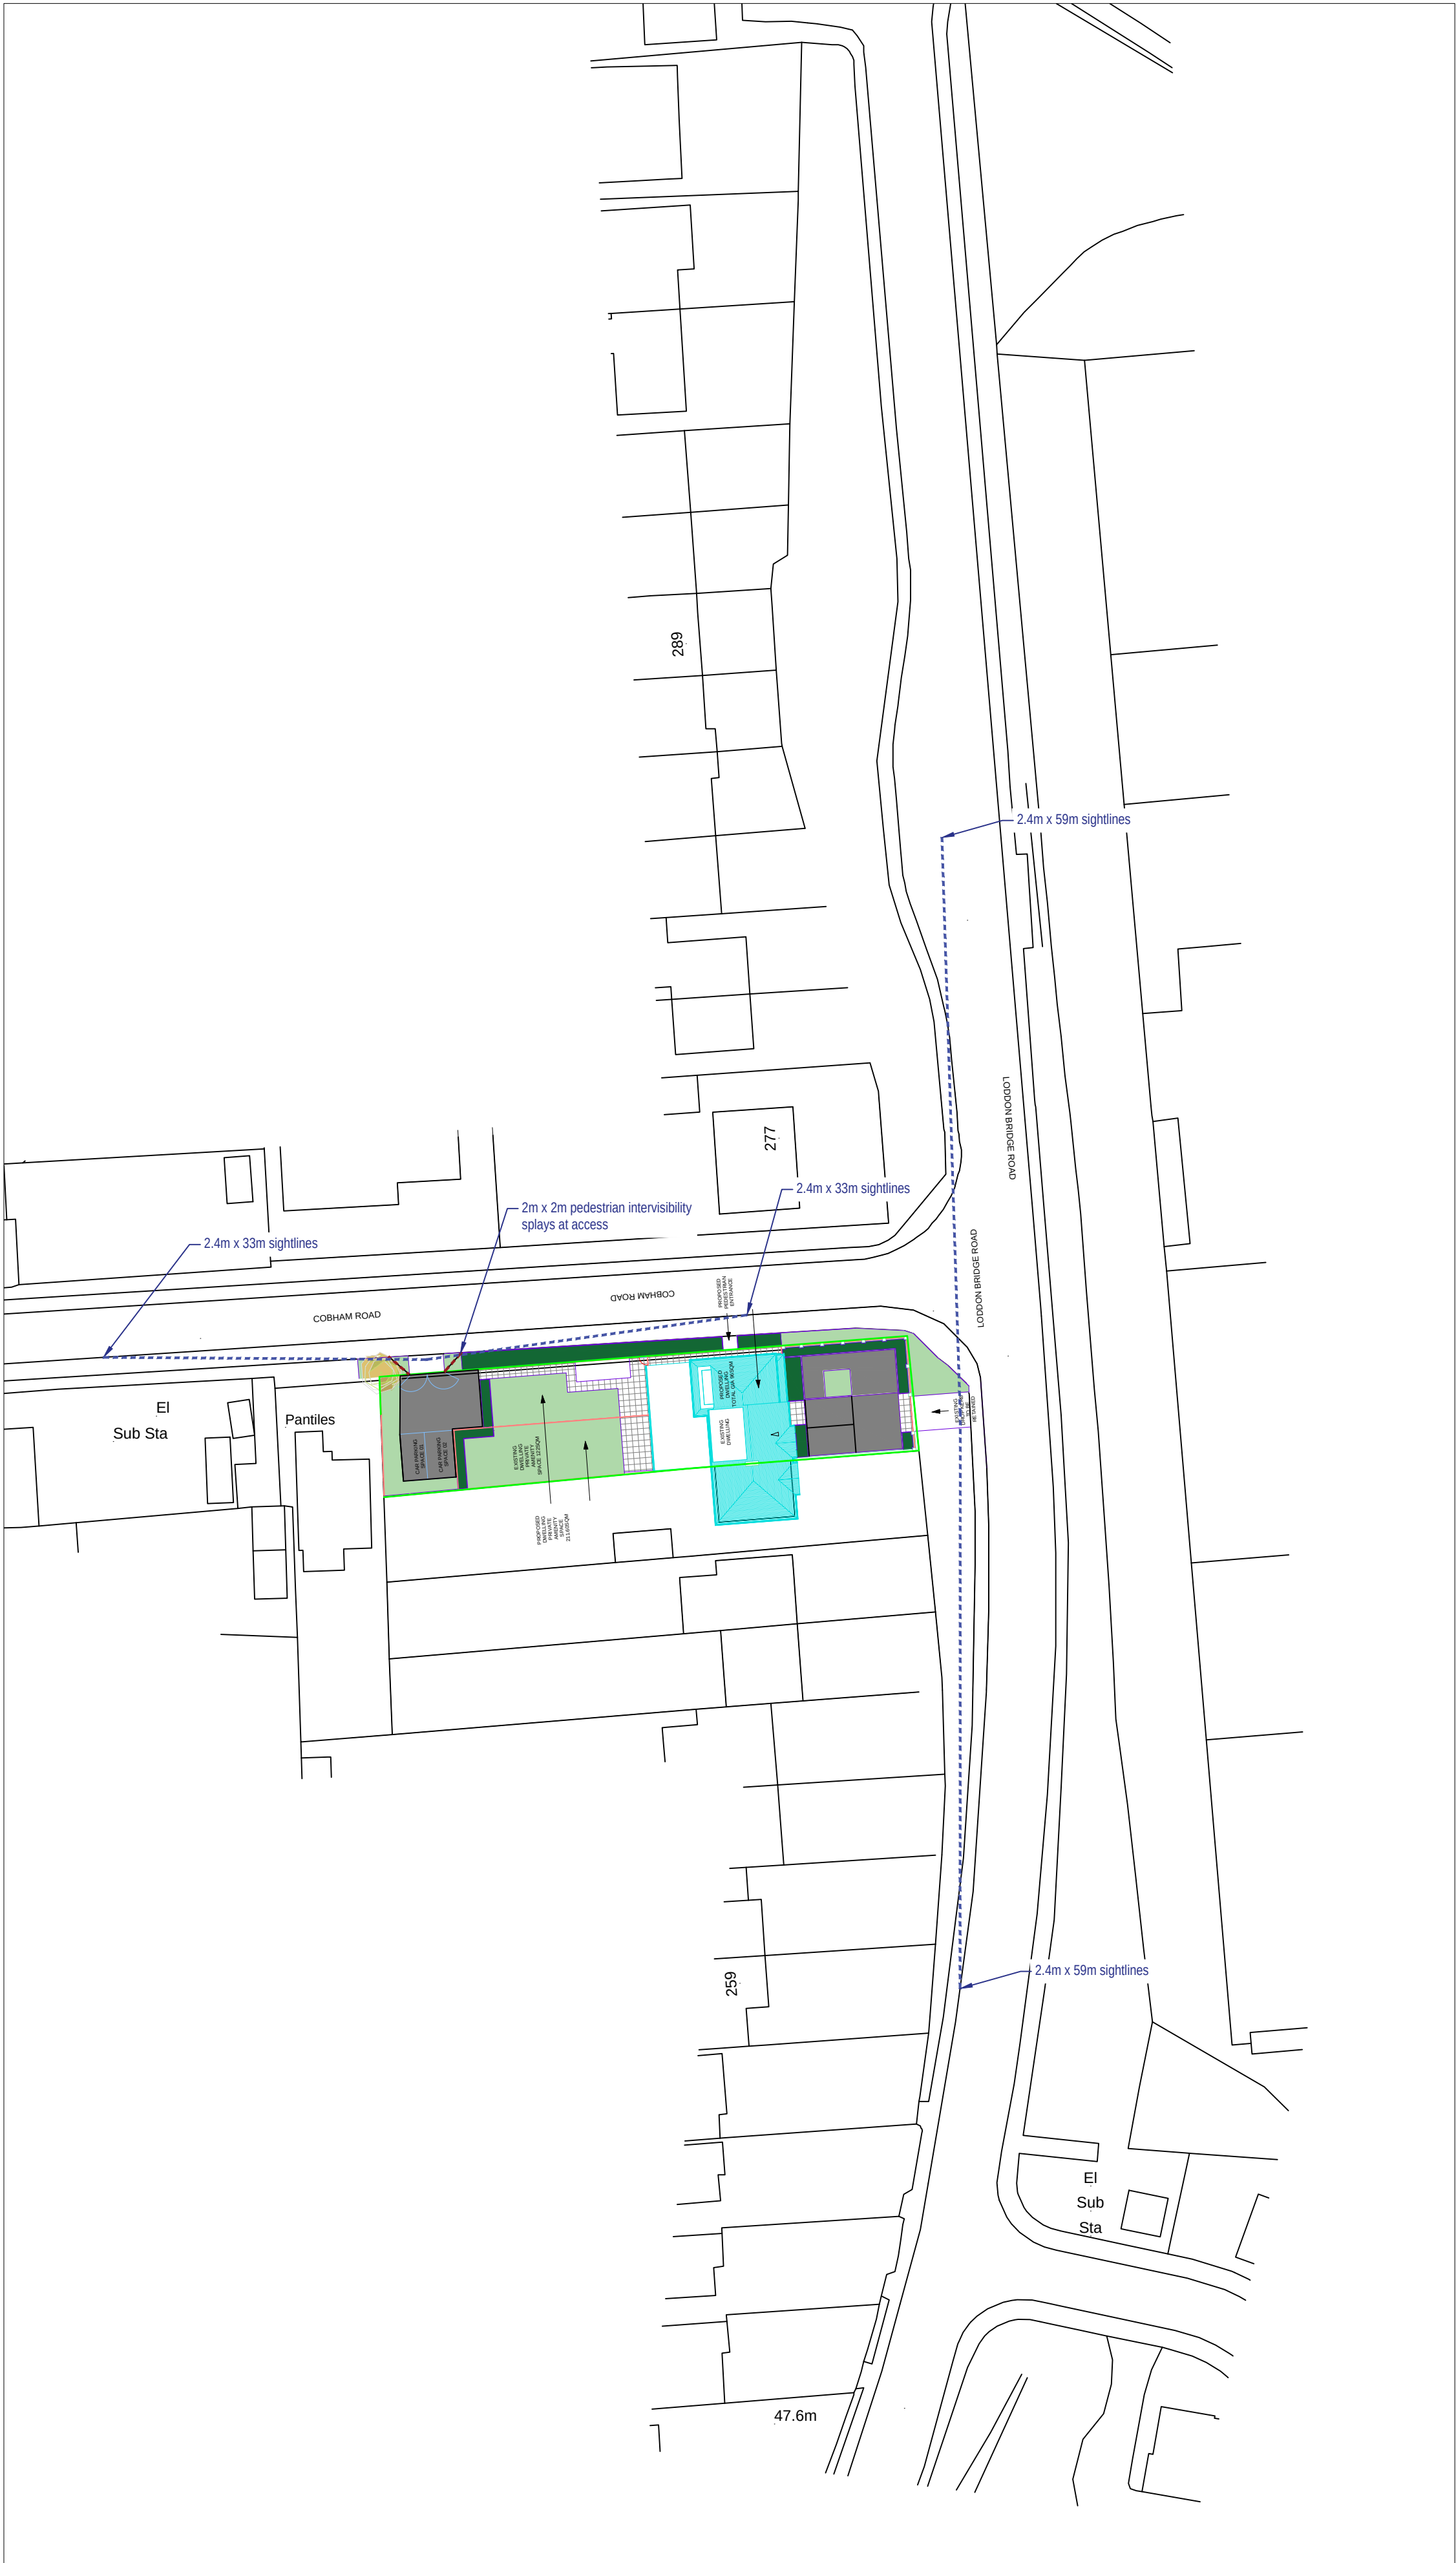

Estate Car (2006)	4.710m
Overall Length	1.804m
Overall Width	1.442m
Overall Body Height	0.207m
Min Body Ground Clearance	1.756m
Max Track Width	4.00s
Lock to lock time	5.950m
Kerb to Kerb Turning Radius	

- GENERAL NOTES
- 1.1. THIS DRAWING IS COPYRIGHT AND SHOULD NOT BE REPRODUCED IN WHOLE OR PART WITHOUT THE WRITTEN CONSENT OF CGV TRANSPORT CONSULTANTS LTD.
 - 1.2. DO NOT SCALE FROM THIS DRAWING.
 - 1.3. LOCATIONS OF ALL EXISTING SERVICES ON-SITE TO BE CONFIRMED & PROVIDED TO THE ENGINEER PRIOR TO COMMENCEMENT OF WORKS.
 - 1.4. THIS DRAWING IS TO BE READ IN CONJUNCTION WITH ALL RELEVANT CGV TRANSPORT CONSULTANTS LTD DRAWINGS & SPECIFICATIONS.

P1	FIRST-ISSUE	01.04.26	CV
Rev.	Amendments	Date	By

CGV Transport Consultants Ltd
TRANSPORT PLANNING & HIGHWAY ENGINEERING
Website: www.CGVtransportconsultantsltd.co.uk
Email: info@CGVcivils.co.uk

Client
MR BHOGAL

Project
**273 LODDON BRIDGE ROAD,
WOODLEY, RG5 4BL**

Drawing
SIGHTLINES AND SWEEP PATHS

Scales 1:500 & 1:200 At original size A1

Drawn CV	Checked DB
Date APRIL 2026	

Status
PRELIMINARY

Drawing No. **CGV-1210-101** Rev. **P1**