
 
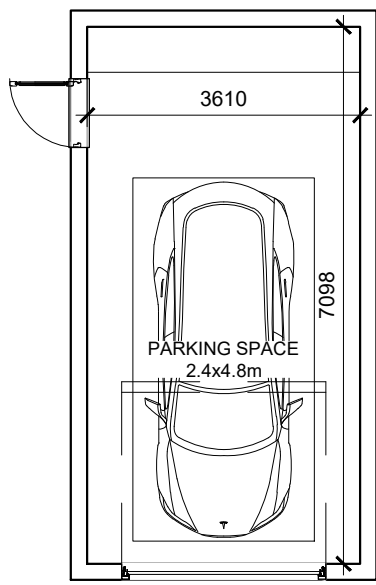


Status **PLANNING**

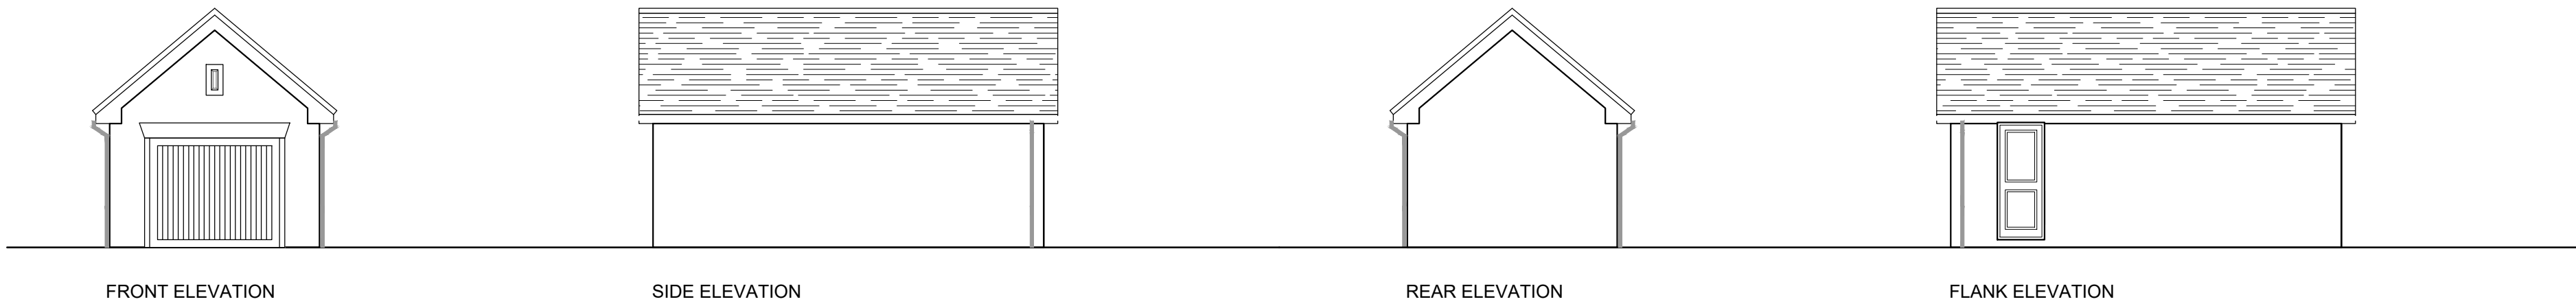

ASCOT DESIGN
Timeless architecture

HEAD OFFICE Ashurst Manor, Ashurst Park, Church Lane, Sunninghill, Ascot, SL5 7DD Tel: 01344 299 530	MANCHESTER No. 1 Booths Park, Chelford Road, Knutsford, WA16 9GS Tel: 01565 756 147	LONDON 29 Farm Street, Mayfair, London, W1J 5RL Tel: 020 39940015
--	---	---

Email: info@ascotdesign.com
www.ascotdesign.com



Client **COUNTRY ESTATES LIMITED**

Project Title
**LAND ADJACENT SONNING GOLF CLUB,
SONNING, READING, RG4 6GJ**

Drawing Title
GARAGE PLANS & ELEVATIONS

Scale 1:100 @ A1	Date MAR 2024	Drawn KJ	Rev
----------------------------	-------------------------	--------------------	-----

Drawing N°: **25 - J4742 - 02 - 007**

The Copyright in this document and design is confidential to and the property of Ascot Design Limited.