


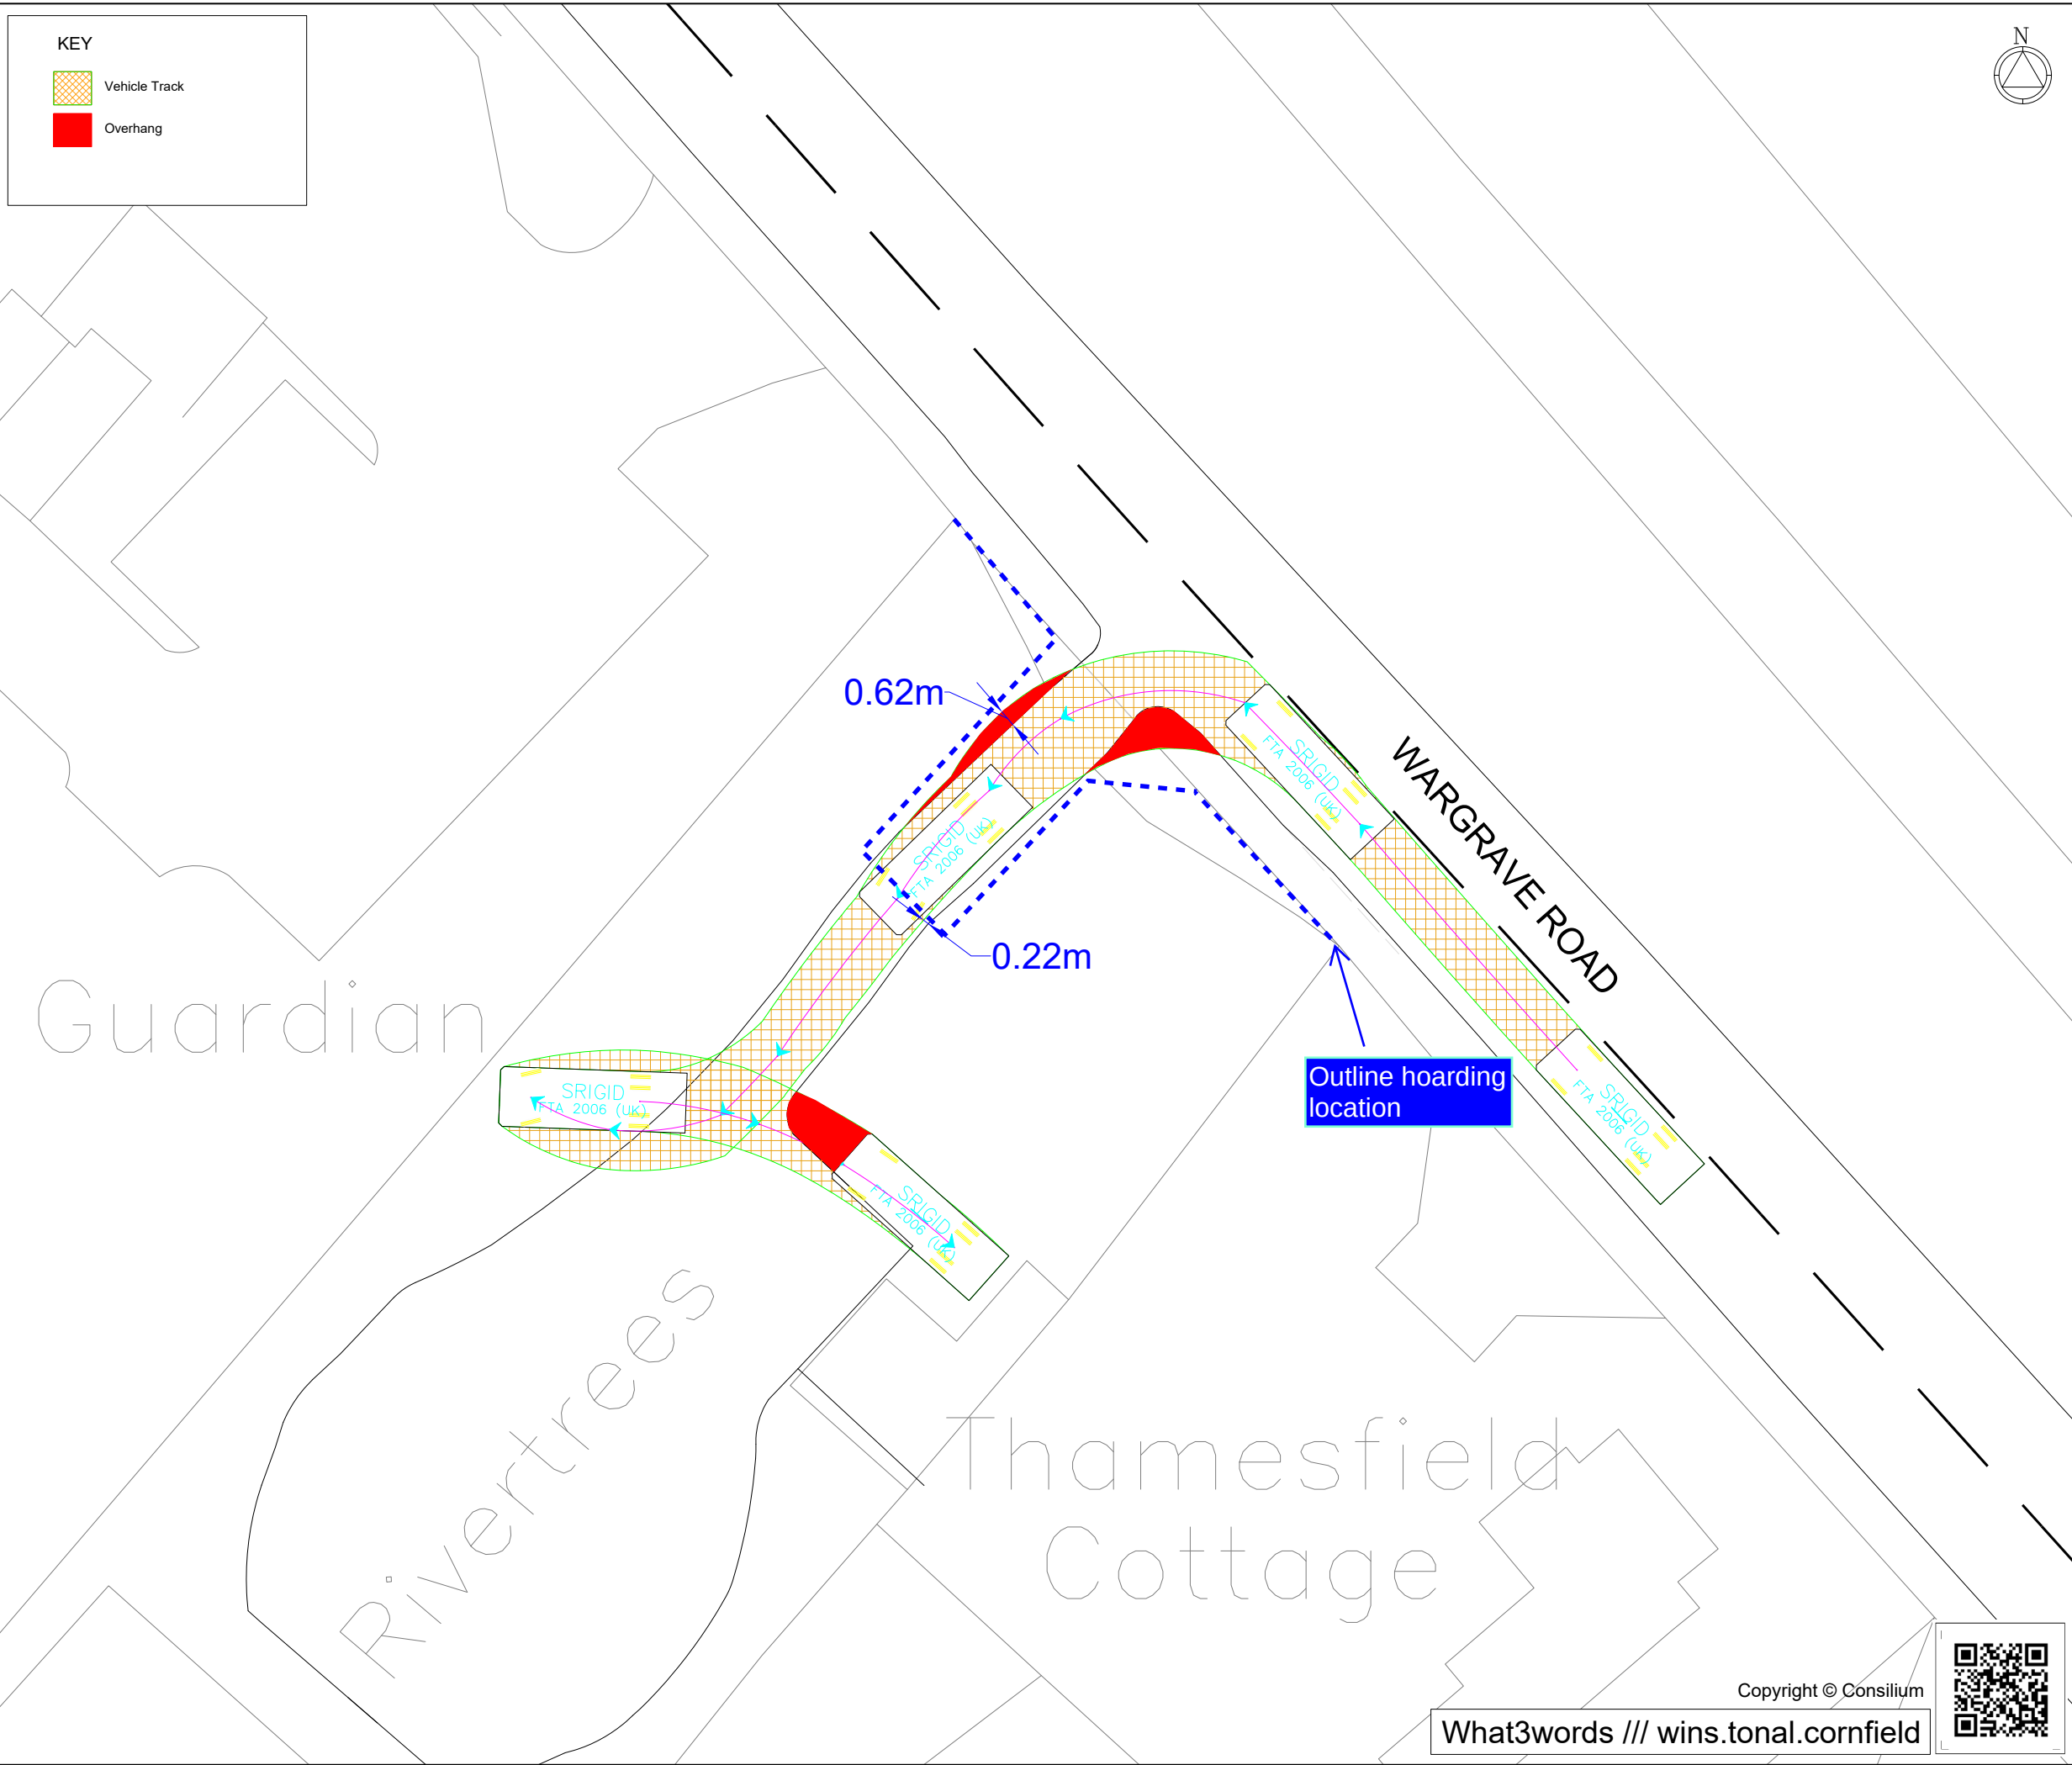

KEY

Vehicle Track

Overhang



KIT LIST

KEY

WHEEL TRACK SURFACE:

7.17

1.20

4.19

SRIGID

Width

Track

Lock to Lock Time

Steering Angle

metres

: 2.30

: 2.30

: 6.0

: 43.2

Rev	Description	Revisions	By	Chkd	Date

Client

Edmond Shipway

Project

Wargrave Road,
Wokingham RG9 3JD
Grid Ref: 476734 , 182348

Title

Vehicle Swept
Path Analysis

CONSILIUM

Technical Services

Suite 101, Fort Dunlop, Fort Parkway, Birmingham, B24 9FD
0121 328 7266 - info@consilium-ts.co.uk - www.consilium-ts.co.uk

Design: ADH

Drawn: ADJ

Chkd: SM

Date: 12/03/26

Date: 12/03/26

Date: 12/03/26

Scale: NTS @ A3

Status: PROPOSED

Drawing No

48953.004

Rev:

What3words /// wins.tonal.cornfield