


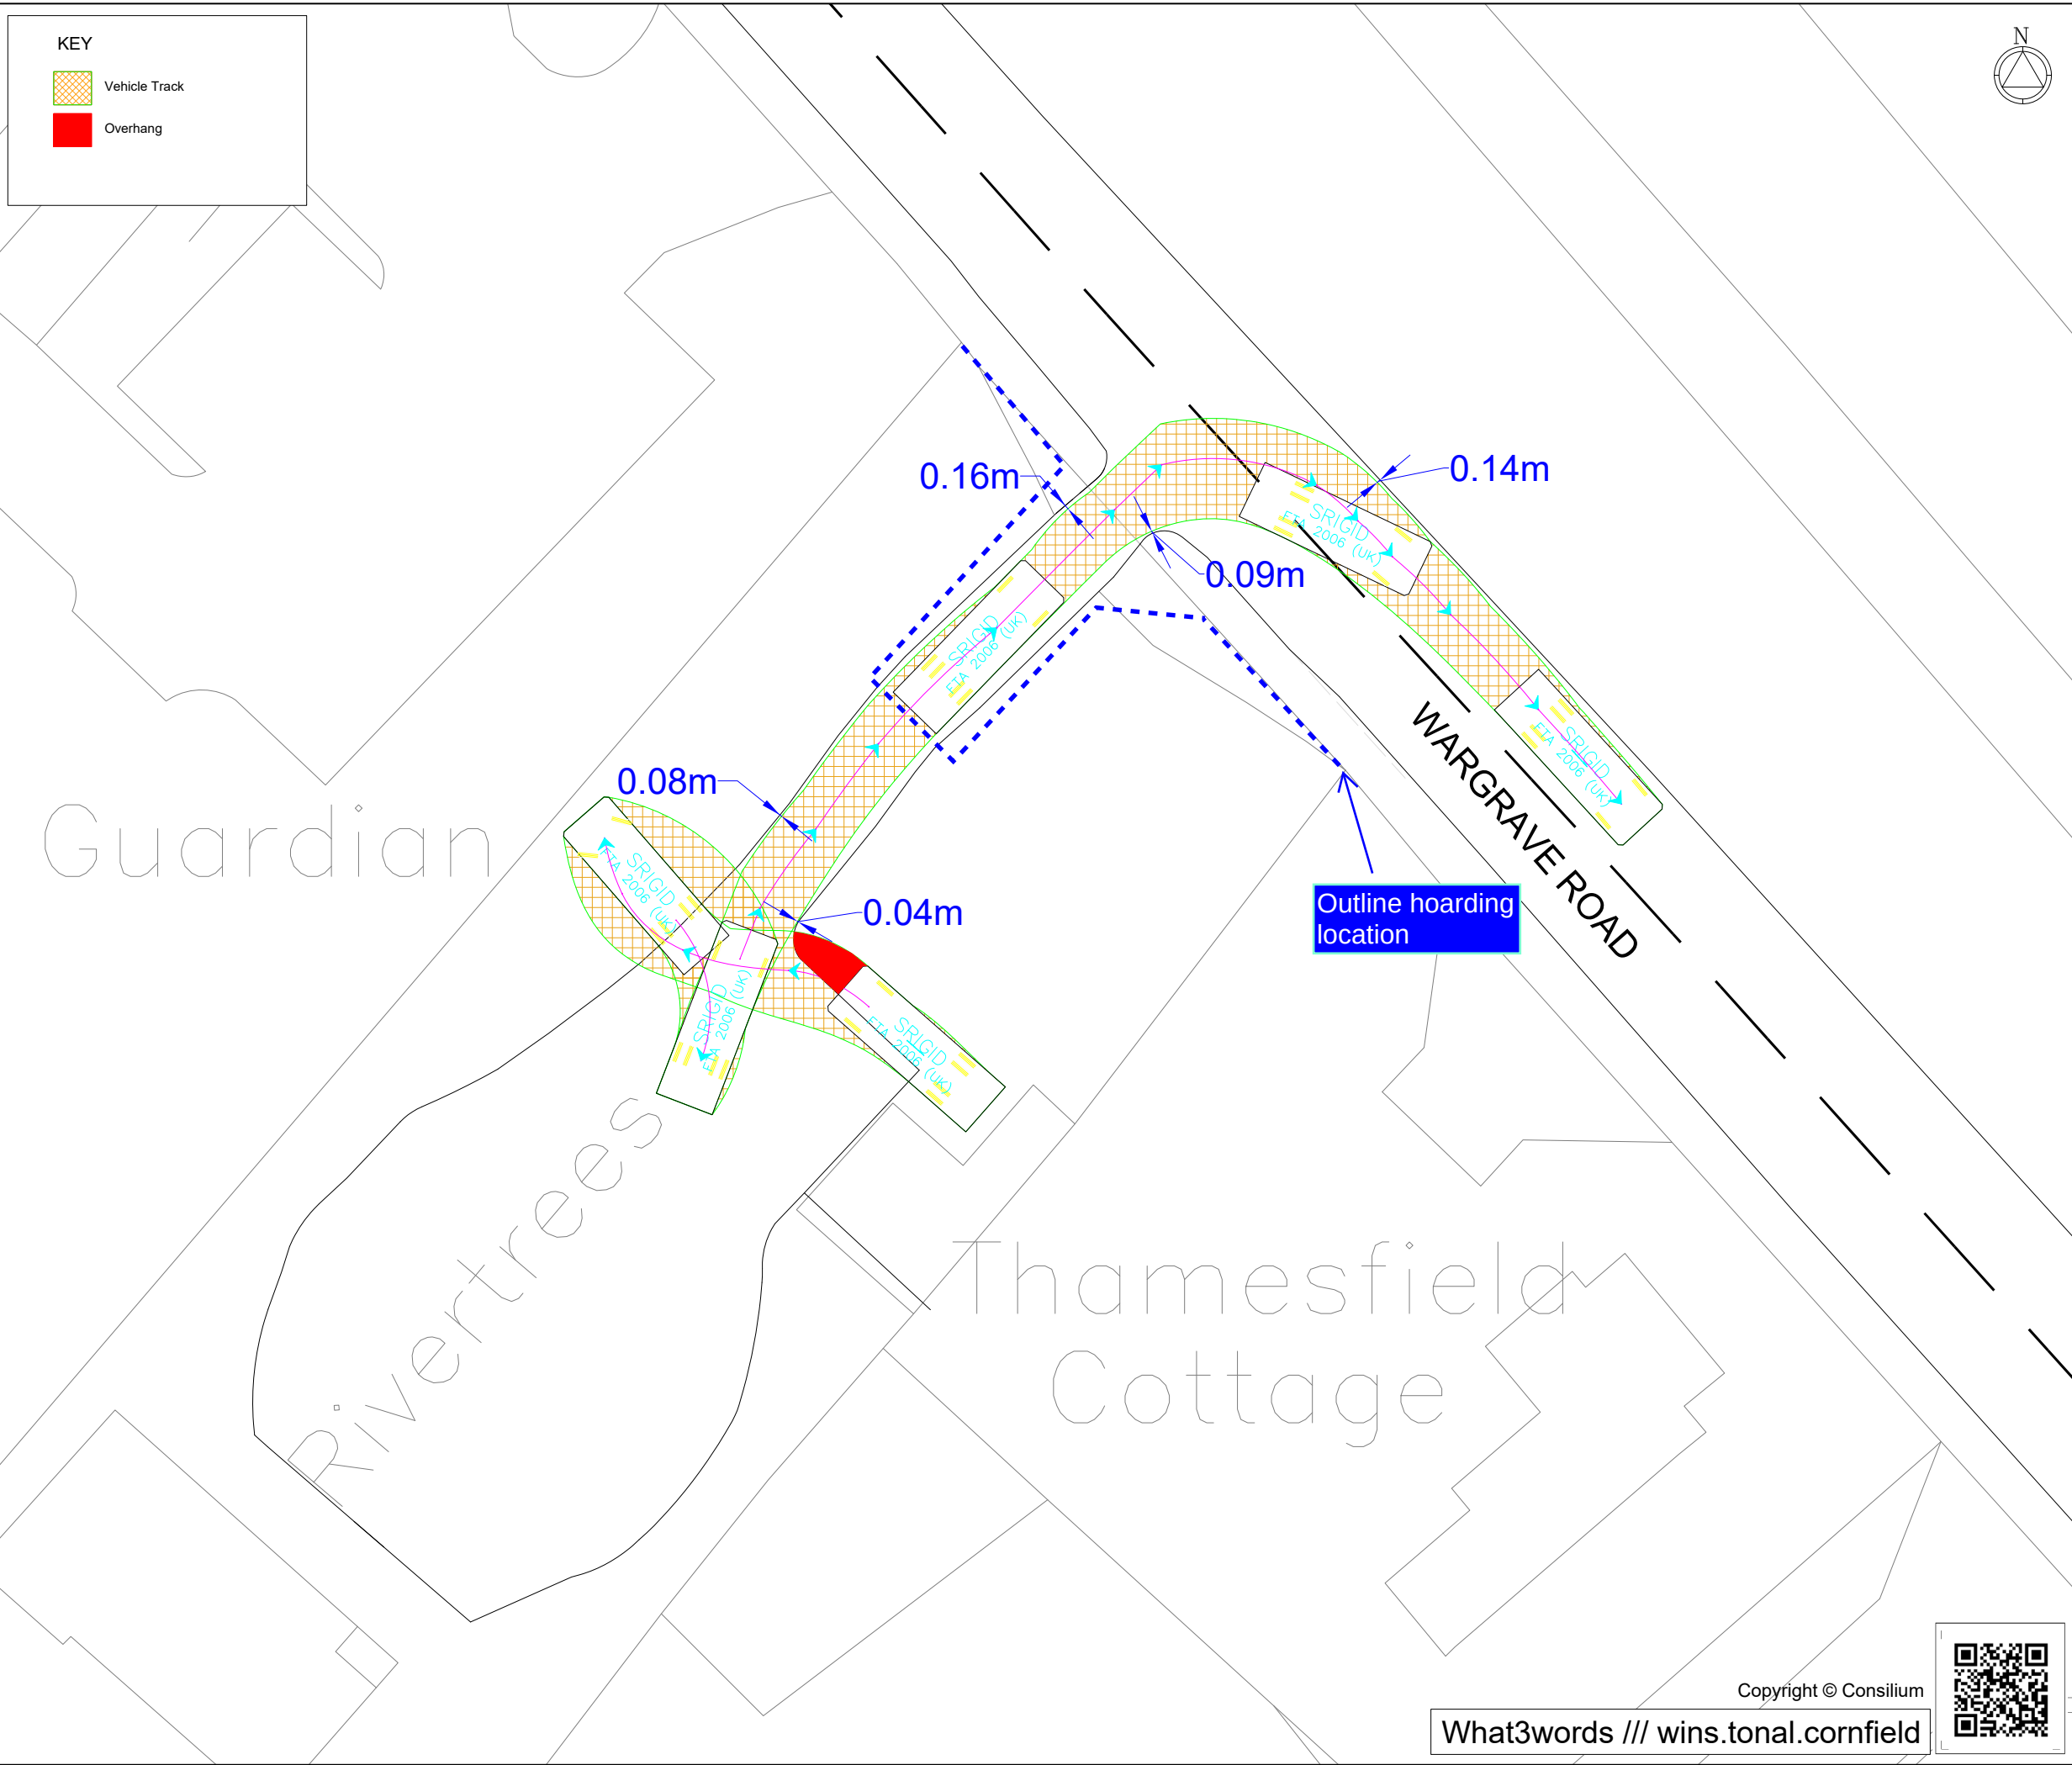

KEY

- Vehicle Track
- Overhang



KIT LIST

KEY

WHEEL TRACK SURFACE:

7.17

1.20 4.19

SRIGID

Width : 2.30 meters
Track : 2.30
Lock to Lock Time : 6.0
Steering Angle : 43.2

Rev	Description	By	Chkd	Date
-	-	-	-	-

Revisions

Client

Edmond Shipway

Project

Wargrave Road,
Wokingham RG9 3JD
Grid Ref: 476734 , 182348

Title

Vehicle Swept
Path Analysis

CONSILIUM
Technical Services

Suite 101, Fort Dunlop, Fort Parkway, Birmingham, B24 9FD
0121 328 7266 - info@consilium-ts.co.uk - www.consilium-ts.co.uk

Design: ADH	Drawn: ADJ	Chkd: SM
Date: 13/03/26	Date: 13/03/26	Date: 13/03/26
Scale: NTS	@ A3	Status: PROPOSED

Drawing No: 48953.006

Rev:

Copyright © Consilium

What3words /// wins.tonal.cornfield

