



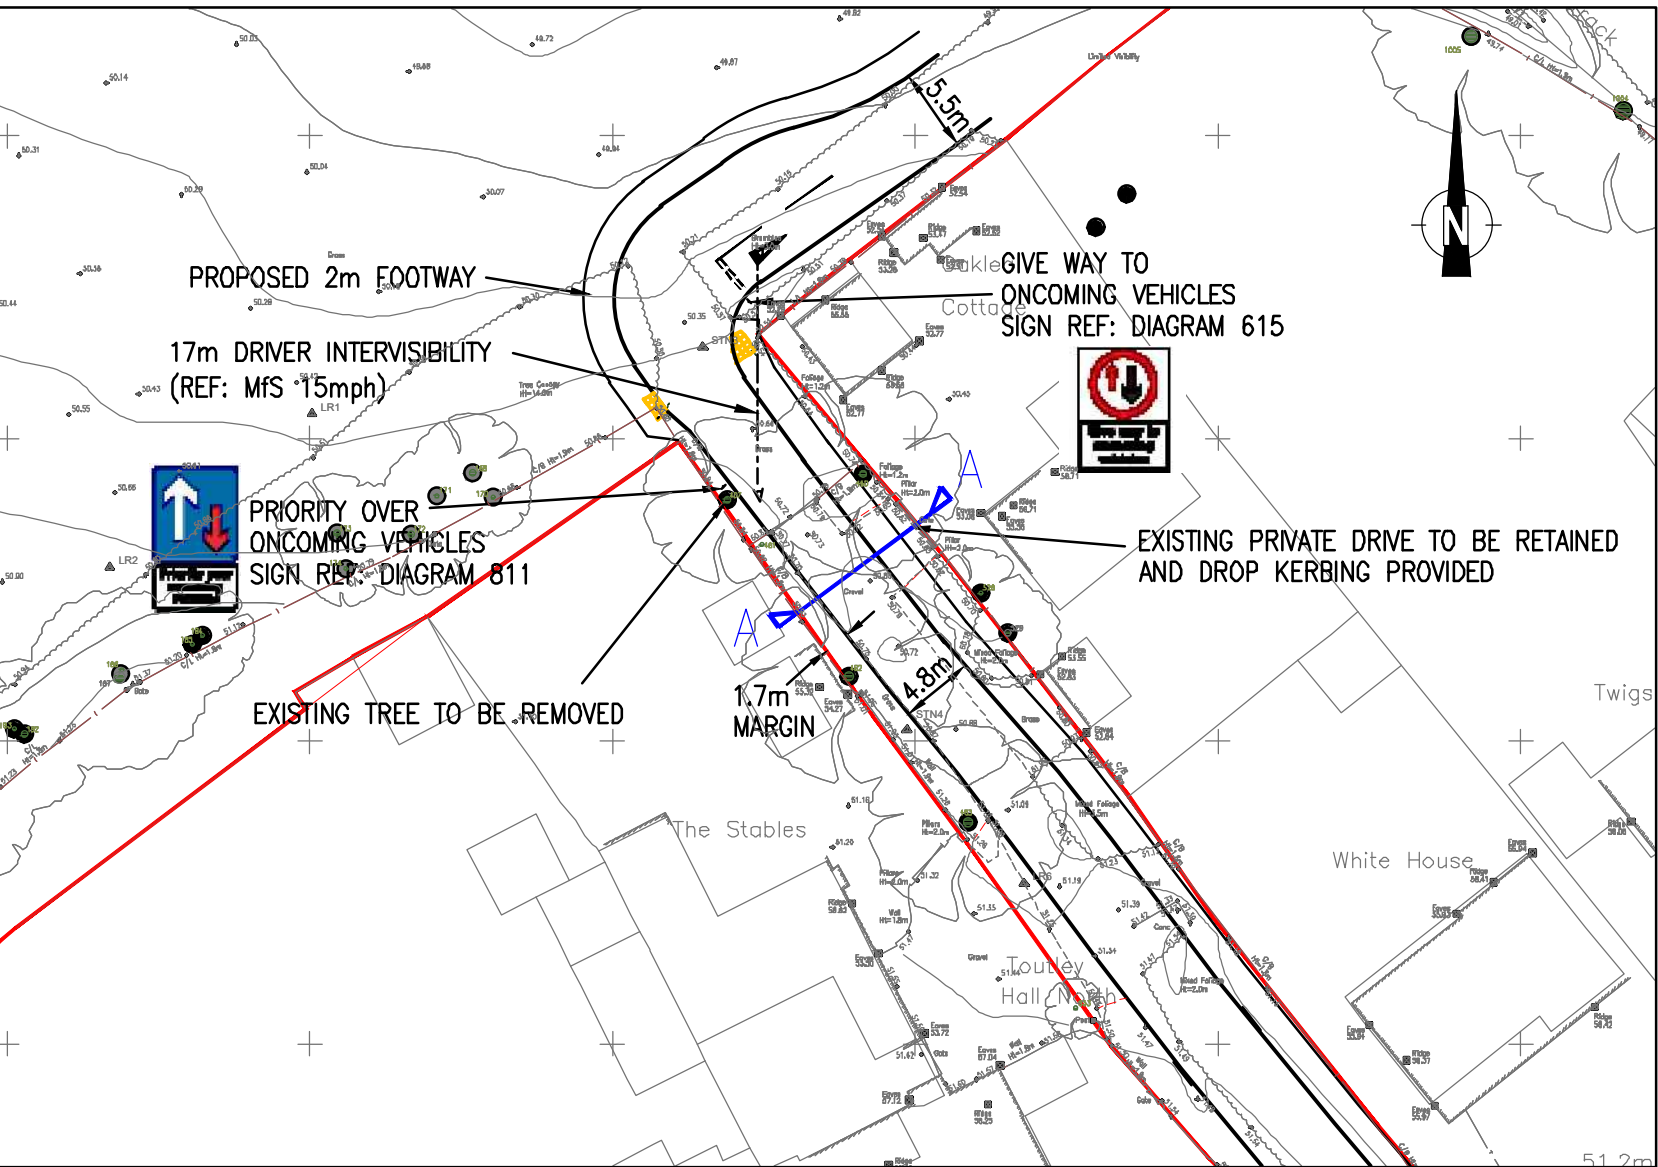

- KEY:**
- PLANNING APPLICATION RED LINE BOUNDARY
 - HIGHWAY BOUNDARY

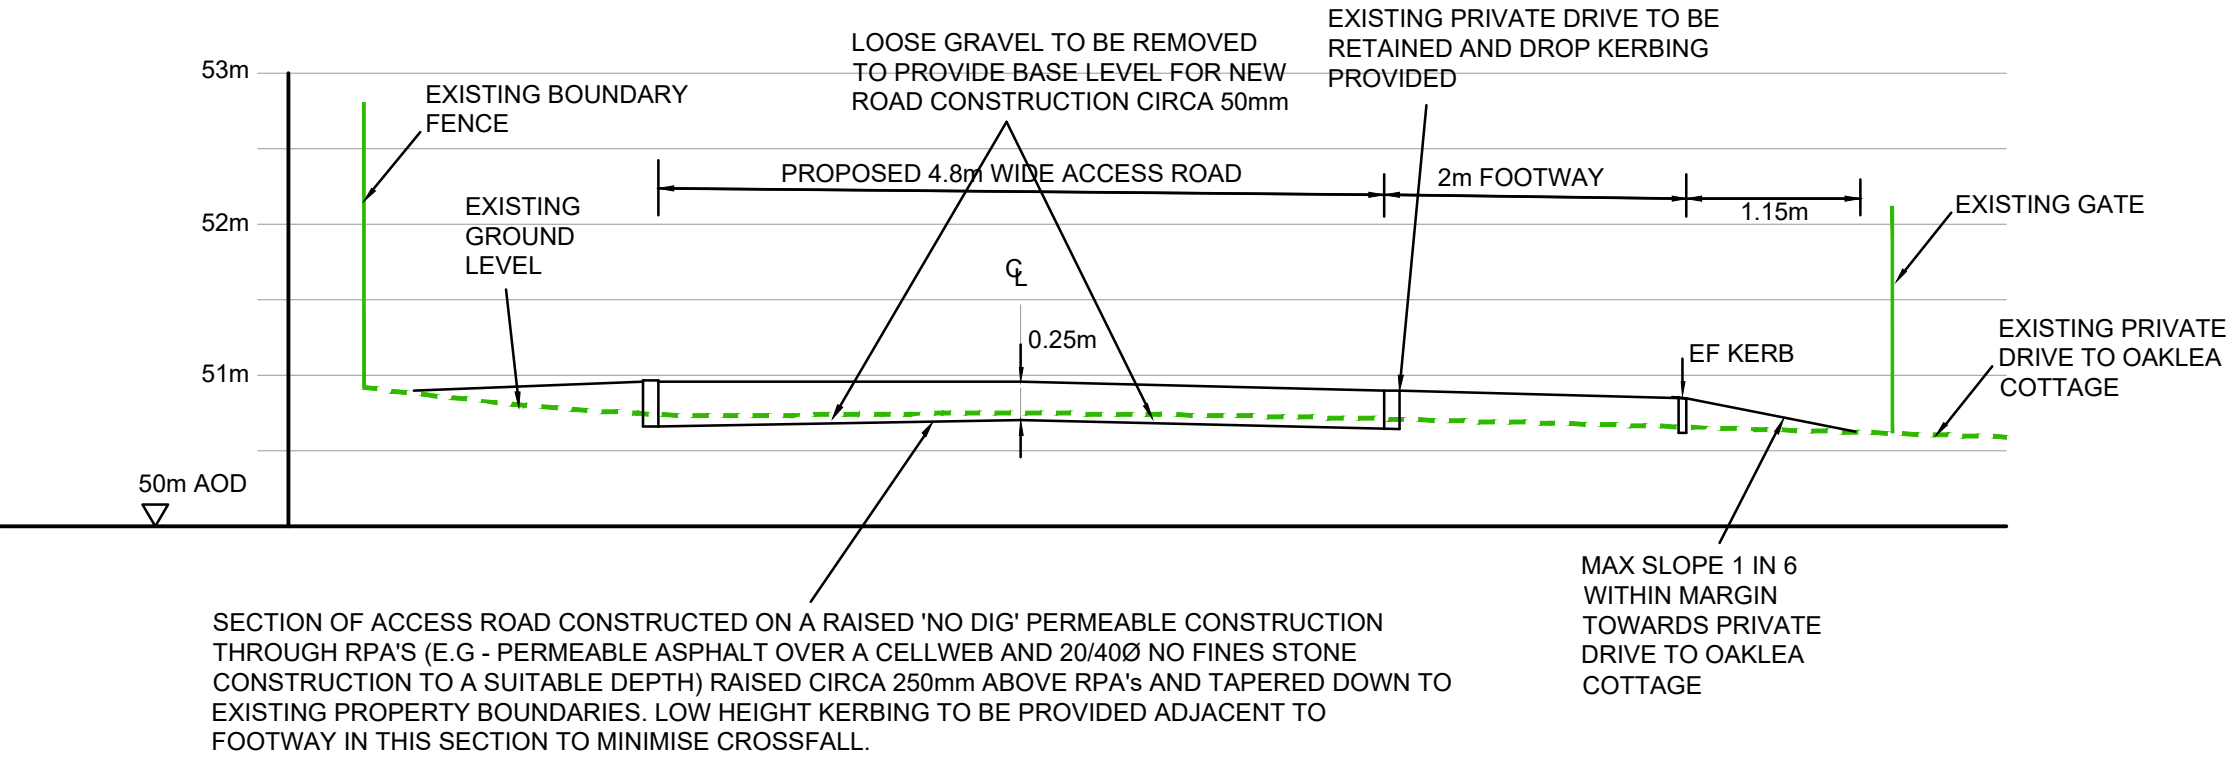

CROSS SECTION A-A SHOWING EXTENT OF PROPOSED ACCESS WORKS ADJACENT TO OAKLEA COTTAGE

(Scale 1:50)

ST	Rev	Description	Drm	Chk	Date
REVISIONS					
Preliminary Issue		Submitted for S104			
Planning Issue	✓	Issued for Tender			
Submitted for S38		Issued for Construction			
Submitted for S278		As Built			
DRAWING STATUS					

STUART MICHAEL ASSOCIATES
CONSULTING ENGINEERS

Stuart Michael Associates Ltd
Coombe House, Coombe Square, Thatcham, Berkshire RG19 4JF

T: 01635 867 711 e: mail@stuartmichael.co.uk
F: 01635 861 715 w: www.stuartmichael.co.uk

ELSTREE LAND

LAND OFF OLD FOREST ROAD,
WINNERSH

PROPOSED ACCESS WORKS
CROSS SECTION ADJACENT TO
OAKLEA COTTAGE

DATE	DRAWN	CHECKED	SCALE	@A2
SEPT 2025	JGP		1:500	
DRAWING No.	REV	STATUS		
7365.010		S0		

This drawing is the copyright of Stuart Michael Associates Limited. It may not be reproduced or amended without the written approval of Stuart Michael Associates