




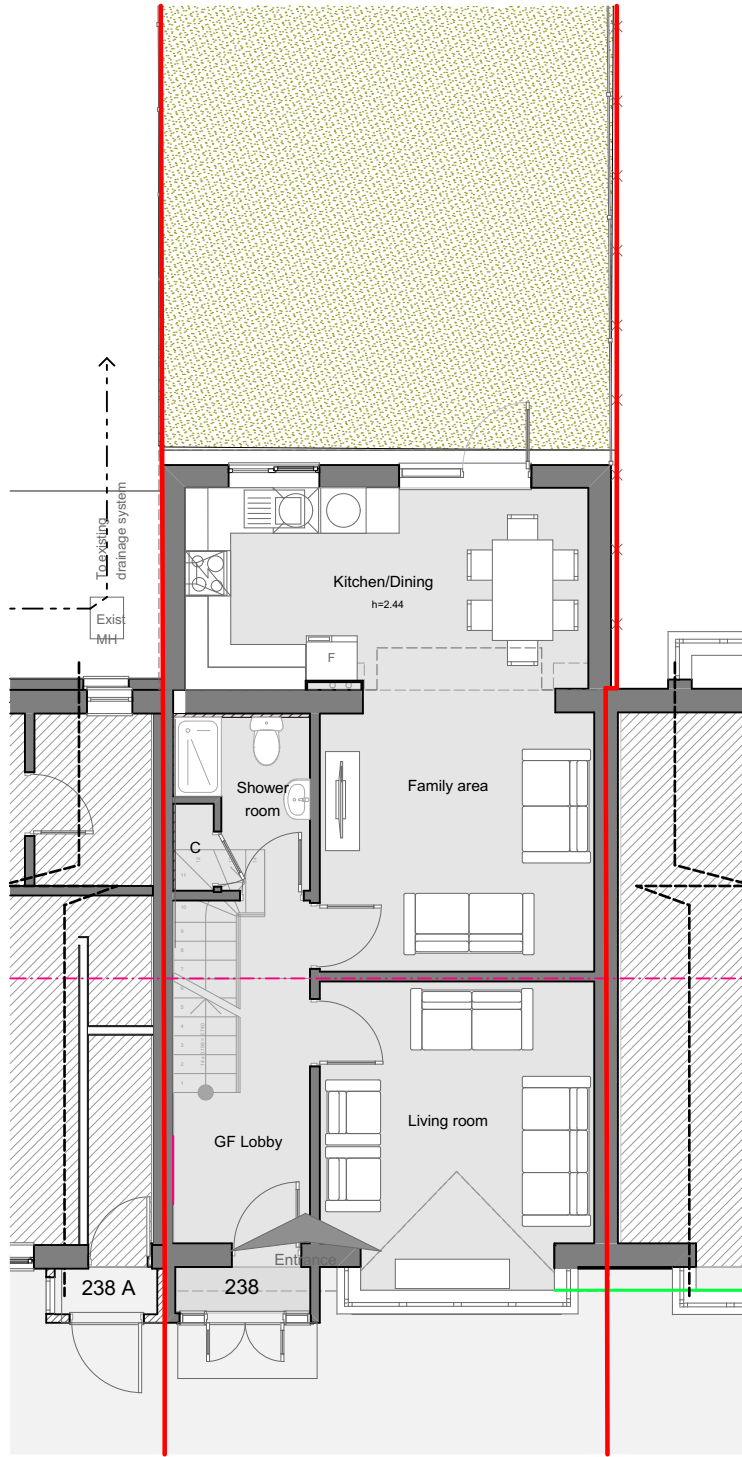


EXISTING GROUND FLOOR 1:100

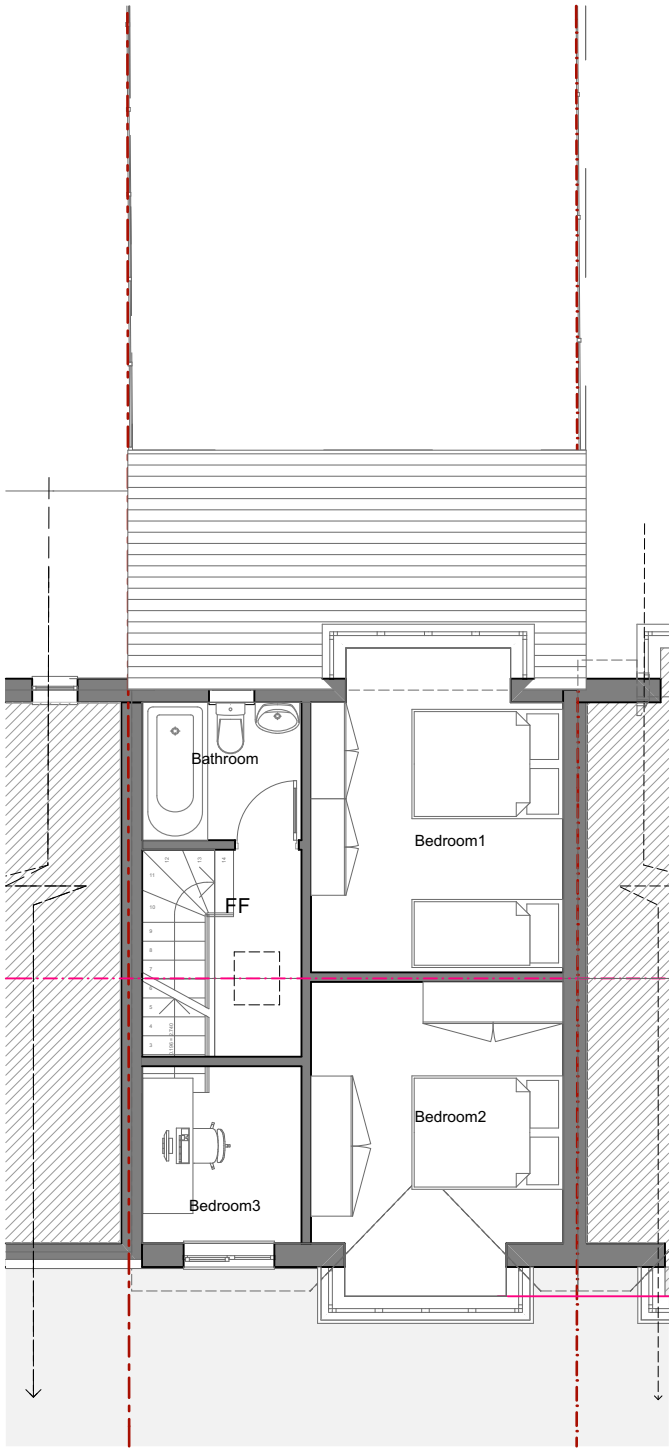


EXISTING FIRST FLOOR 1:100

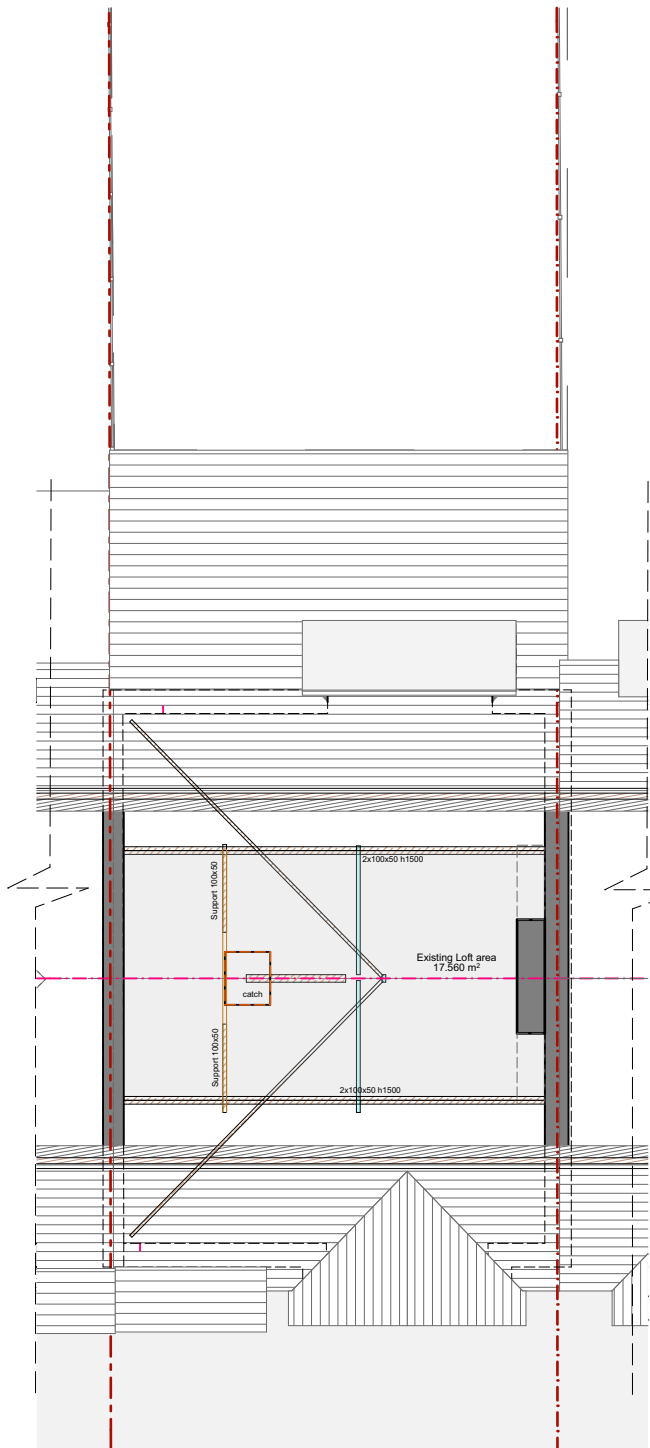

EXISTING LOFT PLAN 1:100

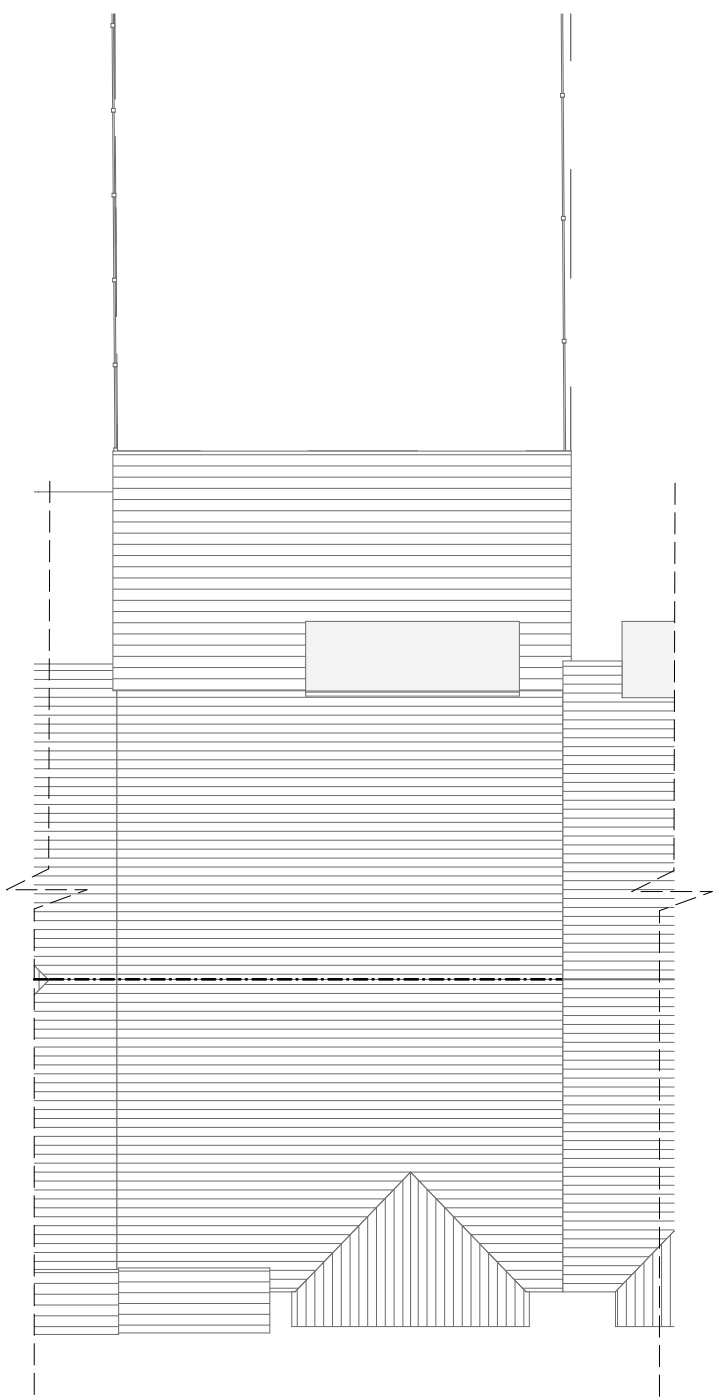

EXISTING ROOF 1:100

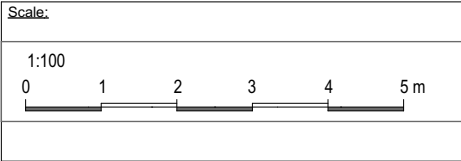

Revision History			
RevID	Resp	Comments	Date
X	X	X	x-x-x

Notes:

© This drawing remains the property of Lucett Lample and shall not be copied without prior written consent. All dimensions to be checked on site and any discrepancies to be reported before work commences.

THE ARQI&TEC

F1-8 walnut Way
Reading RG30 4TQ
Mobile: 07960108371
Email: llamplefoata@gmail.com

Client Name:
Mr. Abdull Razzaq

Project Title:
238 LONDON ROAD - ROOF CONVERSION

Drawing Status:
PLANNING

Drawing Title:
238- EXISTING PLANS

Scale:
1:100 @ A3

Job Number:
0122-25 LR

Draw By:
L.A.Lample

Project Date:
June 2025

Dwg No.:
0122-25-BR-03

Issue Date:
6/18/2025

Rev: