


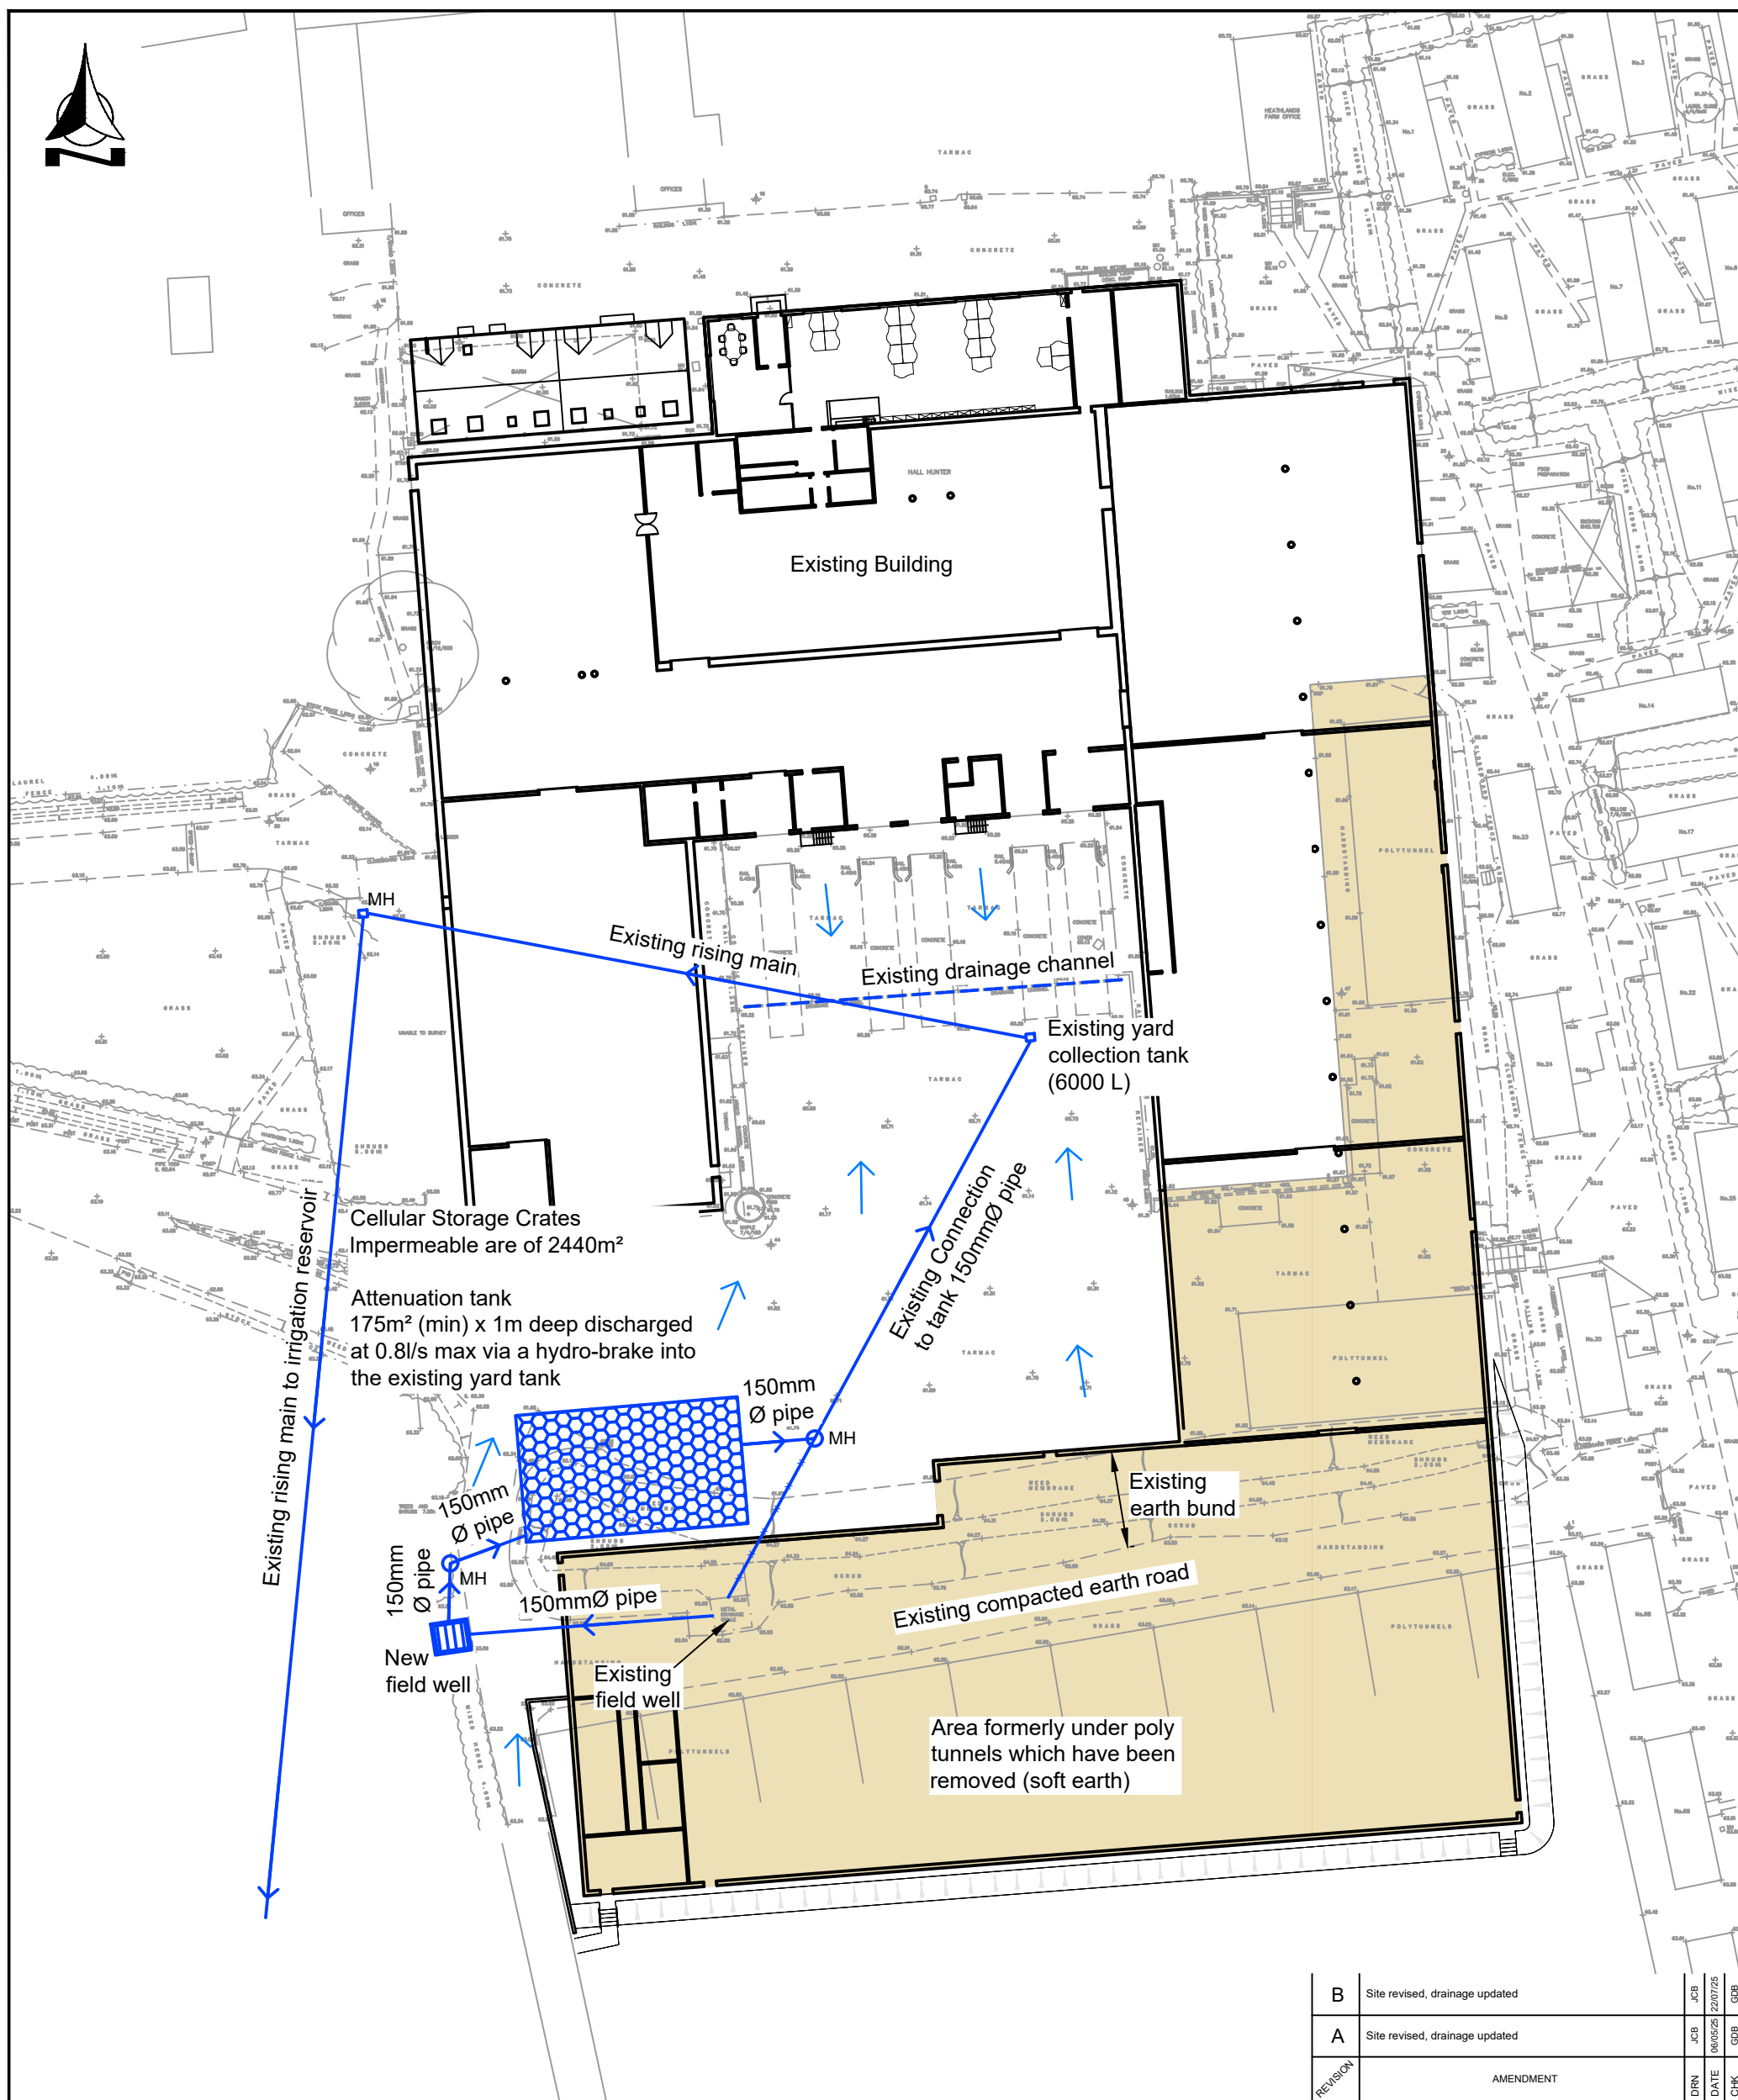

CLIENT			Hall Hunter Partnership		
PROJECT			Threatlands Farm, Honey Hill, Wokingham		
TITLE			Drainage Strategy		
DRAWN BY		JCB	DESIGN BY		GDB
			CHK BY		GDB
DATE		15/04/25	DRAWING No.		6178 / 001
SCALE		1:500 @ A3			REV No.
					B