


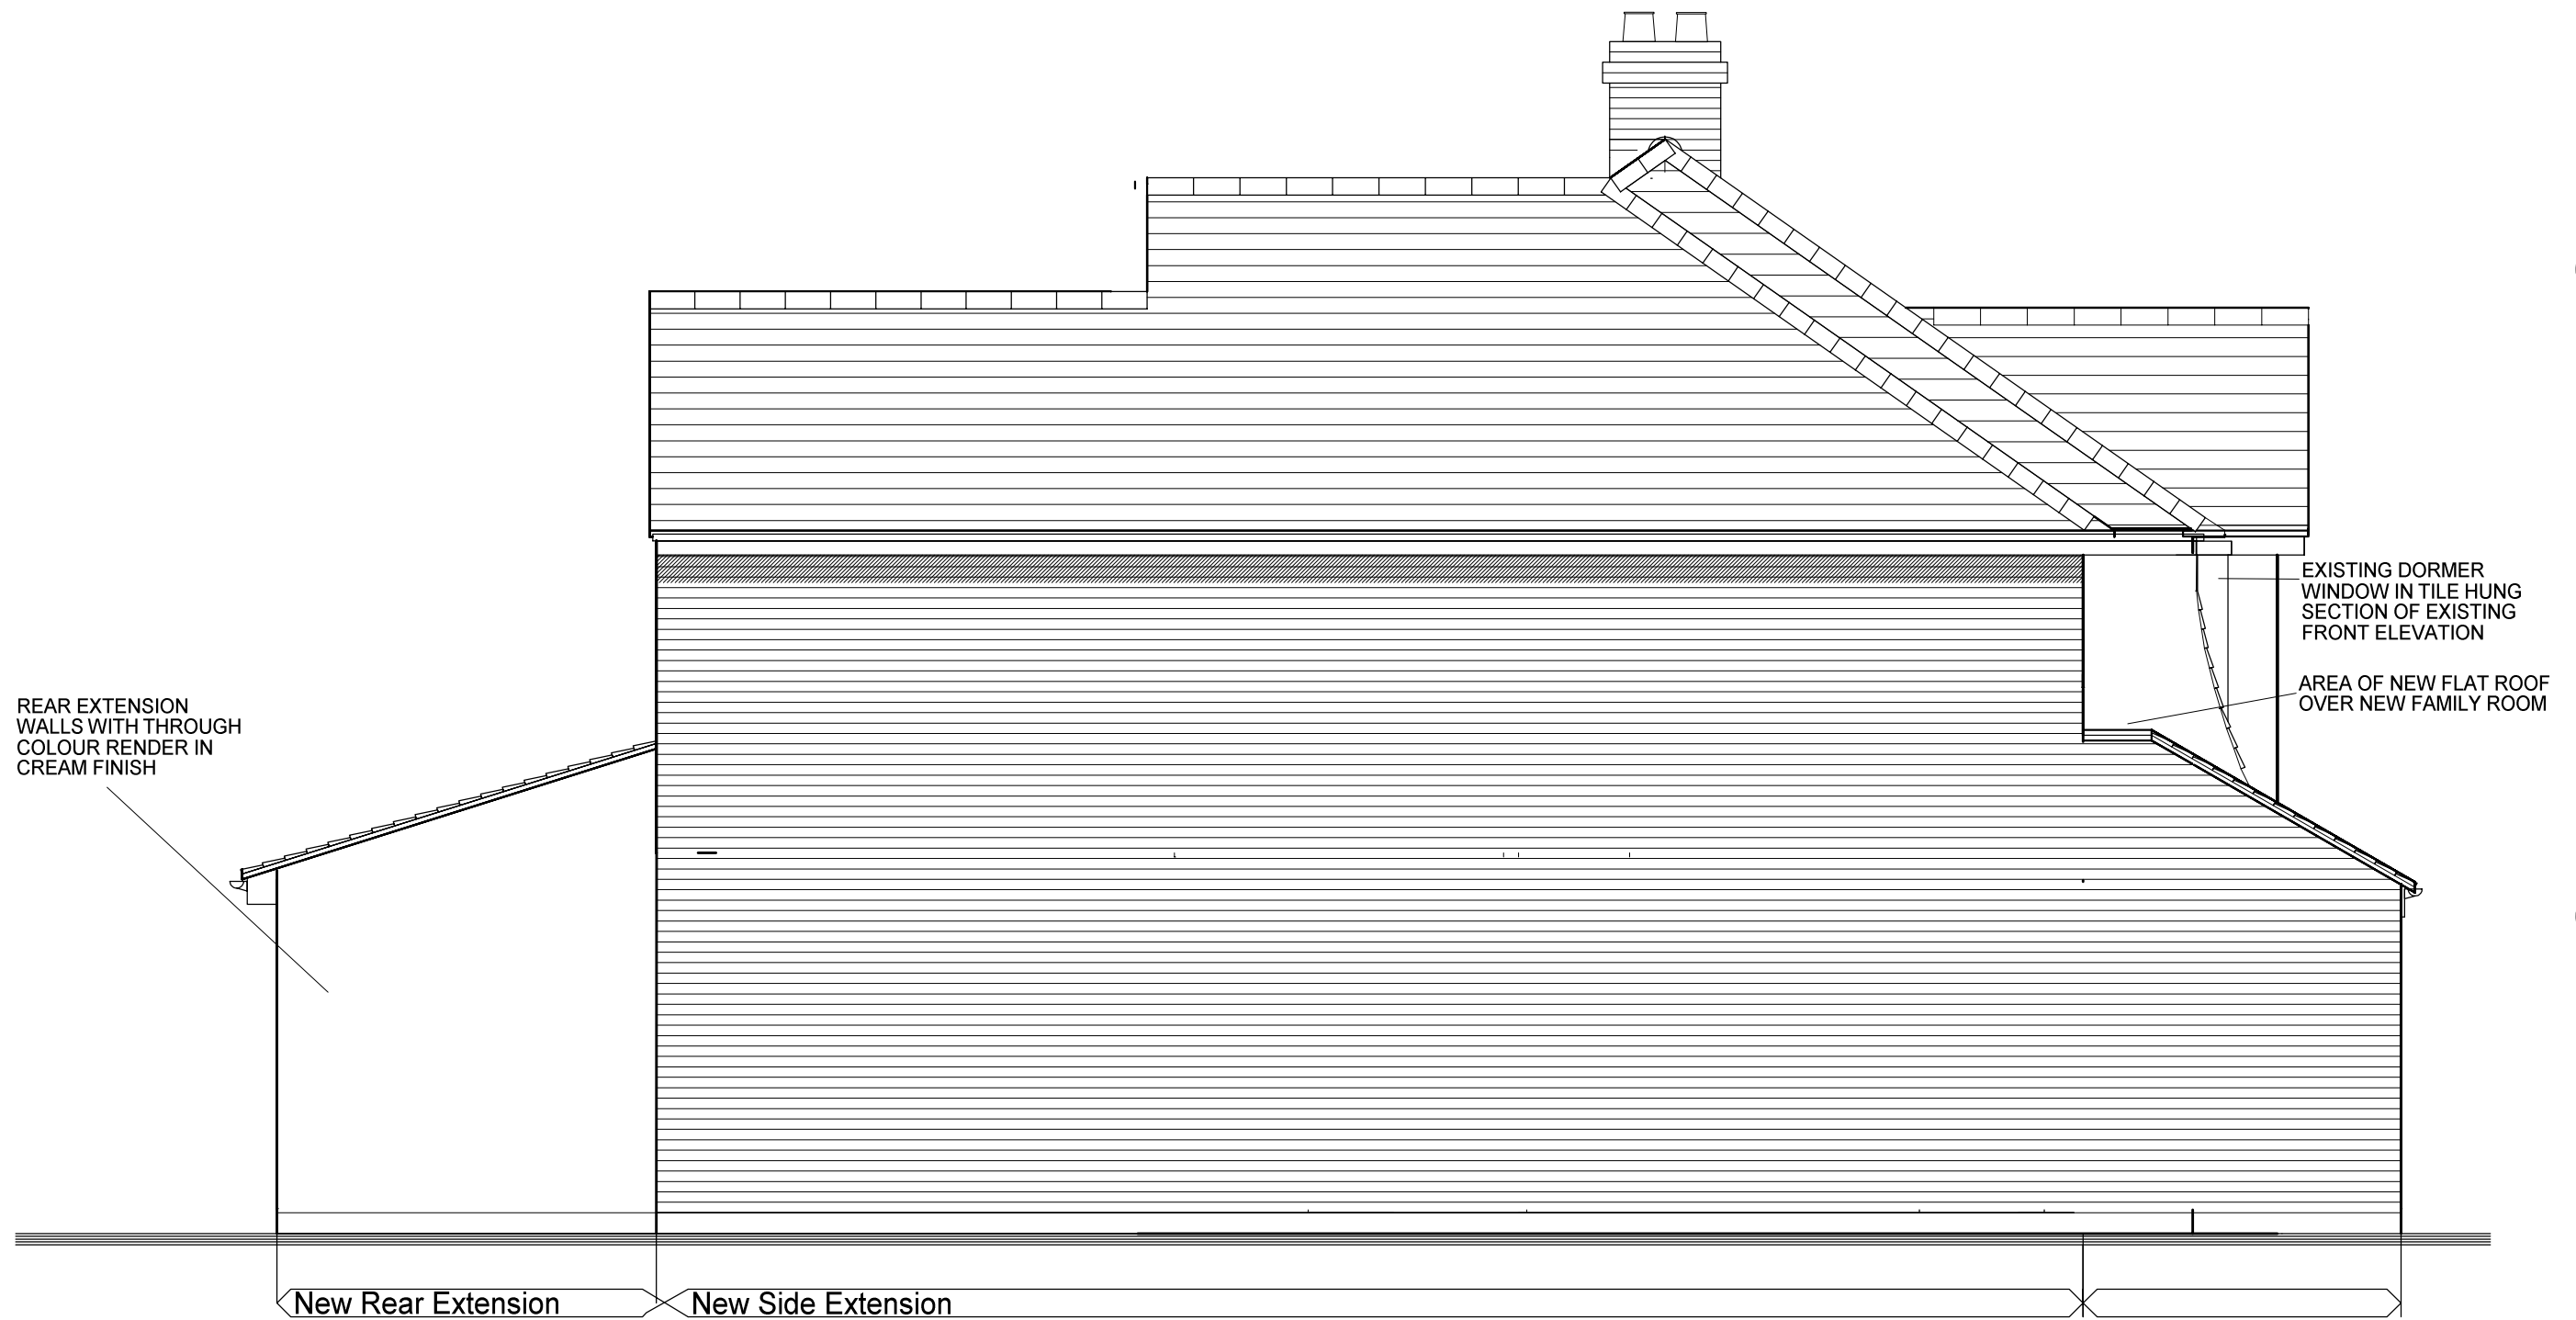

Scale 1:50

Proposed Side And Rear Extension For Mr Abdul Samee Dhillon
To 40 Shepherds House Lane Earley Reading RG6 1AD

Revisions Rev D - general revisions to roofscape to side elevation 02-09-2025 Rev E - Additional Notes Added To Roof Over Porch 28-09-25	SIGN. adp	DRAWING NO. 505
	APPROVED	
	SCALE 1:50 @ A3 DATE 13/04/2022	PROJECT 2022-018-26 E

THIS DRAWING MUST NOT BE USED OR COPIED IF NOT AGREED UPON BY