



First Floor Proposed

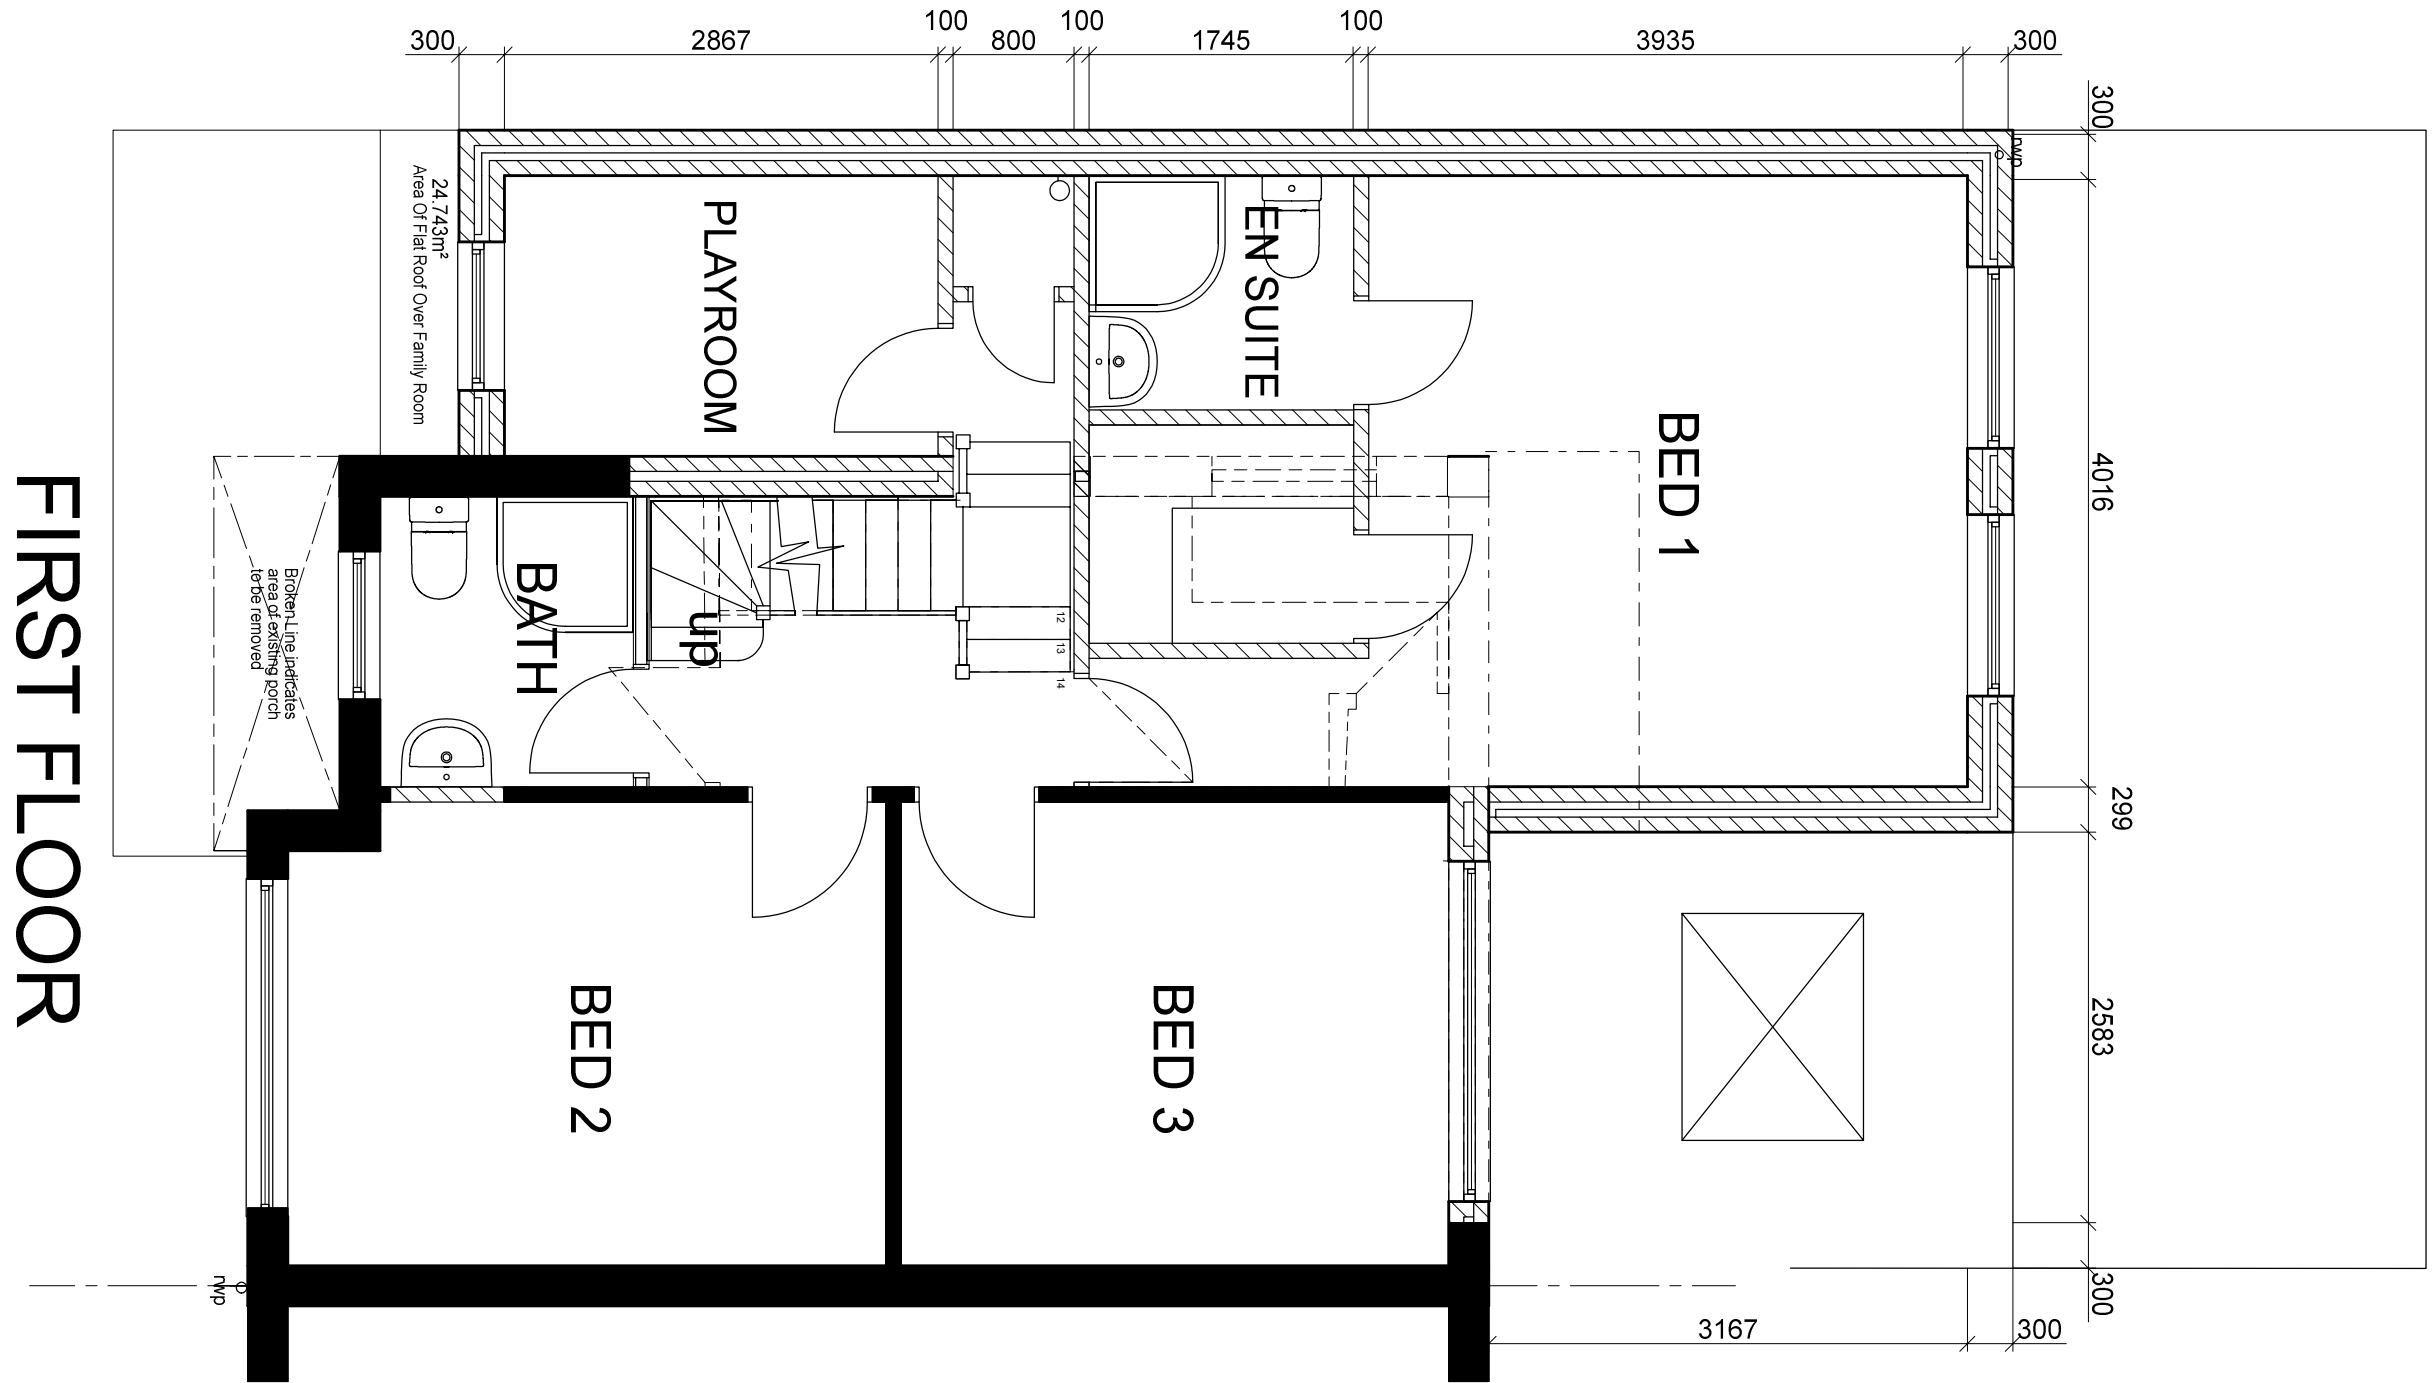

FIRST FLOOR

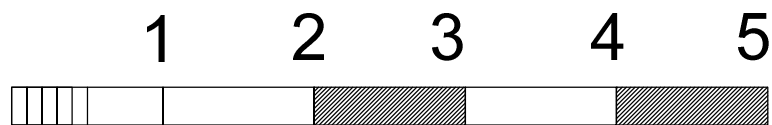

Scale 1:50

Proposed Side And Rear Extension For Mr Abdul Samee Dhillon
To 40 Shepherds House Lane Earley Reading RG6 1AD

Revisions Rev B Size of first floor play room amended. 03-09-2025 Rev E Outline Of Porch and Family Room Roof Added.28-09-25	SIGN. adp	DRAWING NO. 502
	APPROVED	
	SCALE 1:50 @ A3	PROJECT 2022-019-0-21 E
	DATE 13/04/2022	

THIS DRAWING MUST NOT BE USED OR COPIED IF NOT AGREED UPON BY