



Legend


Translocated Lime Trees

2m gap for grounds maintenance

Hit and miss gap for grounds maintenance

Chestnut Pale

Heras, default specification

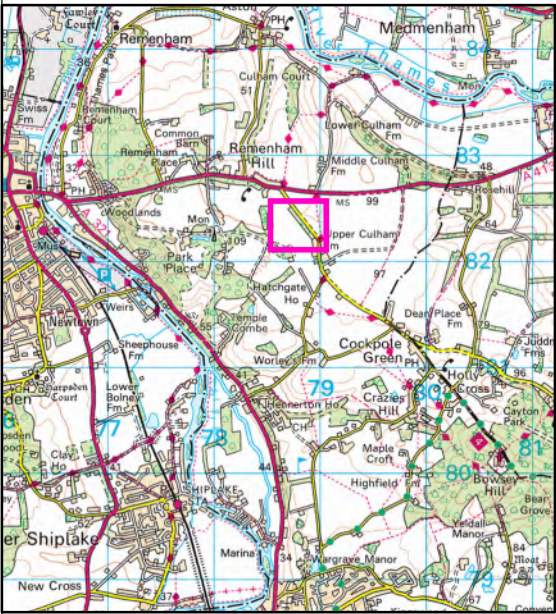

Page of
Scale: 1:1,606 @ A3 Scale




Contains Ordnance Survey Open Data © Crown Copyright and Database Right 2025. Ordnance Survey Partner No. 100053143

Tree Protection Plan (TPP)

Conway Park

Drawing No	Conway_Park_Rev2.0
Date	08 April 2025



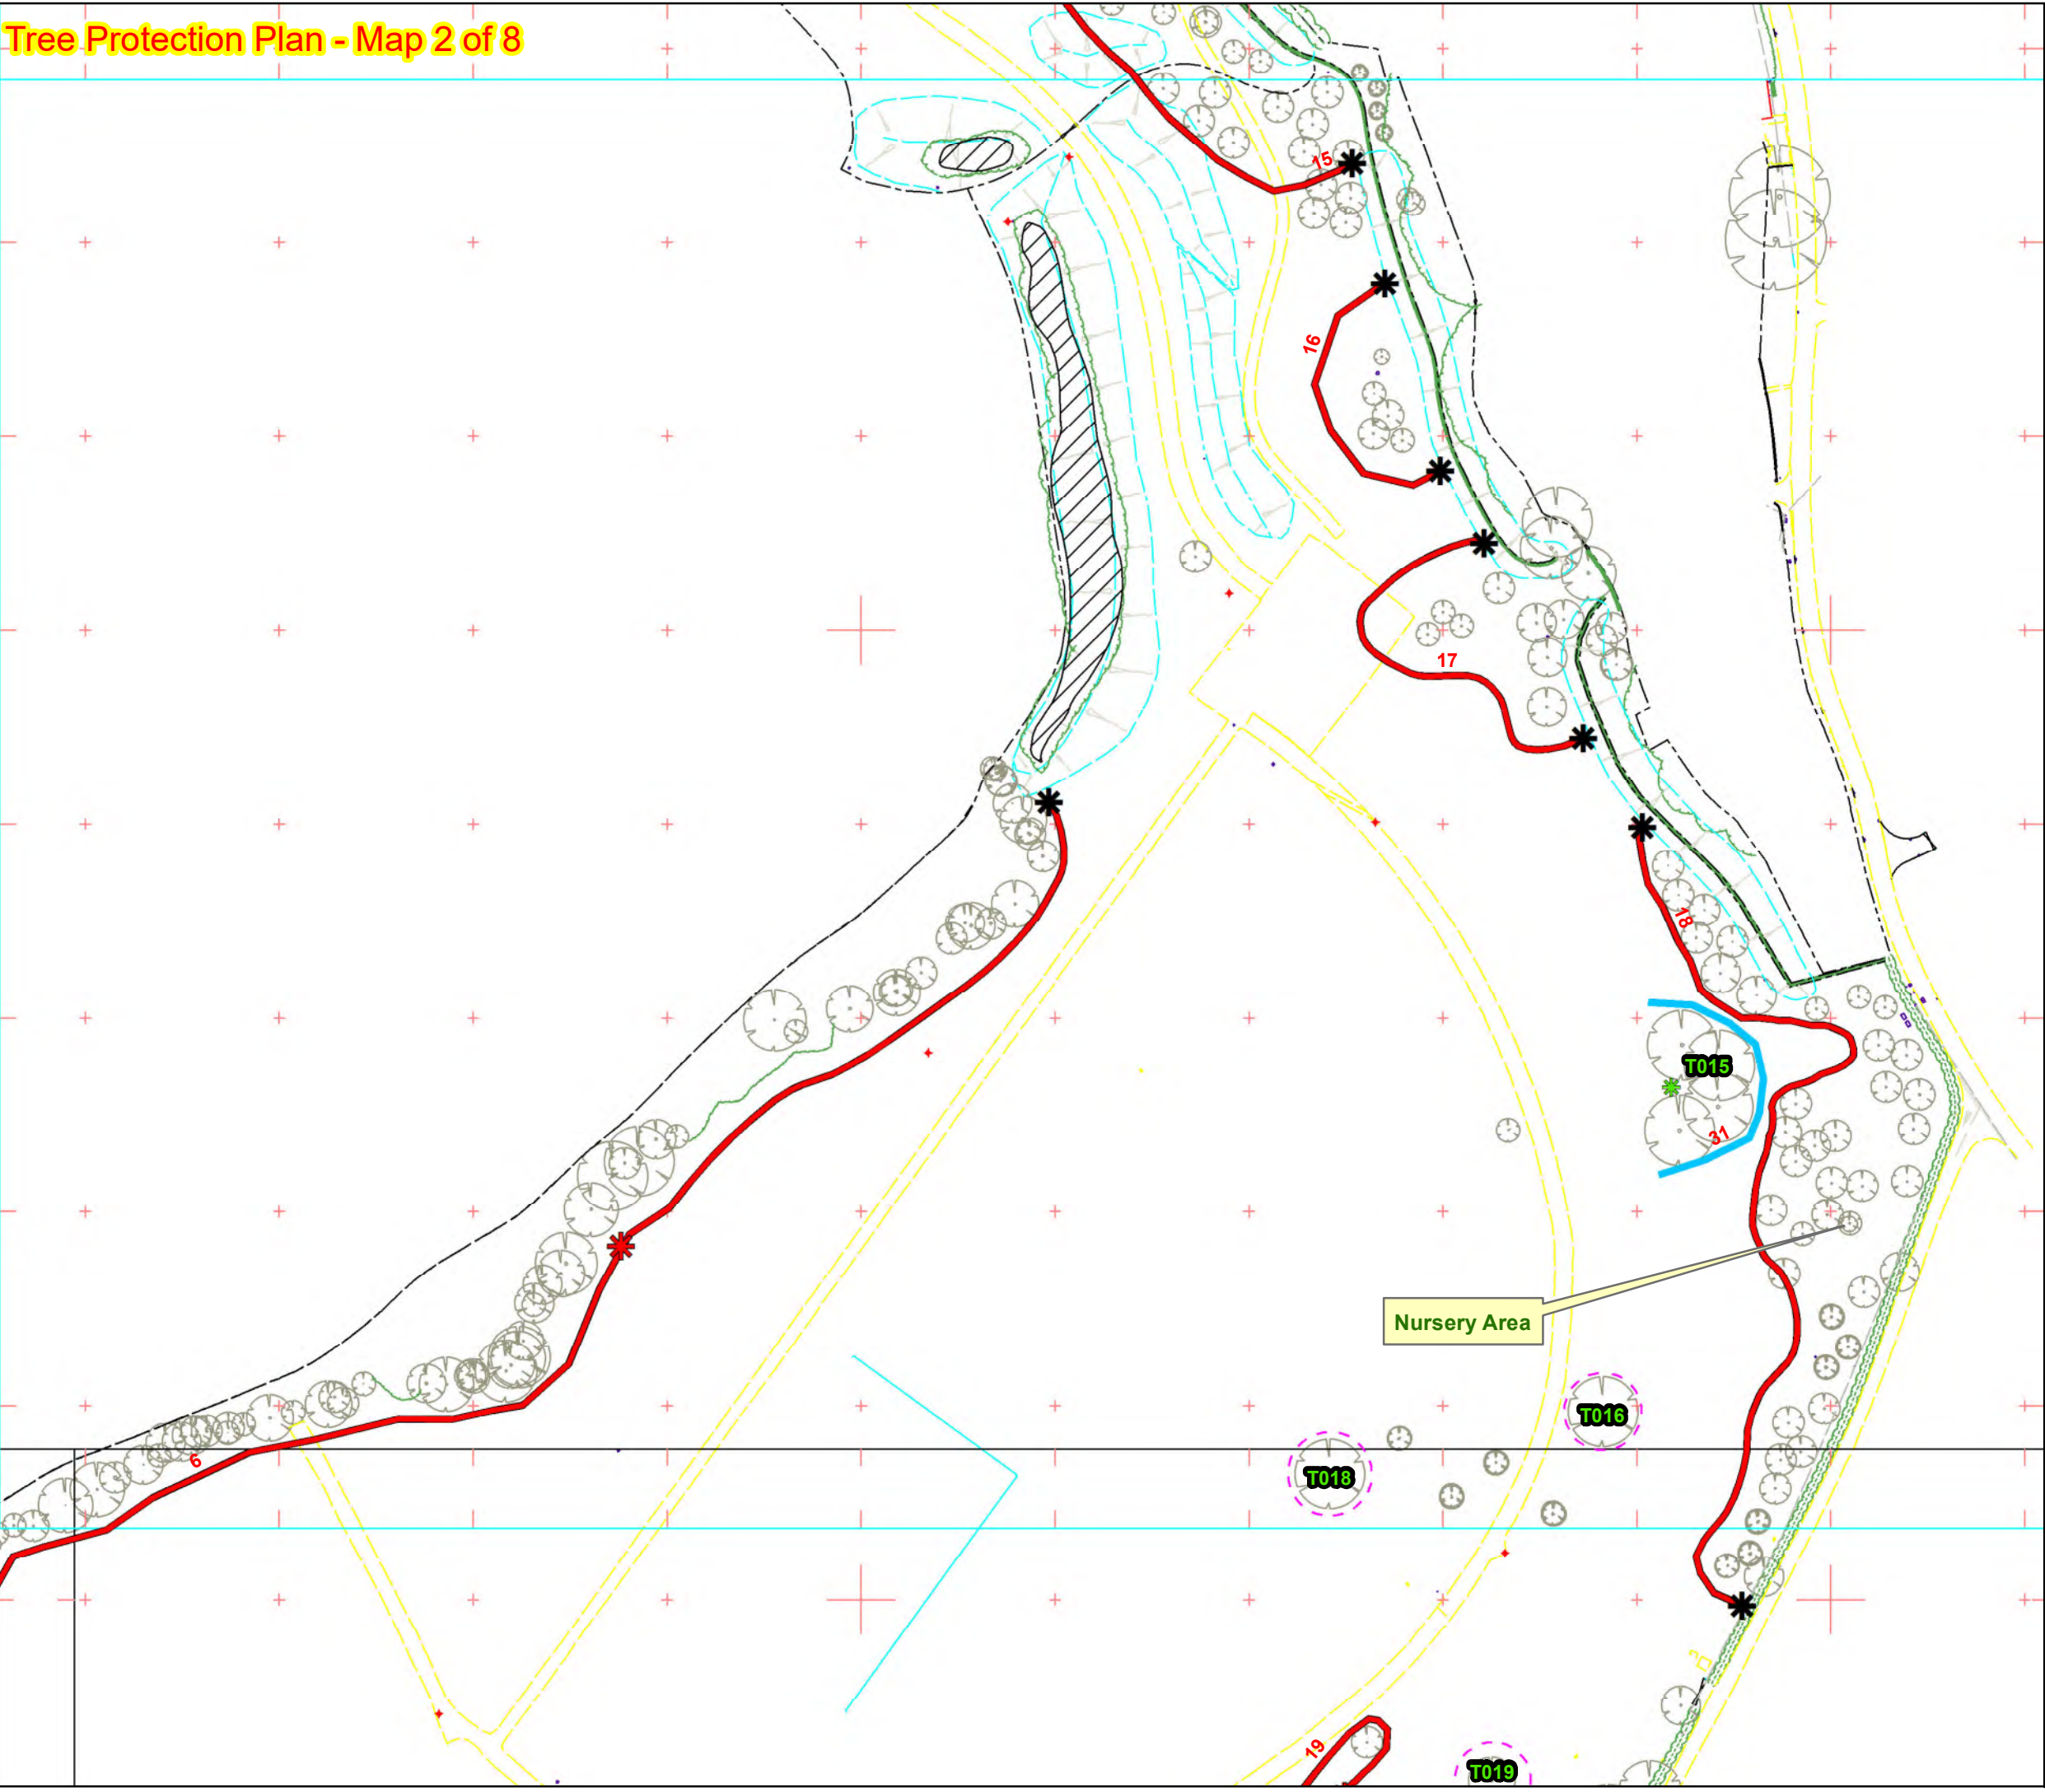

Legend

Translocated Lime Trees

2m gap for grounds maintenance

Hit and miss gap for grounds maintenance

Chestnut Pale

Heras, default specification



Page of

Scale: 1:1,606 @ A3 Scale




Contains Ordnance Survey Open Data © Crown Copyright and Database Right 2025. Ordnance Survey Partner No. 100053143

Tree Protection Plan (TPP)

Conway Park

Drawing No	Conway_Park_Rev2.0
Date	08 April 2025



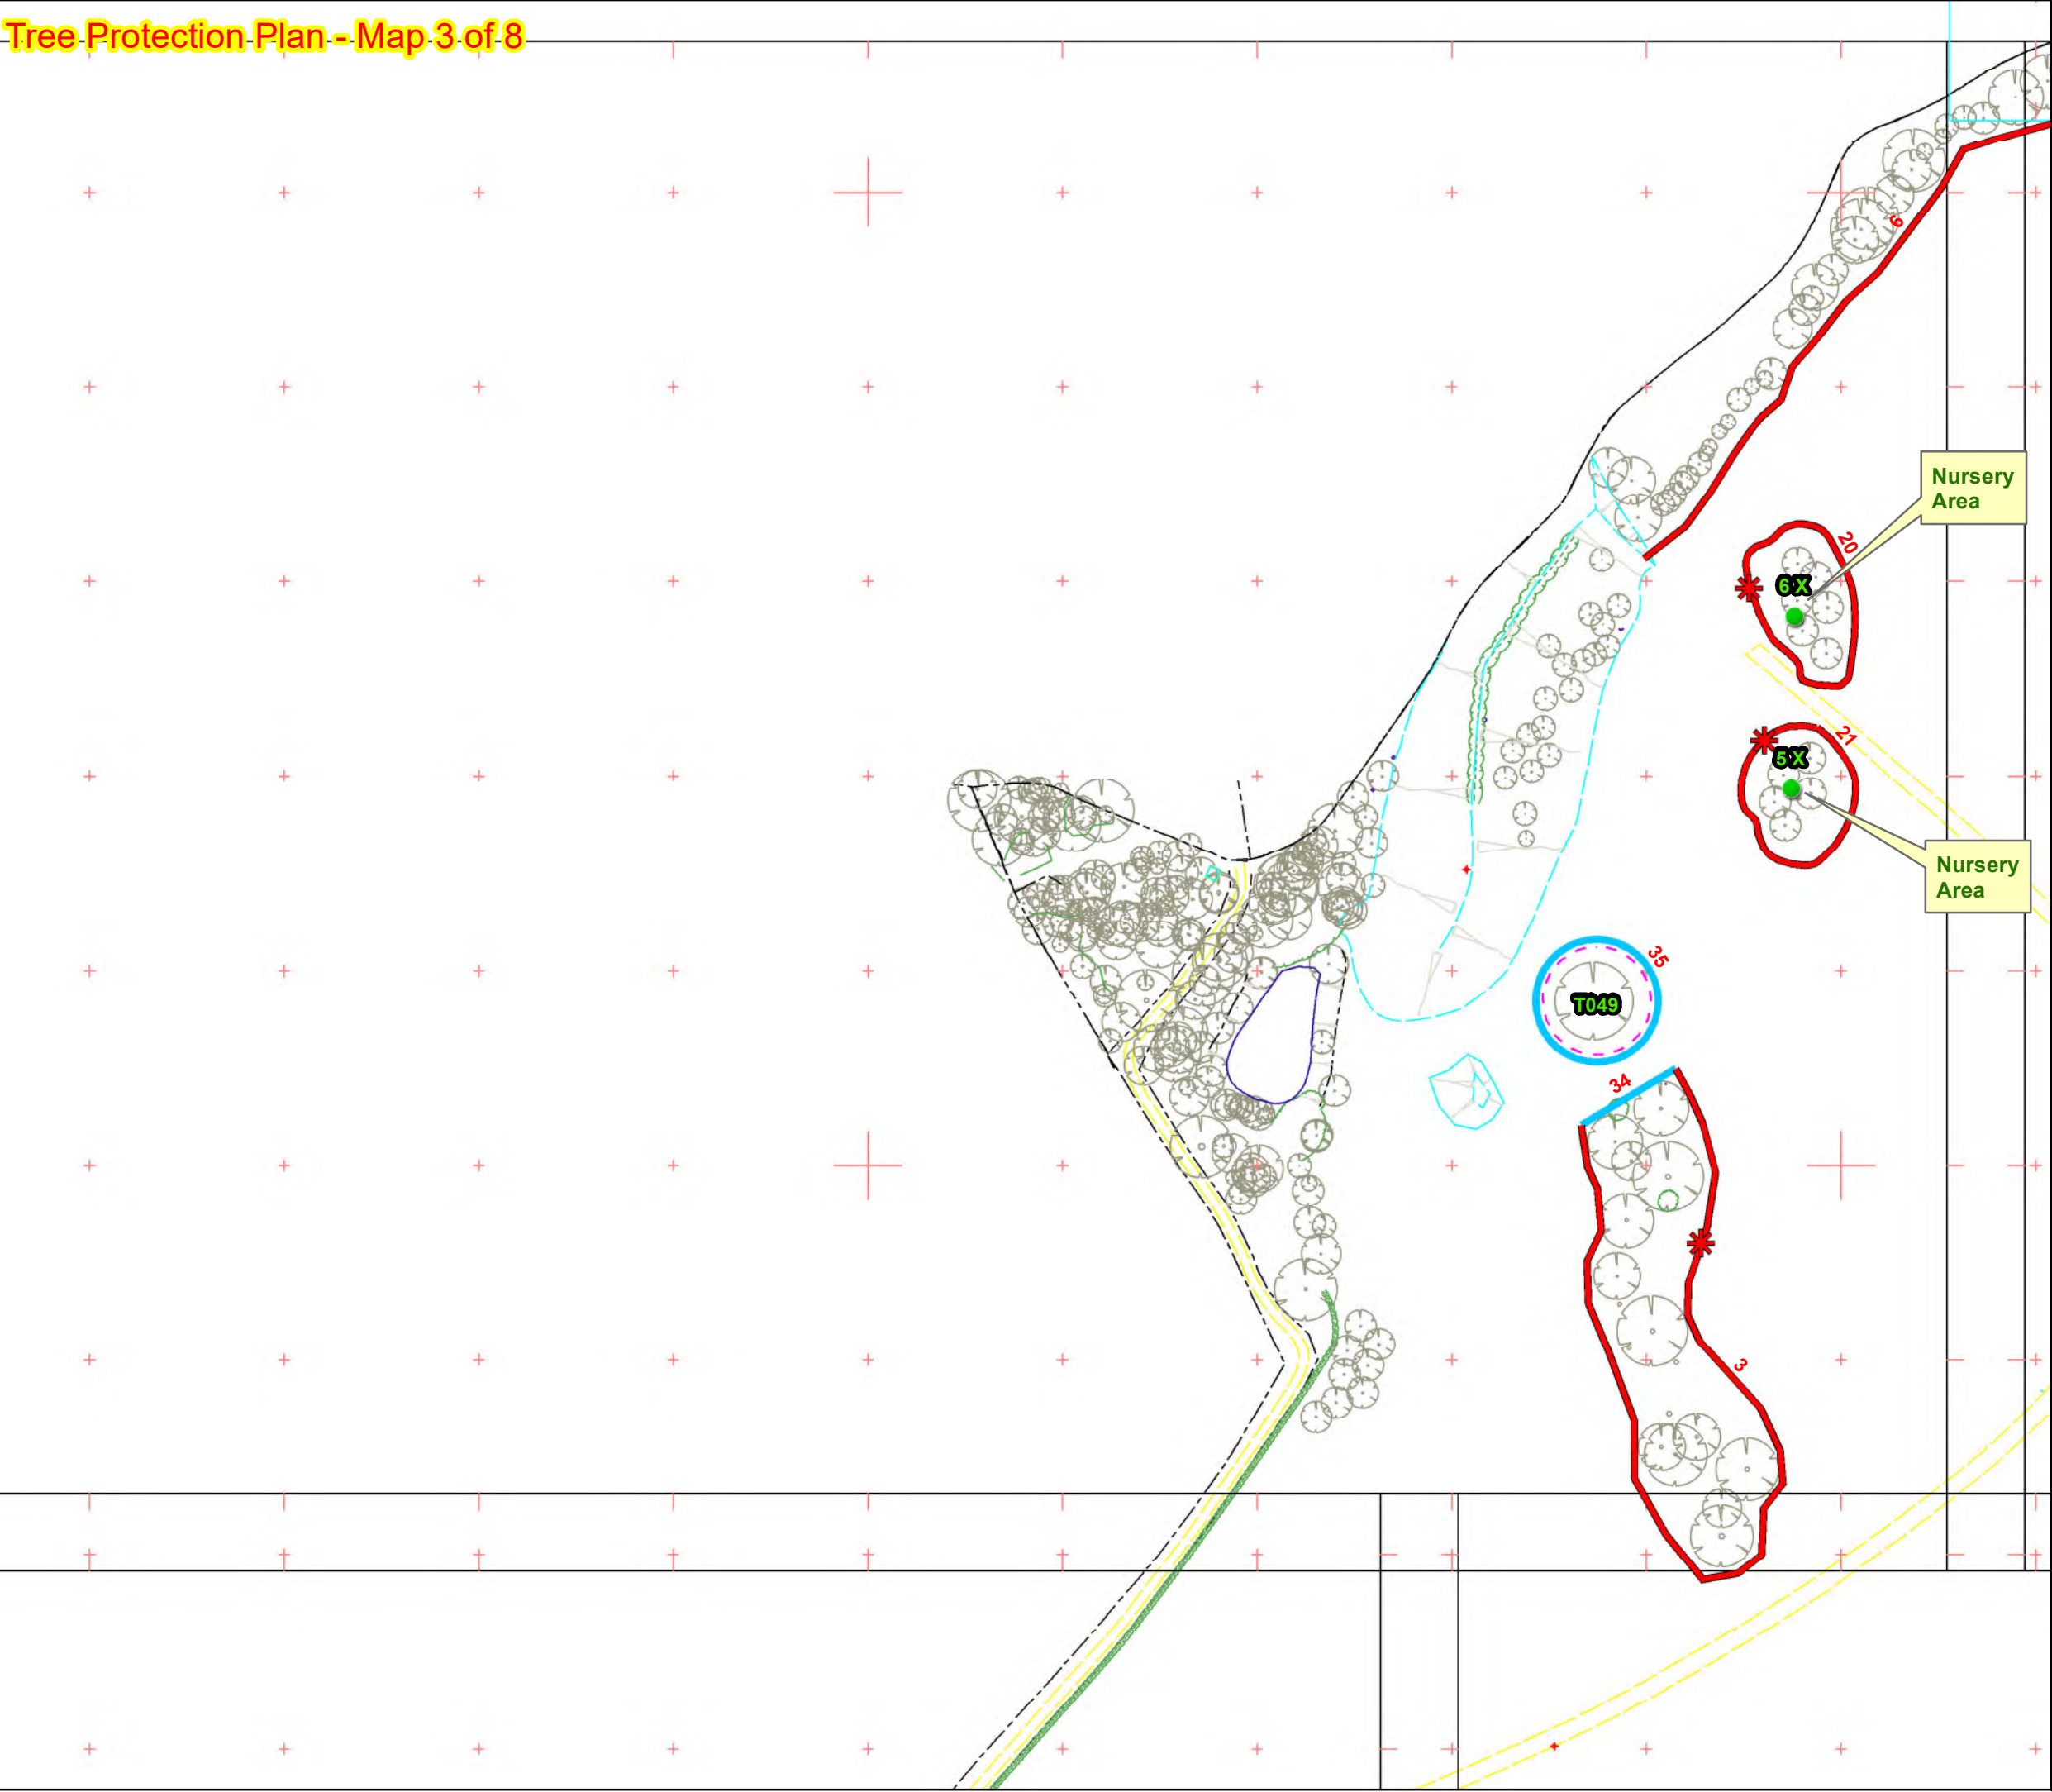

Legend


Translocated Lime Trees

2m gap for grounds maintenance

Hit and miss gap for grounds maintenance

Chestnut Pale

Heras, default specification

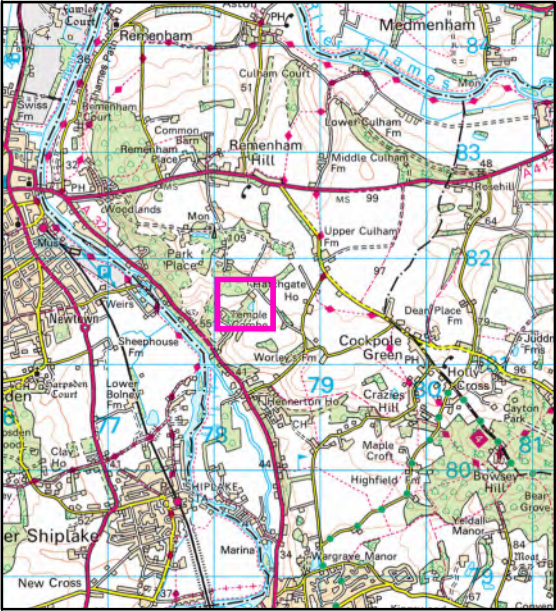

Page of

Scale: 1:1,606 @ A3 Scale



Contains Ordnance Survey Open Data © Crown Copyright and Database Right 2025. Ordnance Survey Partner No. 100053143



Tree Protection Plan (TPP)

Conway Park

Drawing No	Conway_Park_Rev2.0
Date	08 April 2025




- Translocated Lime Trees
- 2m gap for grounds maintenance
- Hit and miss gap for grounds maintenance
- Chestnut Pale
- Heras, default specification

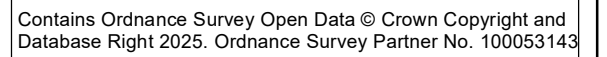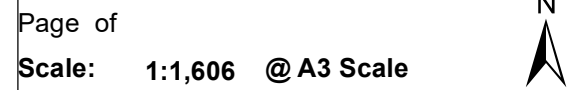

Conway Park


Drawing No	Conway_Park_Rev2.0
Date	08 April 2025



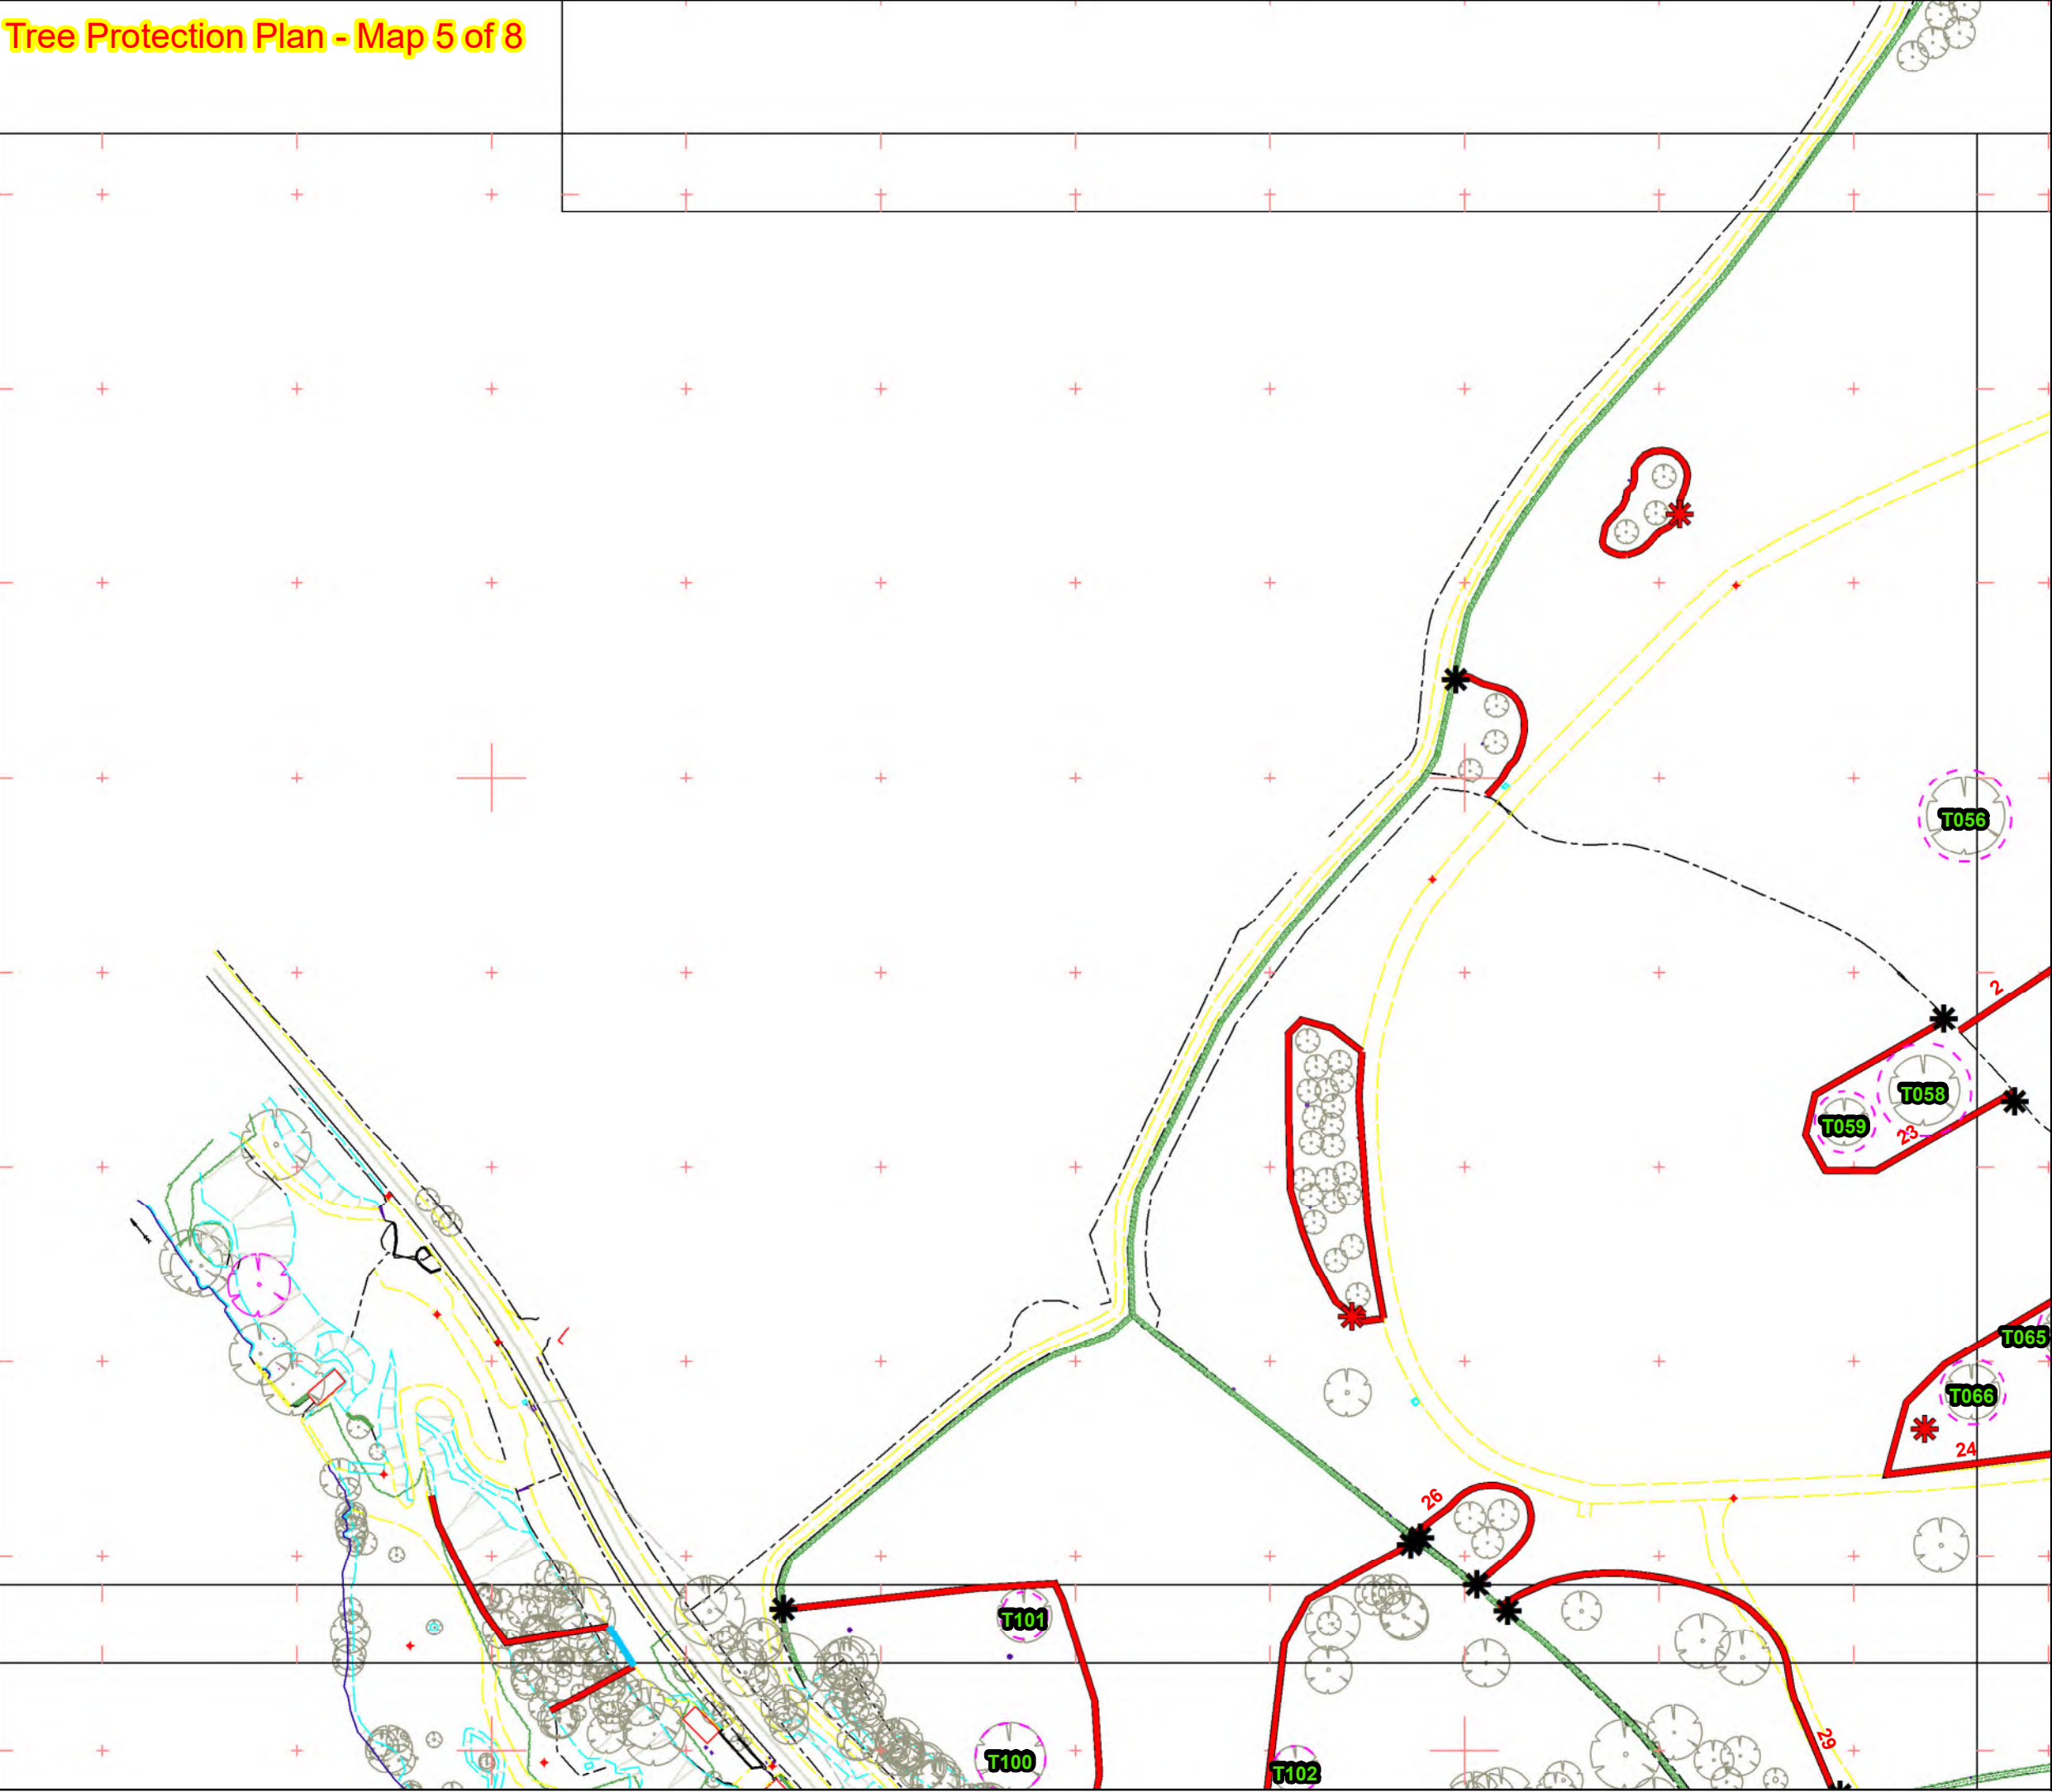

Legend

- Translocated Lime Trees
- 2m gap for grounds maintenance
- Hit and miss gap for grounds maintenance
- Chestnut Pale
- Heras, default specification

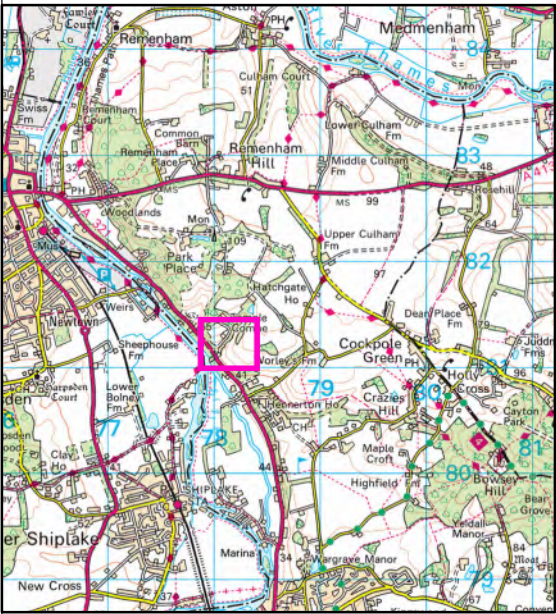

Page of
Scale: 1:1,606 @ A3 Scale




Contains Ordnance Survey Open Data © Crown Copyright and Database Right 2025. Ordnance Survey Partner No. 100053143

Tree Protection Plan (TPP)

Conway Park


Drawing No	Conway_Park_Rev2.0
Date	08 April 2025



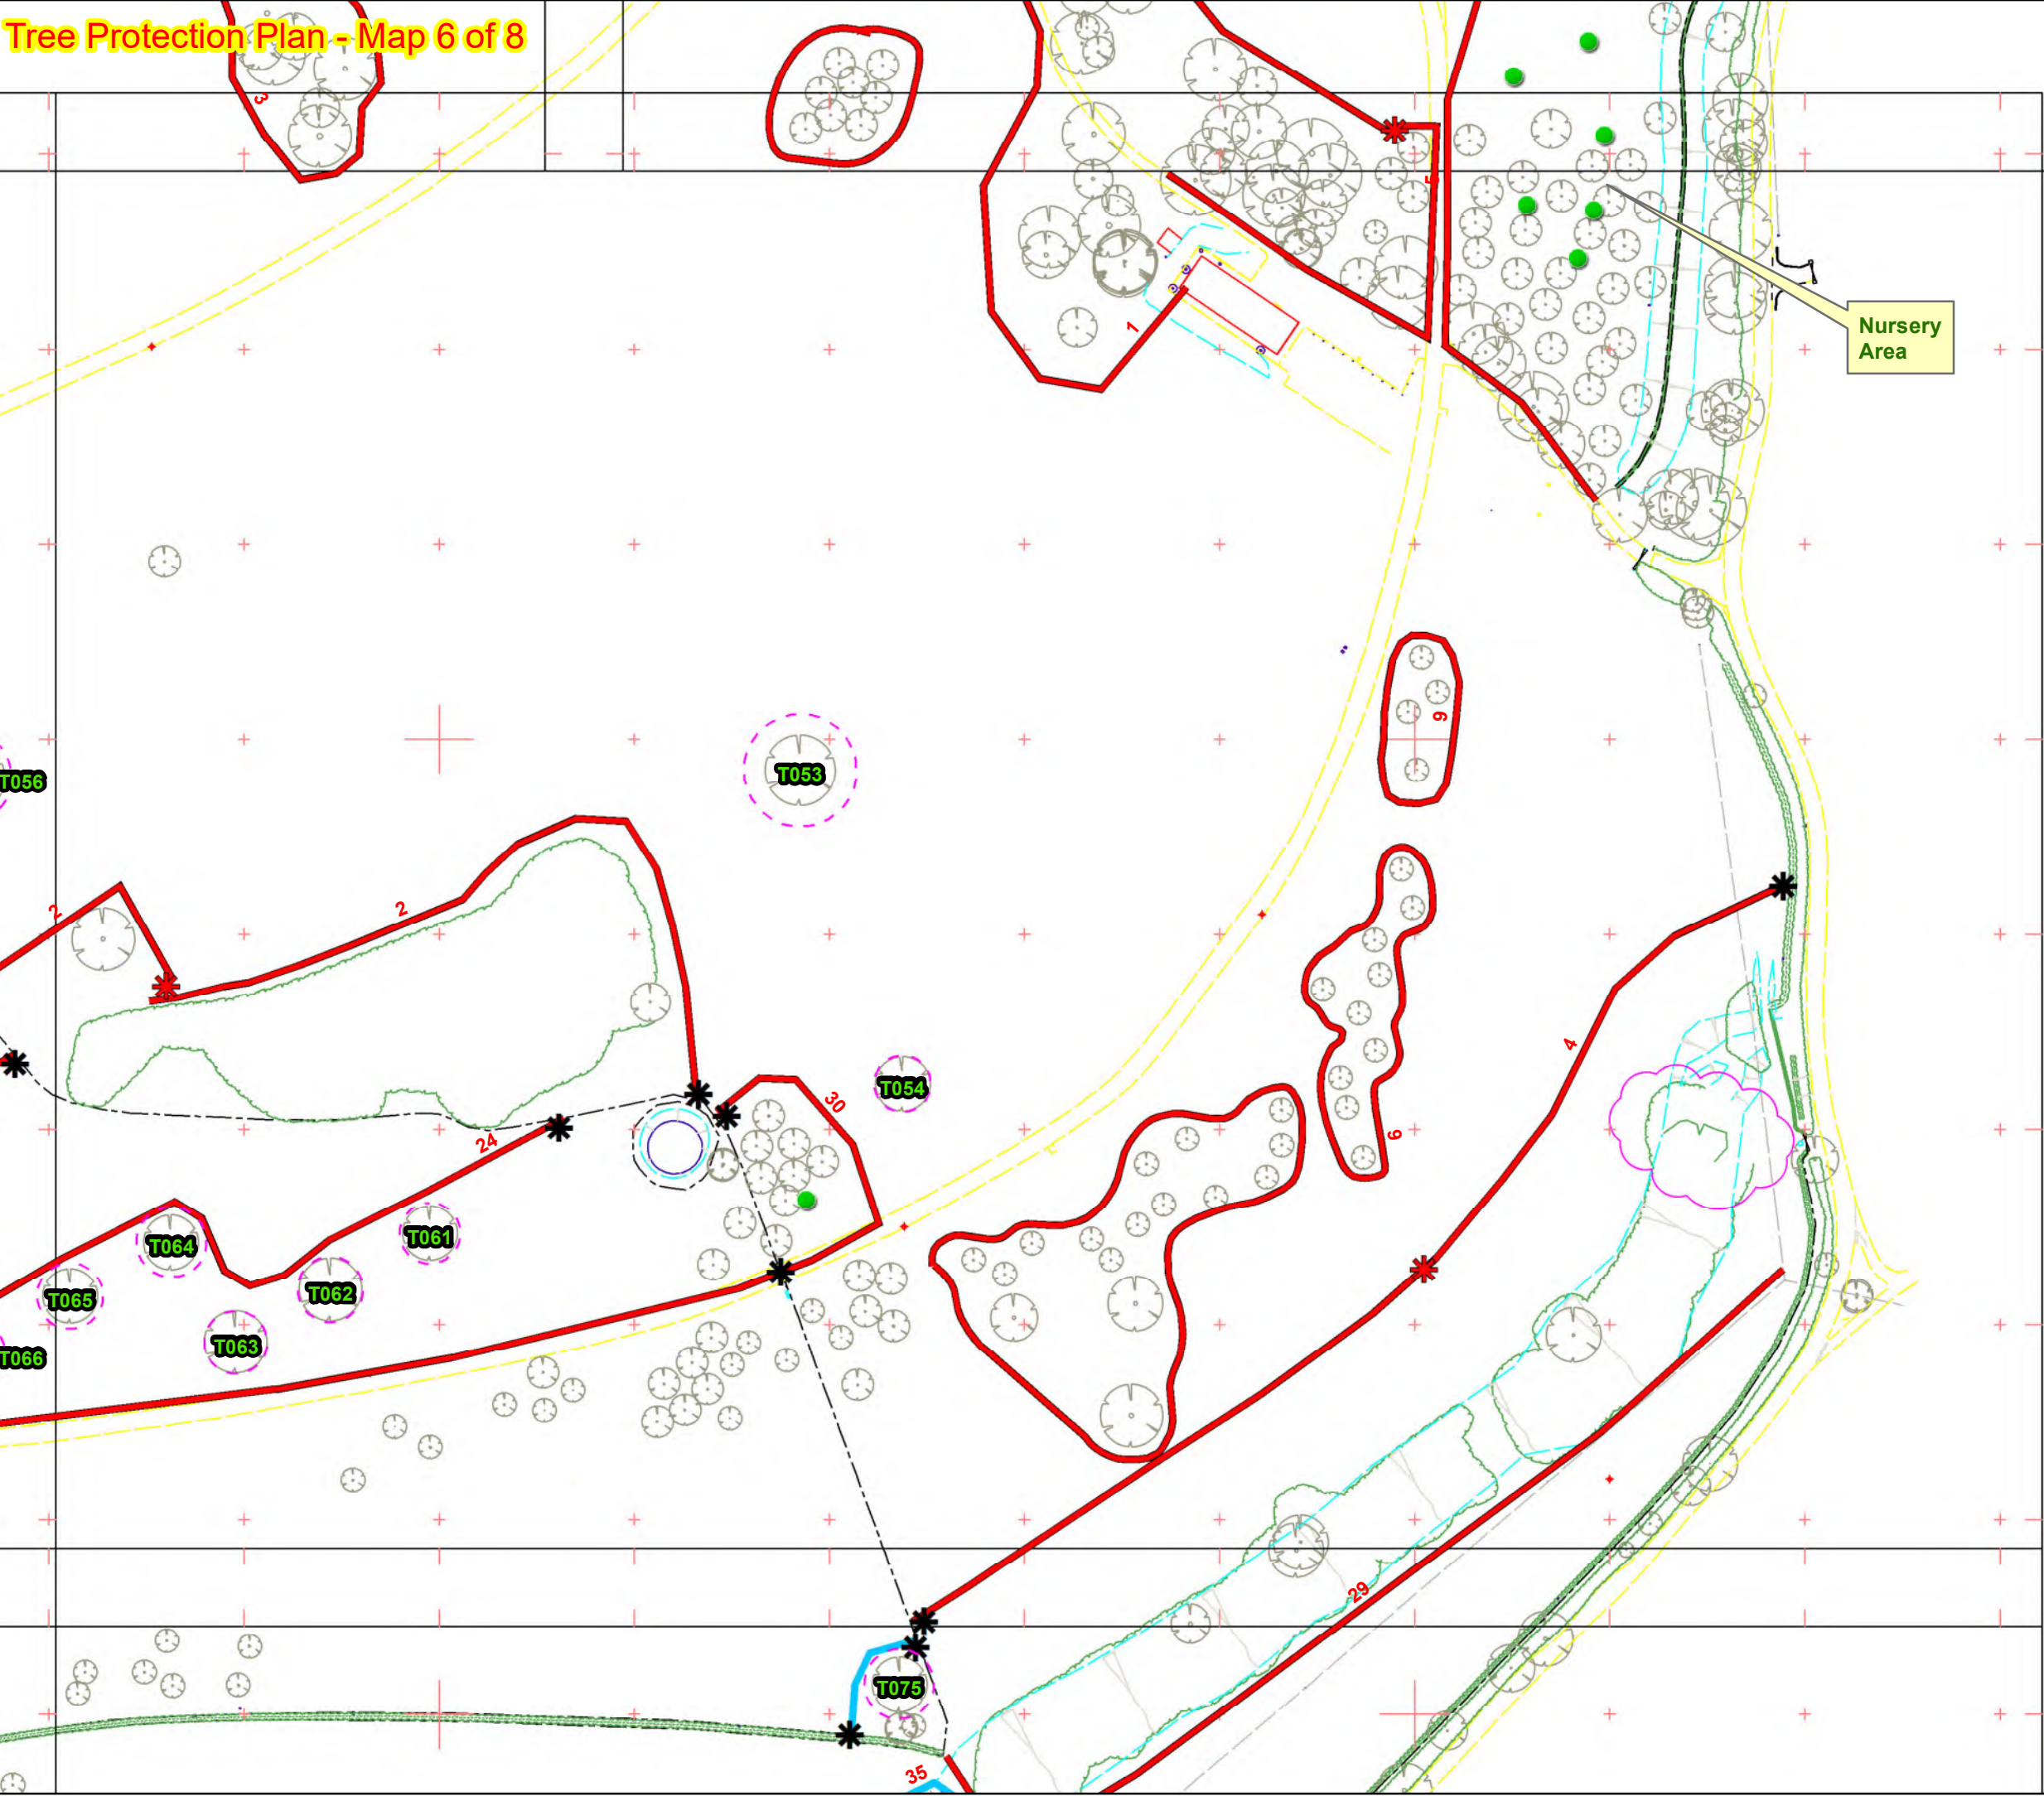

Legend

- Translocated Lime Trees
- 2m gap for grounds maintenance
- Hit and miss gap for grounds maintenance
- Chestnut Pale
- Heras, default specification

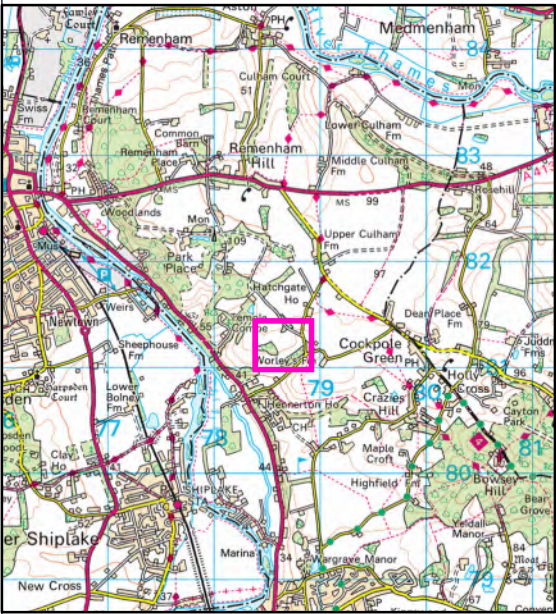

Page of
Scale: 1:1,606 @ A3 Scale




Contains Ordnance Survey Open Data © Crown Copyright and Database Right 2025. Ordnance Survey Partner No. 100053143

Tree Protection Plan (TPP)

Conway Park

Drawing No	Conway_Park_Rev2.0
Date	08 April 2025



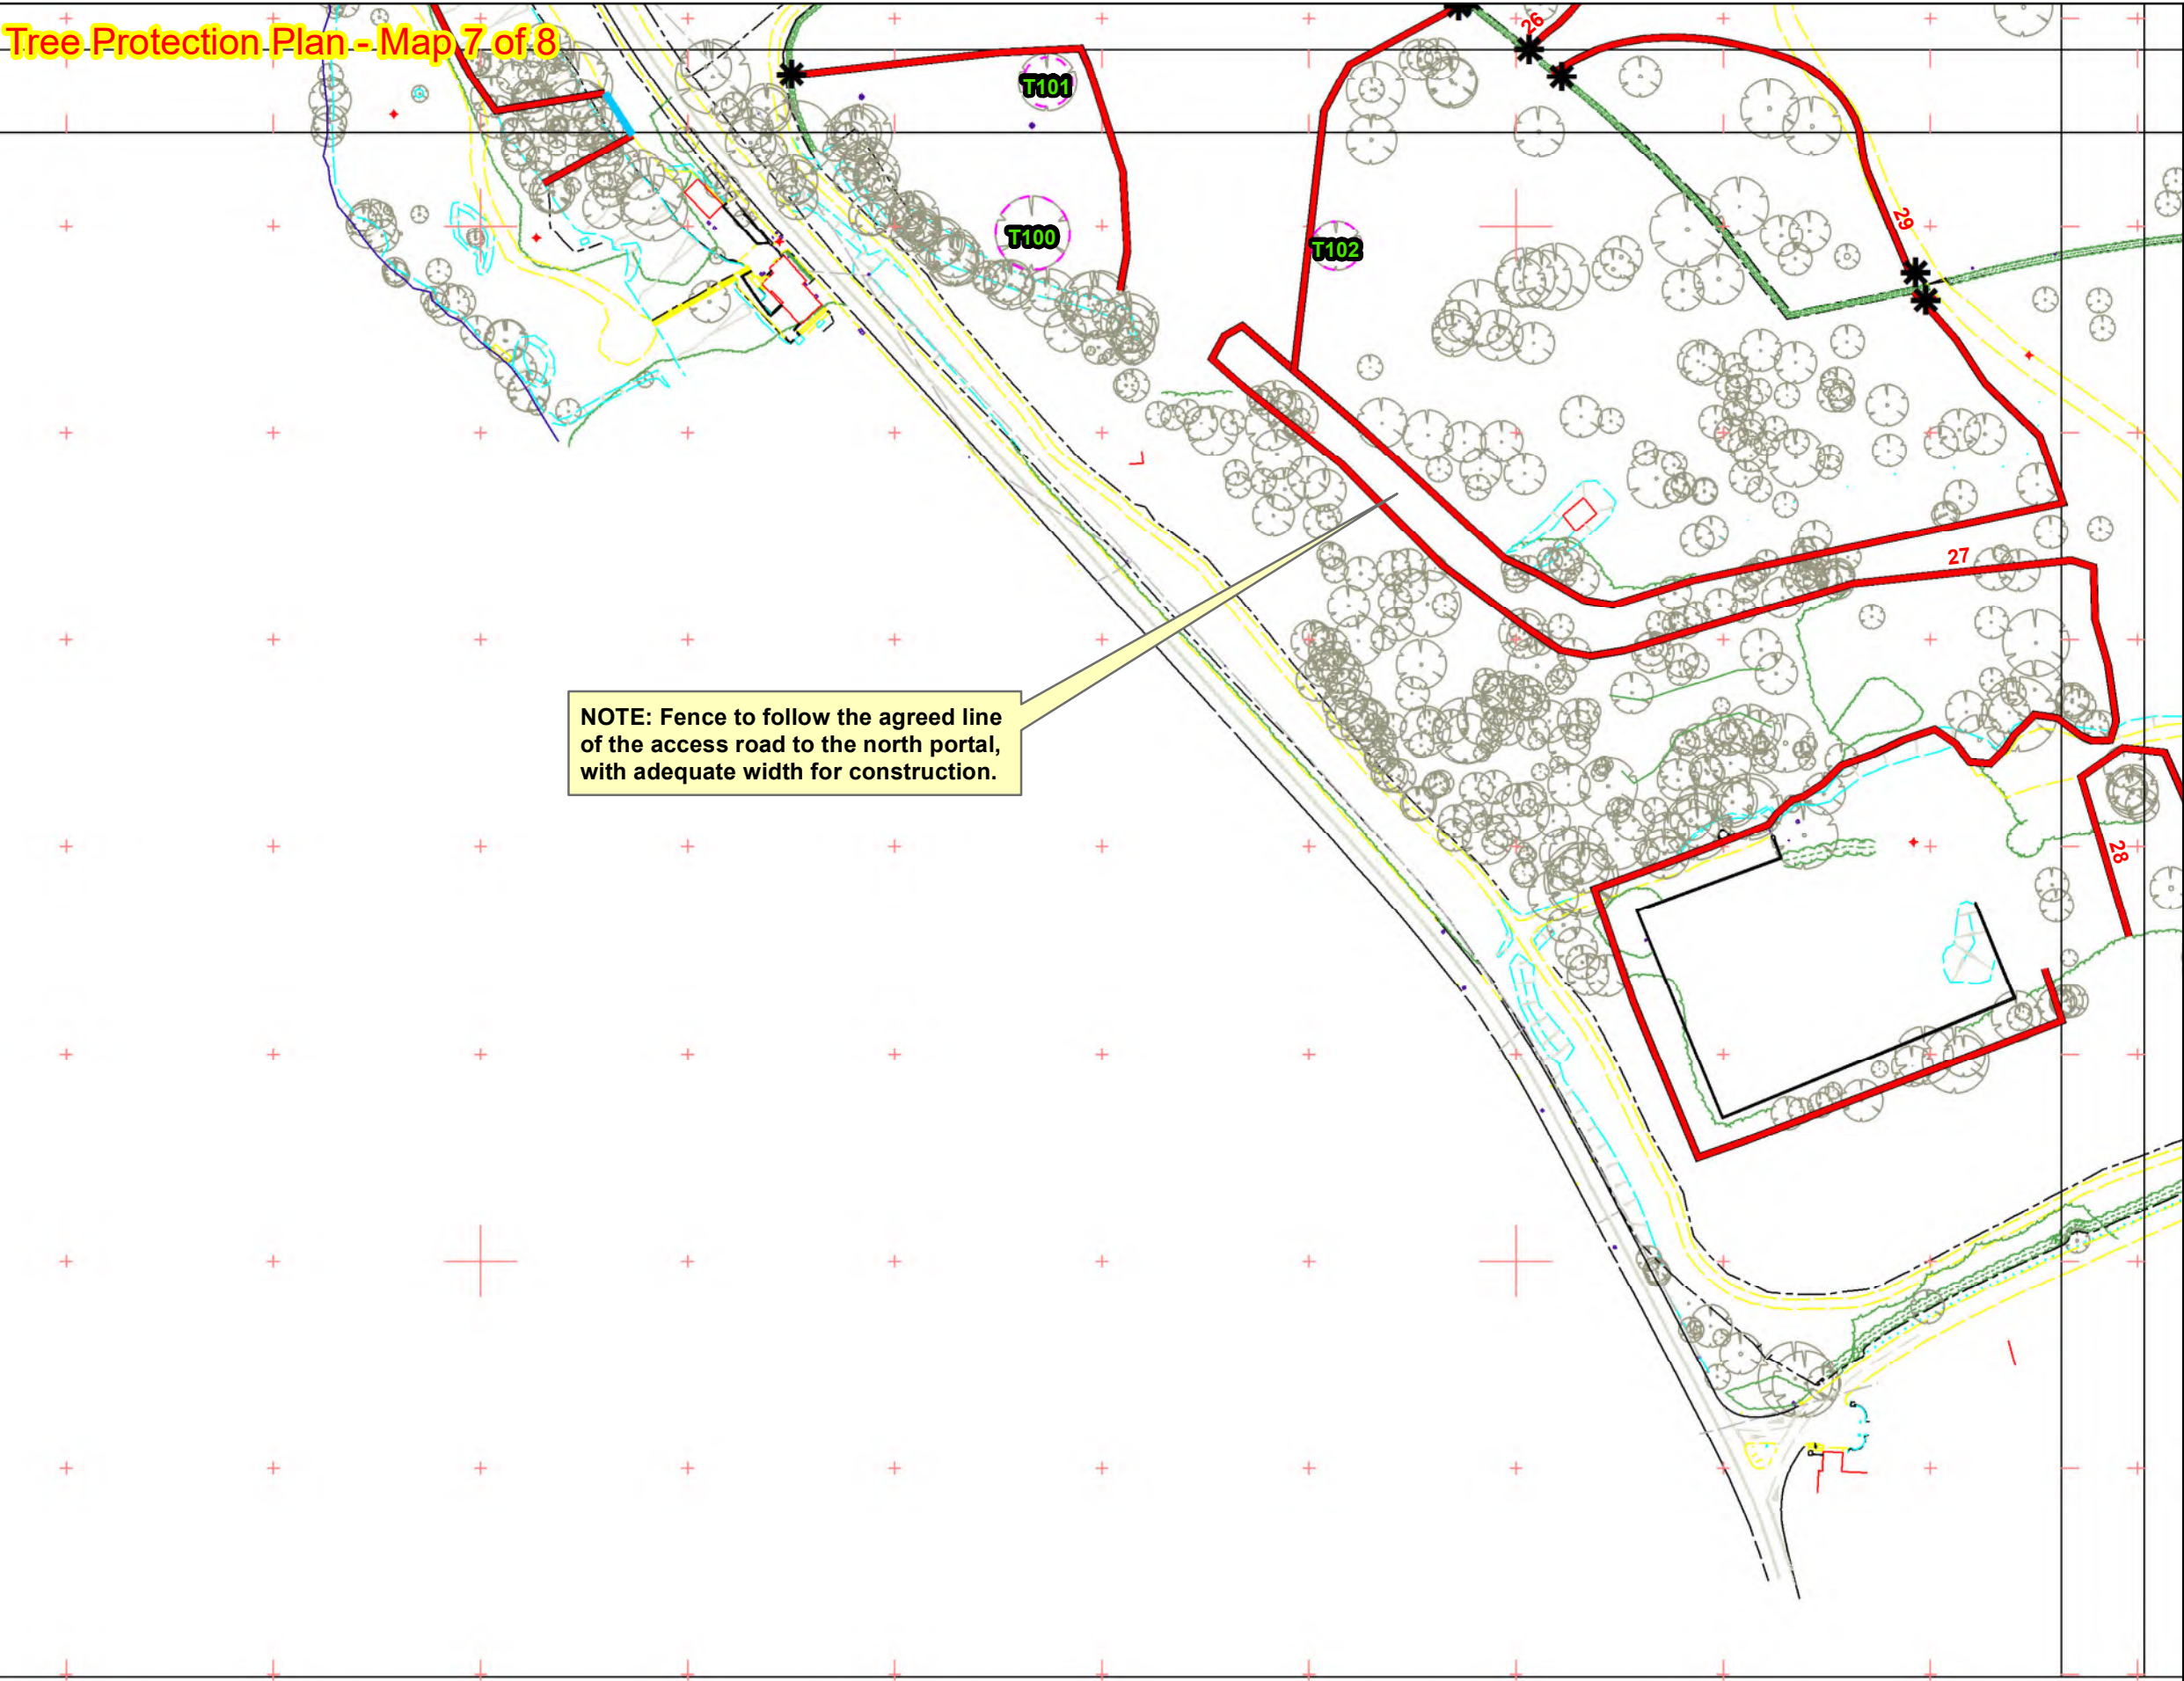

Legend


Translocated Lime Trees

2m gap for grounds maintenance

Hit and miss gap for grounds maintenance

Chestnut Pale

Heras, default specification

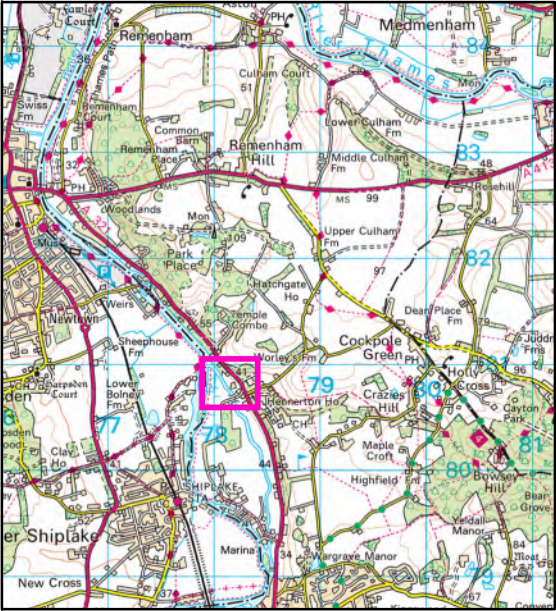

Page of

Scale: 1:1,606 @ A3 Scale



Contains Ordnance Survey Open Data © Crown Copyright and Database Right 2025. Ordnance Survey Partner No. 100053143

Tree Protection Plan (TPP)



Conway Park

Drawing No	Conway_Park_Rev2.0
Date	08 April 2025



This map shows a section of a tree protection plan. It features several trees represented by circles with internal patterns. A network of red lines, some solid and some dashed, connects various points across the map. Some of these red lines are labeled with numbers like 27, 28, 29, 35, and 36. There are also blue-outlined polygons containing labels T070, T071, T072, T073, T074, and T075. The background has a grid of small red crosses. The title "Tree Protection Plan - Map 8 of 8" is located at the top left in yellow text.

- Translocated Lime Trees
- 2m gap for grounds maintenance
- Hit and miss gap for grounds maintenance
- Chestnut Pale
- Heras, default specification

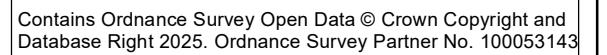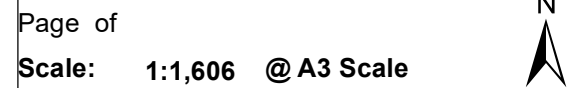

Conway Park

Drawing No	Conway_Park_Rev2.0
Date	08 April 2025

