
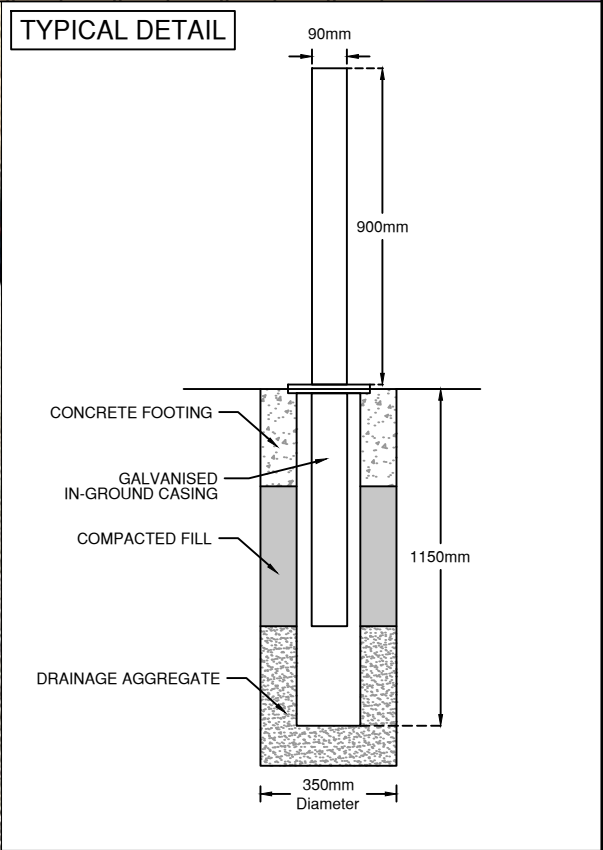


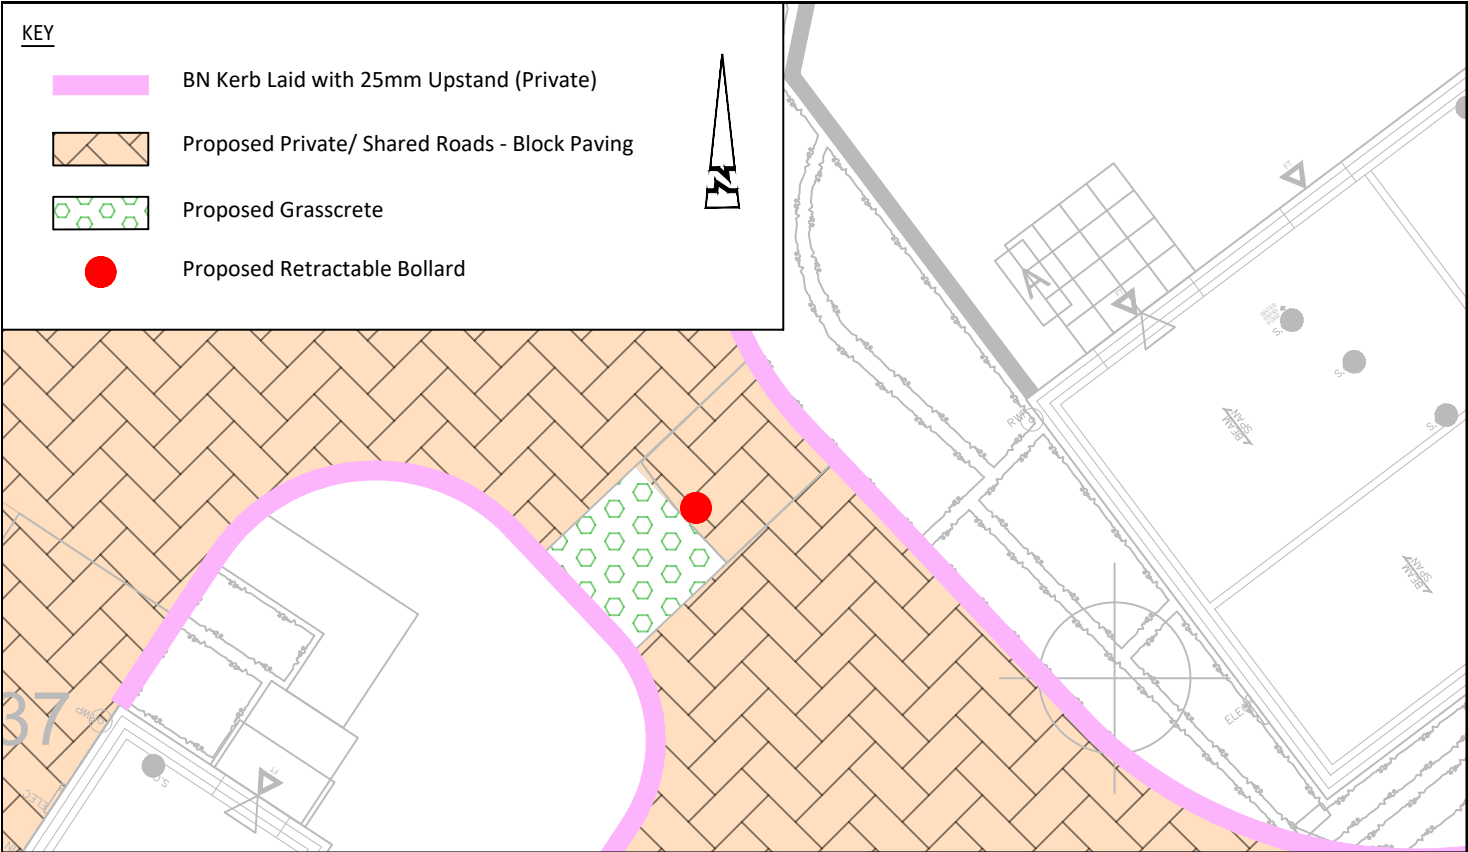

|   |            |          |               |                                                        |
|---|------------|----------|---------------|--------------------------------------------------------|
| <br><a href="http://www.ableyletchford.co.uk">www.ableyletchford.co.uk</a> | Job Number | A389     | Project       | SOUTH WOKINGHAM SDL<br>PHASE 2B R10, DETAILEDSD DESIGN |
|   | Date       | JUN 2025 | Title         | RETRACTABLE BOLLARD DETAIL                             |
|   | Drawn      | CLL      | Figure Number | A389-R10-DD-2817                                       |