
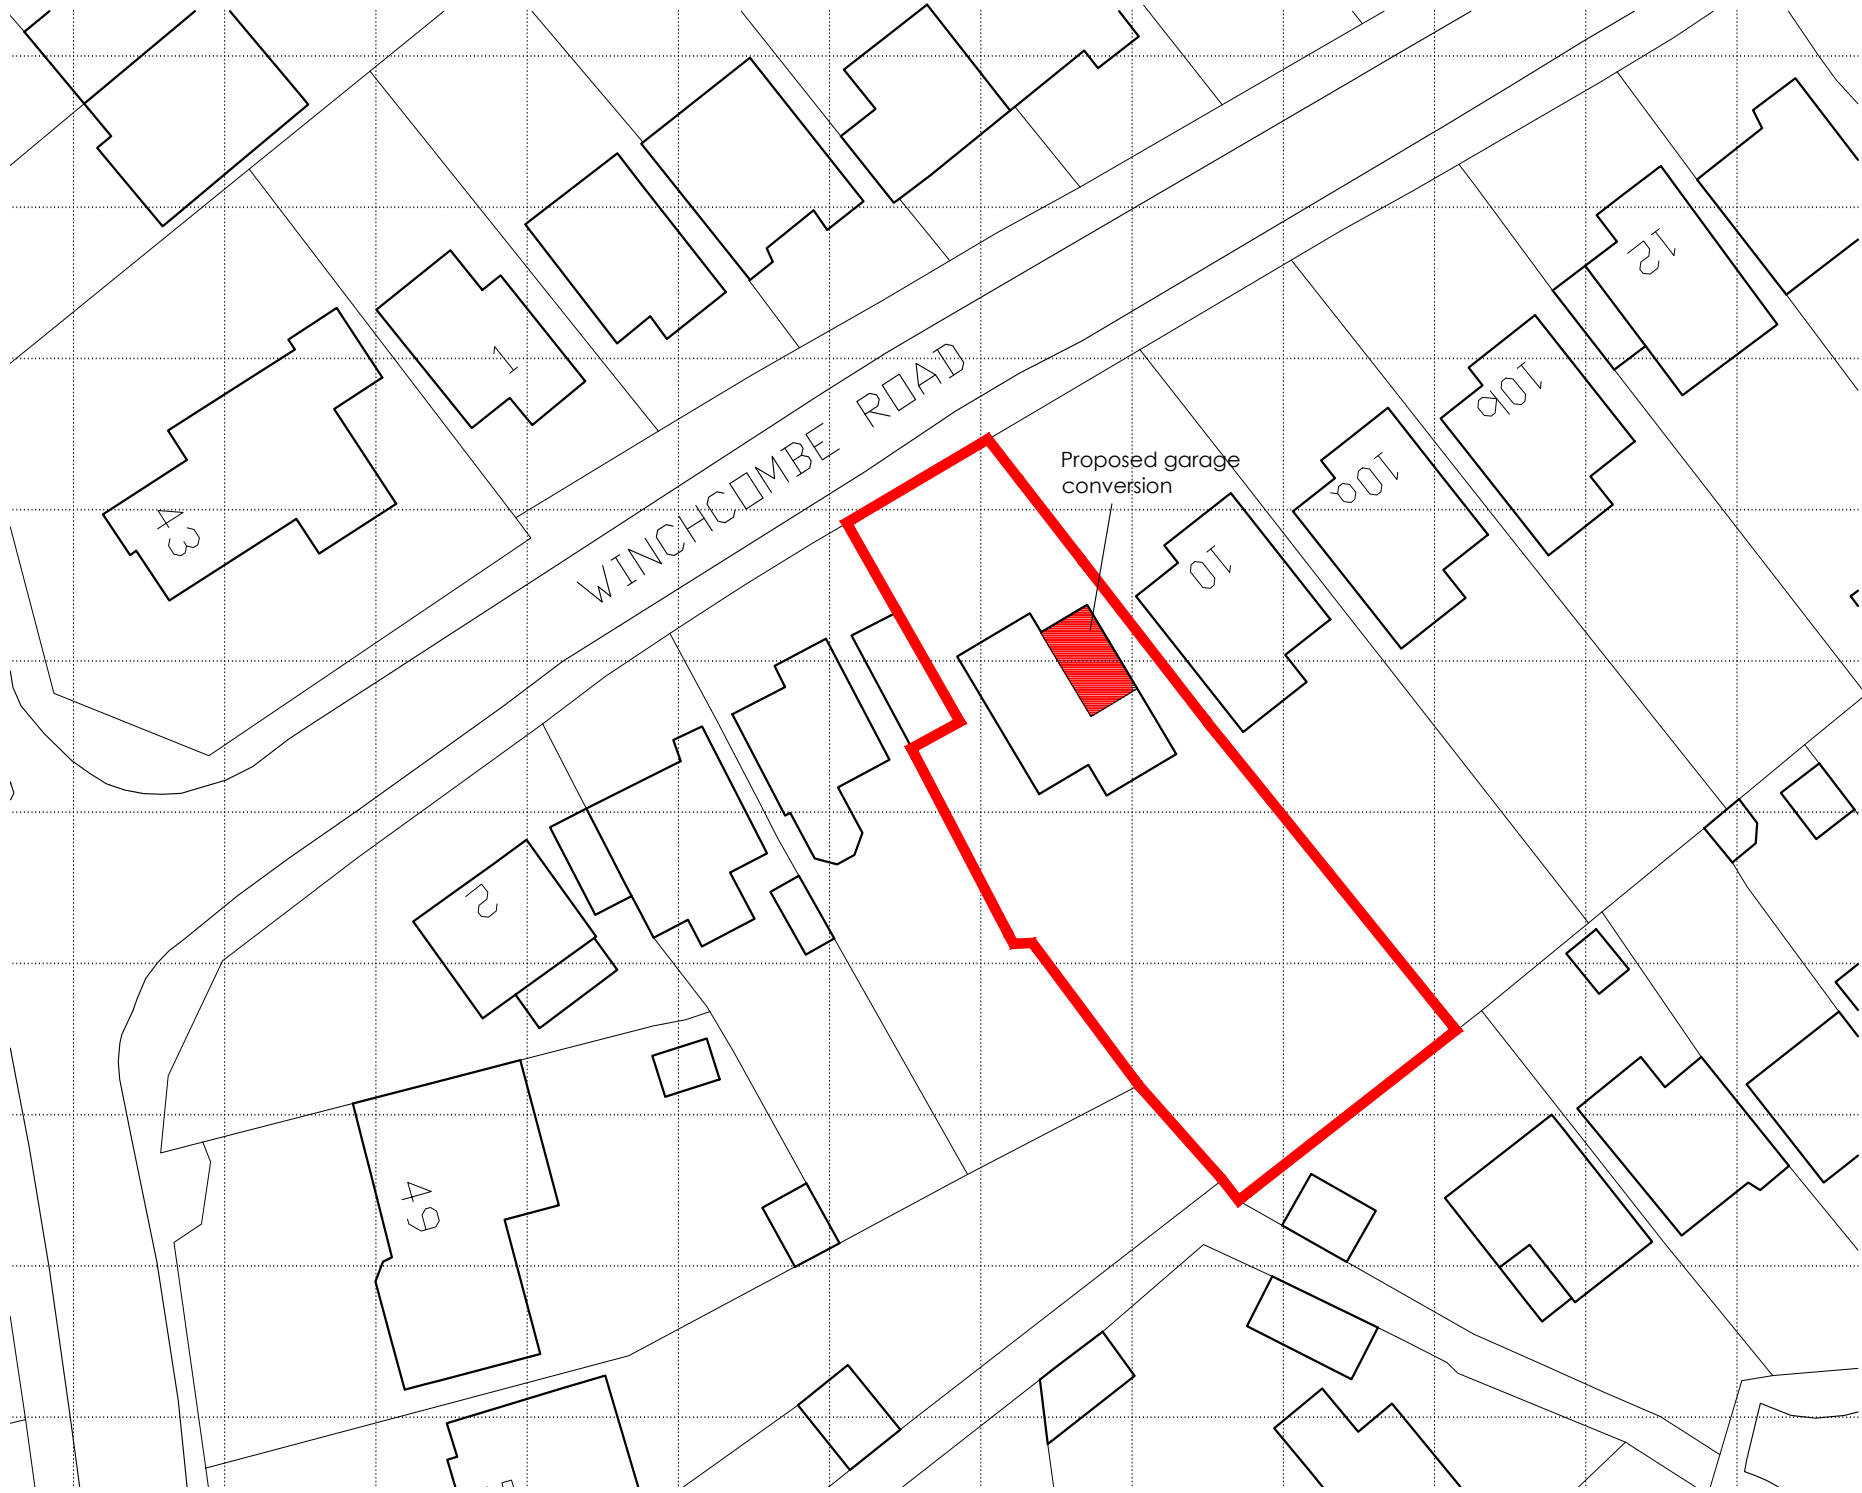


DRG. REMAINS COPYRIGHT OF THE ARCHITECT.
DIMENSIONAL DISCREPANCIES TO BE REFERRED
TO THE ARCHITECT
DO NOT SCALE

DRAWING STATUS ☒ PRELIMINARY ☐ FOR APPROVAL ☐ CONSTRUCTION

DATE

REVISION3 Drawing

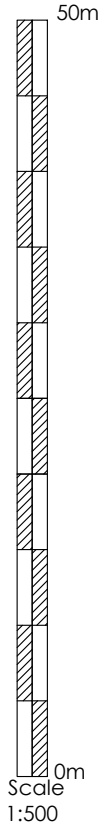

BLOCK PLAN
1:500

CLIENT

Mr & Mrs Dolphin

JOB TITLE

Proposed Extension
8 Winchcombe Road
Twyford

DATE

Nov 25

DRG TITLE

Block Plan

JOB No.

2549

DWG No.

04

SCALE

1:500

REV.

-



Anne Owen Architects Ltd
24 Springfield Park, Twyford, Reading RG10 9JH
+44(0)118 932 0846 / 07788 262602
anne@annehearchitect.co.uk
www.annehearchitect.co.uk
Director: Anne Owen BA (Hons) BAch RIBA
Company Registered in England & Wales No. 8861202