DRG. REMAINS COPYRIGHT OF THE ARCHITECT.
DIMENSIONAL DISCREPANCIES TO BE REFERRED
TO THE ARCHITECT
~~DO NOT SCALE~~

DATE	REVISION
–	–

A3 Drawing

DRAWING STATUS ■ PRELIMINARY ☐ FOR APPROVAL ☐ CONSTRUCTION

Scale 1:200 0m 20m

Scale 1:1250 0m 50m

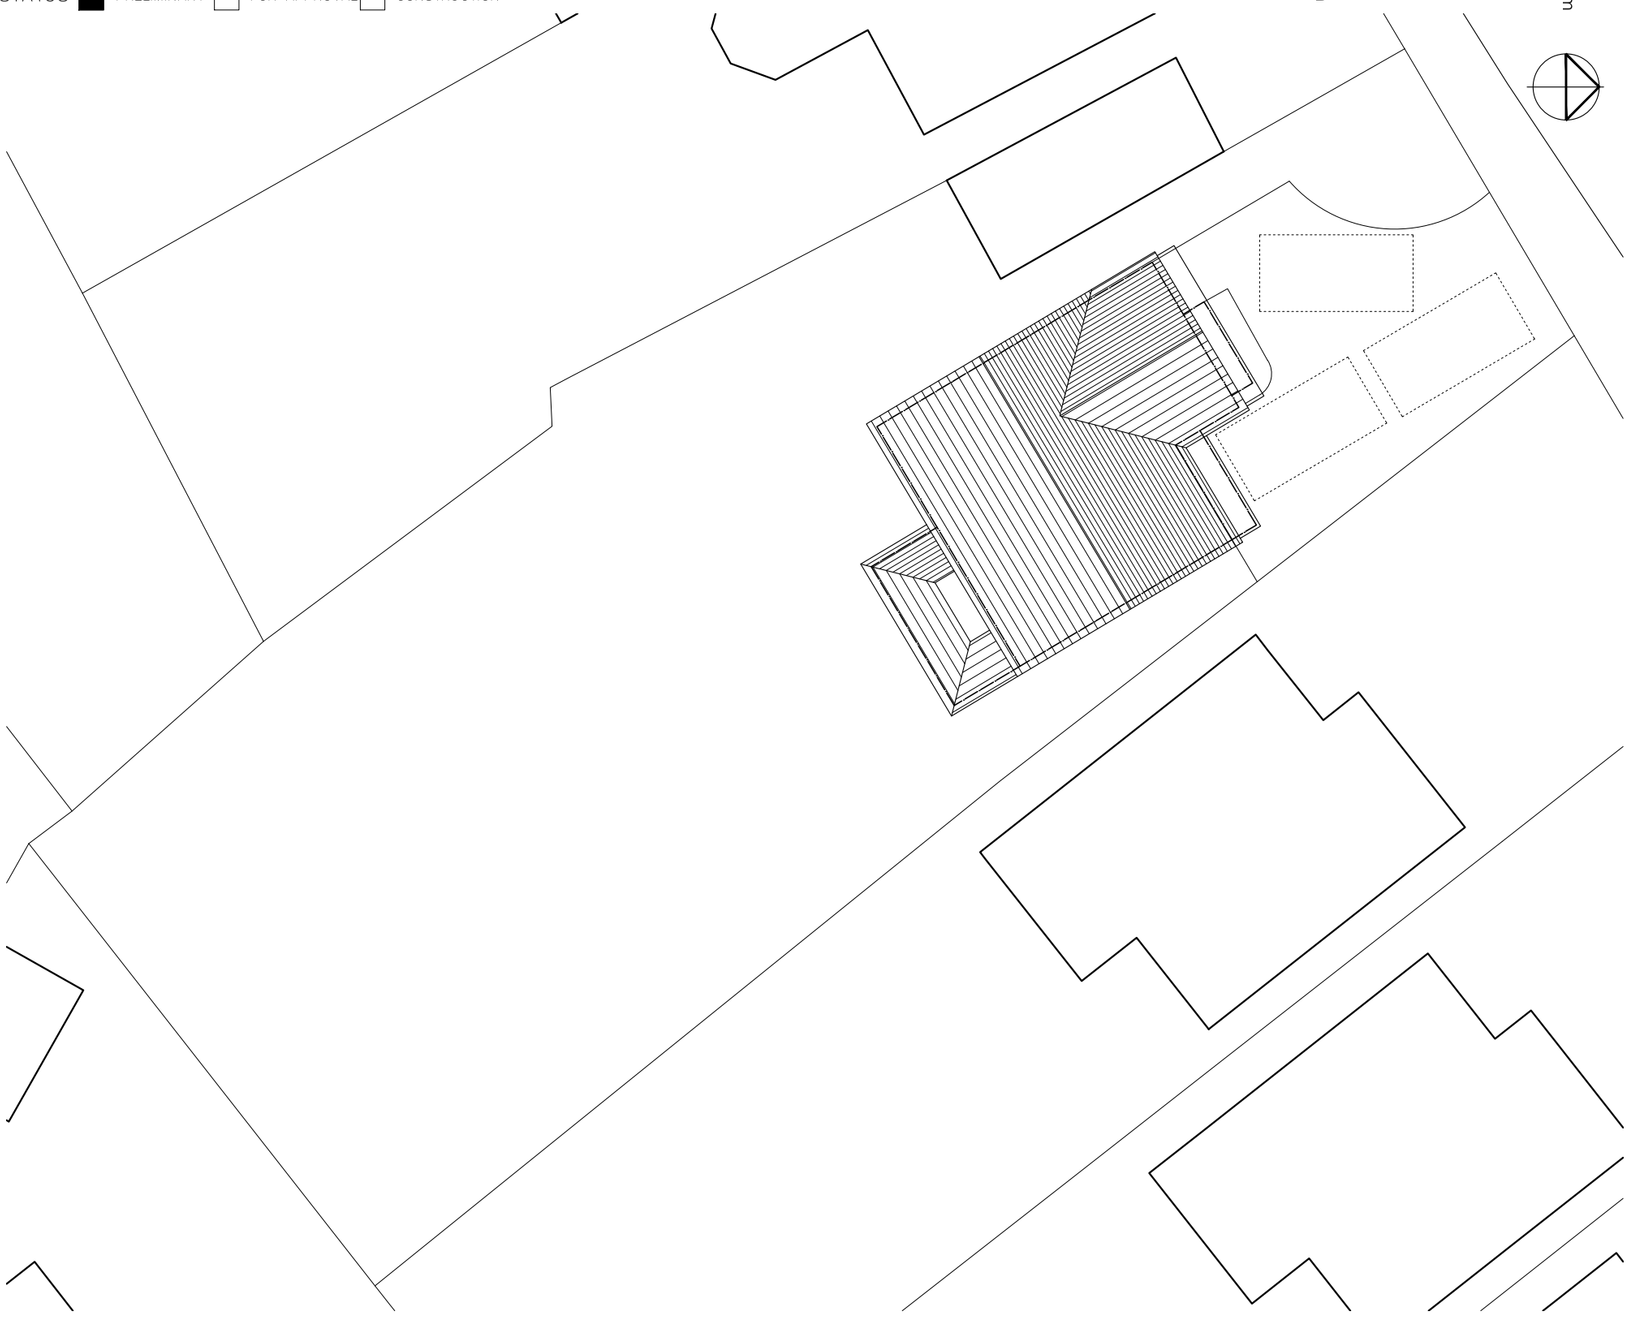

SITE PLAN
1:200

LOCATION PLAN
1:1250

CLIENT	JOB TITLE	DATE
Mr & Mrs Dolphin	Proposed Extension 8 Winchcombe Road Twyford	Nov 25
		SCALE
		1:200 & 1:1250
DRG TITLE	JOB No. / DWG No.	REV.
Location & Site Plan	2549 / 01	-

anne owen architects

Anne Owen Architects Ltd
24 Springfield Park, Twyford, Reading RG10 9JH
+44(0)118 932 0846 / 07788 262602
anne@annethearchitect.co.uk
www.annethearchitect.co.uk
Director: Anne Owen BA(Hons) BArch RIBA
Company Registered in England & Wales No. 8861202