

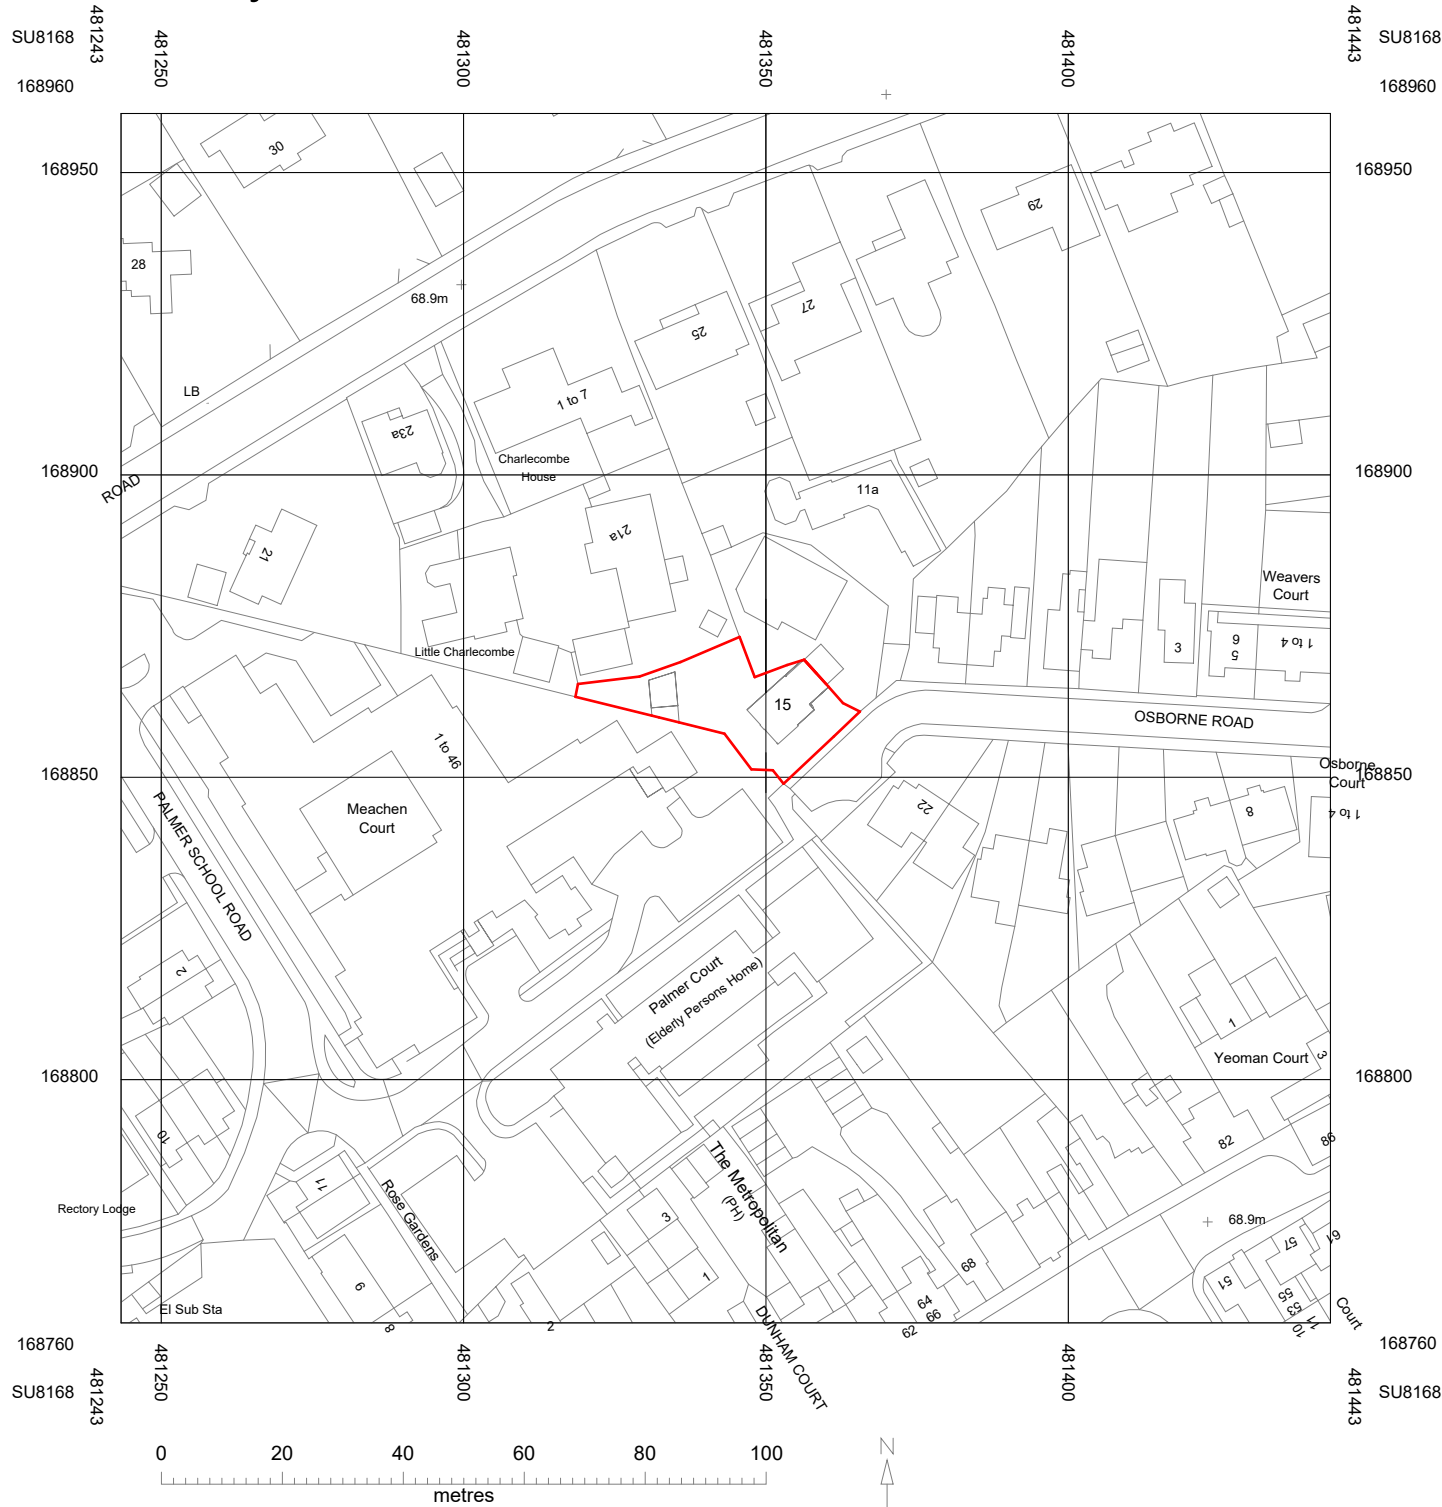



Buy A Plan®

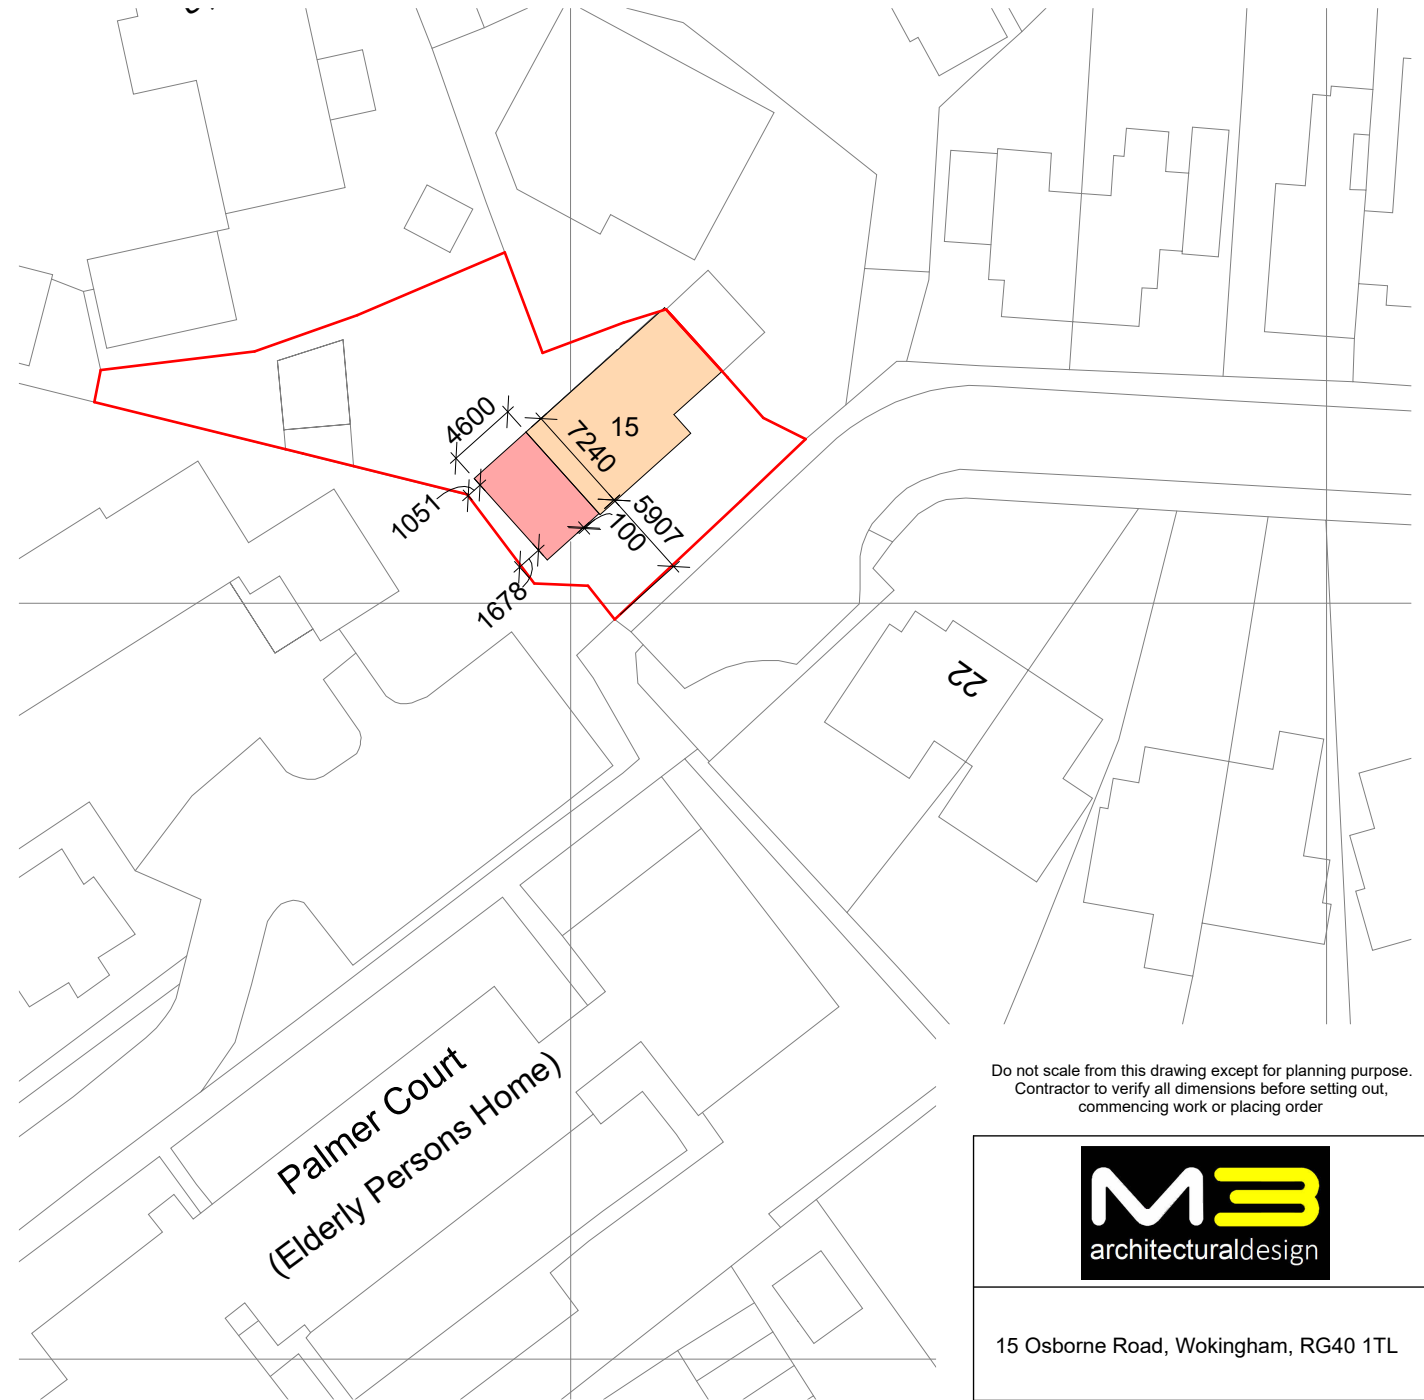

1 Location Plan
1 : 1250

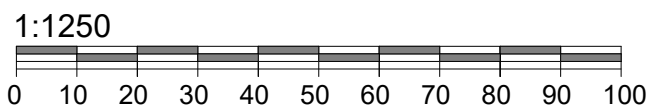

2 Block Plan
1 : 500

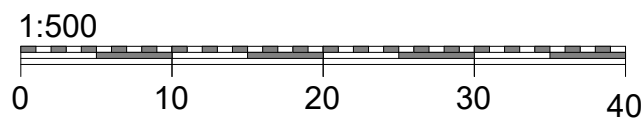

15 Osborne Road, Wokingham, RG40 1TL

Client
Mr and Mrs Spear

Drawing Title
Location and Block Plan

Project Ref	Layout Id	Rev.
4122	GA.03	

Date: 29/01/2026
Scale @A3: As indicated

M3 Architectural Design Ltd
Basepoint Centres Limited
377-399 London Road
Camberley GU15 3HL

t: 01276 300024
e: info@m3architecturaldesign.co.uk
w: www.m3architecturaldesign.co.uk

© 2026 M3 Architectural Design Ltd