



NOTE:-
All dimensions must be checked on site,
and verified with architect.



-	-	-
Date	Revisions	

E copyright David Turner



5 Queens Road, Kingsclere, Nr Newbury
Berkshire. RG20 5ES

TEL: 07733 250978
EMAIL: david@dkr.org.uk

Client

MR A MOYISE

Job Title

PROPOSED SINGLE
STOREY REAR
EXTENSION

Drawing Title


57 CARTMEL DRIVE
WOODLEY BERKS

Scale 1:100 Scale A3


Date XX/XX/XX Drawn by DT

Drg No. FD/458/125 Rev. B

Proposed GF Plan

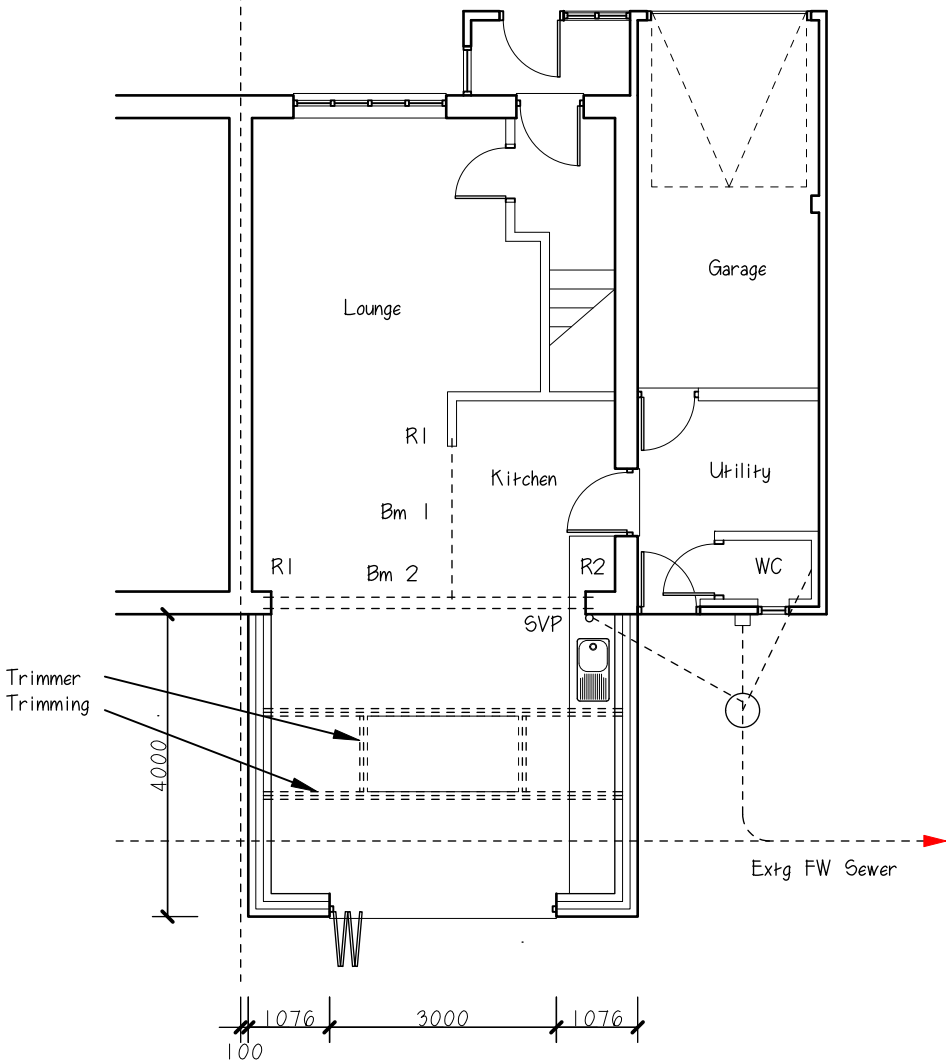

200 x 50 C24 flat roof joists @ 400 ccs

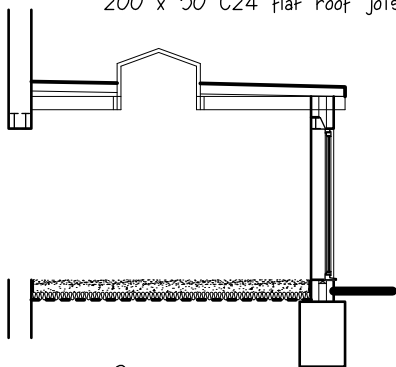


Section

Bm 1 127 x 76 x 13 UB 6355 R1 100 x 100 x 5 6275 msplate
Bm 2 2no 200 x 90 x 30 PFC 6355 R1 250 x 250 x 15 6275 msplate
Trimmer 2no 200 x 50 C24
Trimming 2no 200 x 50 C24

Proposed Rear Elev



Proposed Side Elev

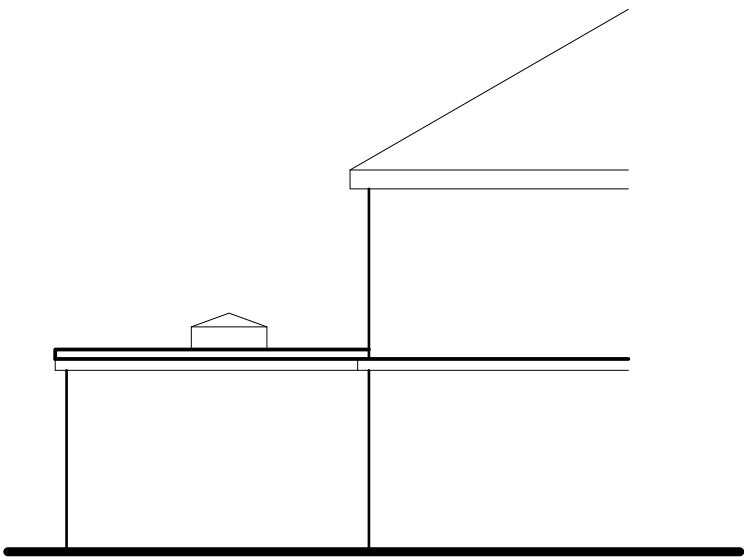

Proposed Side Elev

