


C:\Users\wiseman\Motion\StaffSite - Frw\14 2410036\Drawings\2410036-08C [Option C With Elevation].dwg

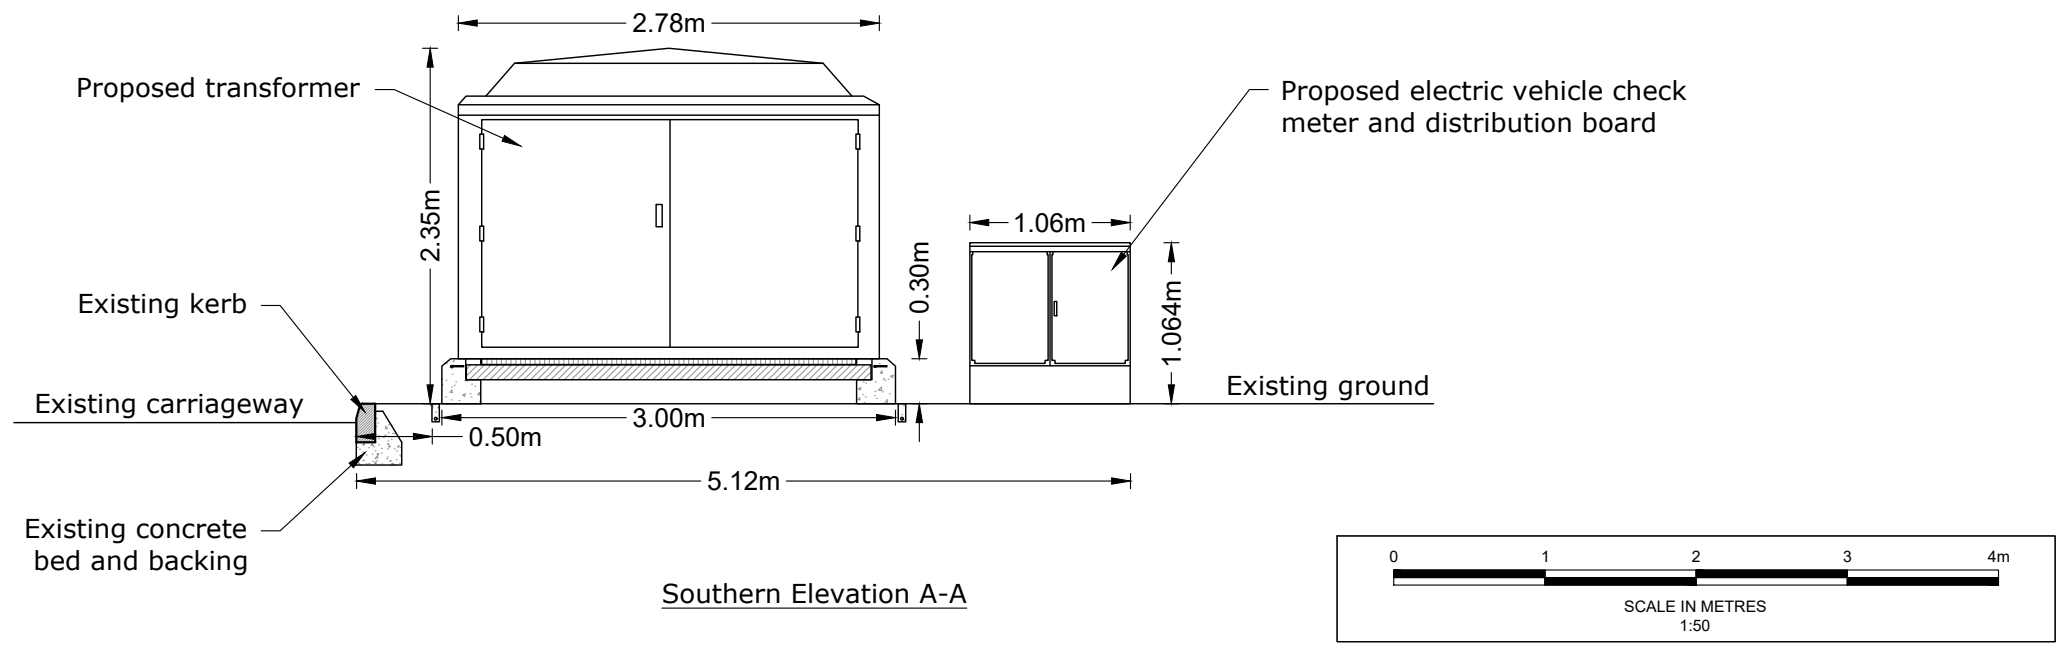

Notes

1. All levels and dimensions to be checked on site before any work commences. All dimensions in metres unless stated otherwise.
2. This drawing is based on topographical survey information and Motion cannot guarantee the accuracy of the data provided.
3. Refer to Motion drawing 2410036-09 for sections B, C and D.

C	Elevations amended	RW	WMC	PDJ	04/02/2025
B	Scale amended	LL	RW	PDJ	27/03/2025
A	Additional sections added	RW	WMC	PDJ	25/03/2025
-	First Issue	RW	WMC	PDJ	21/03/2025
Rev.	Description	Drm	Chk	App	Date

Drawing Status:

FOR PLANNING
NOT FOR CONSTRUCTION



Client:

Winnersh Midco S.A.R.L

Project:

Winnersh Triangle 1040 EV Chargers

Title:

Proposed Parking Arrangement
Option C with Elevation

Scale: As shown(@ A3)

Drawing:

2410036-08

Revision:

C