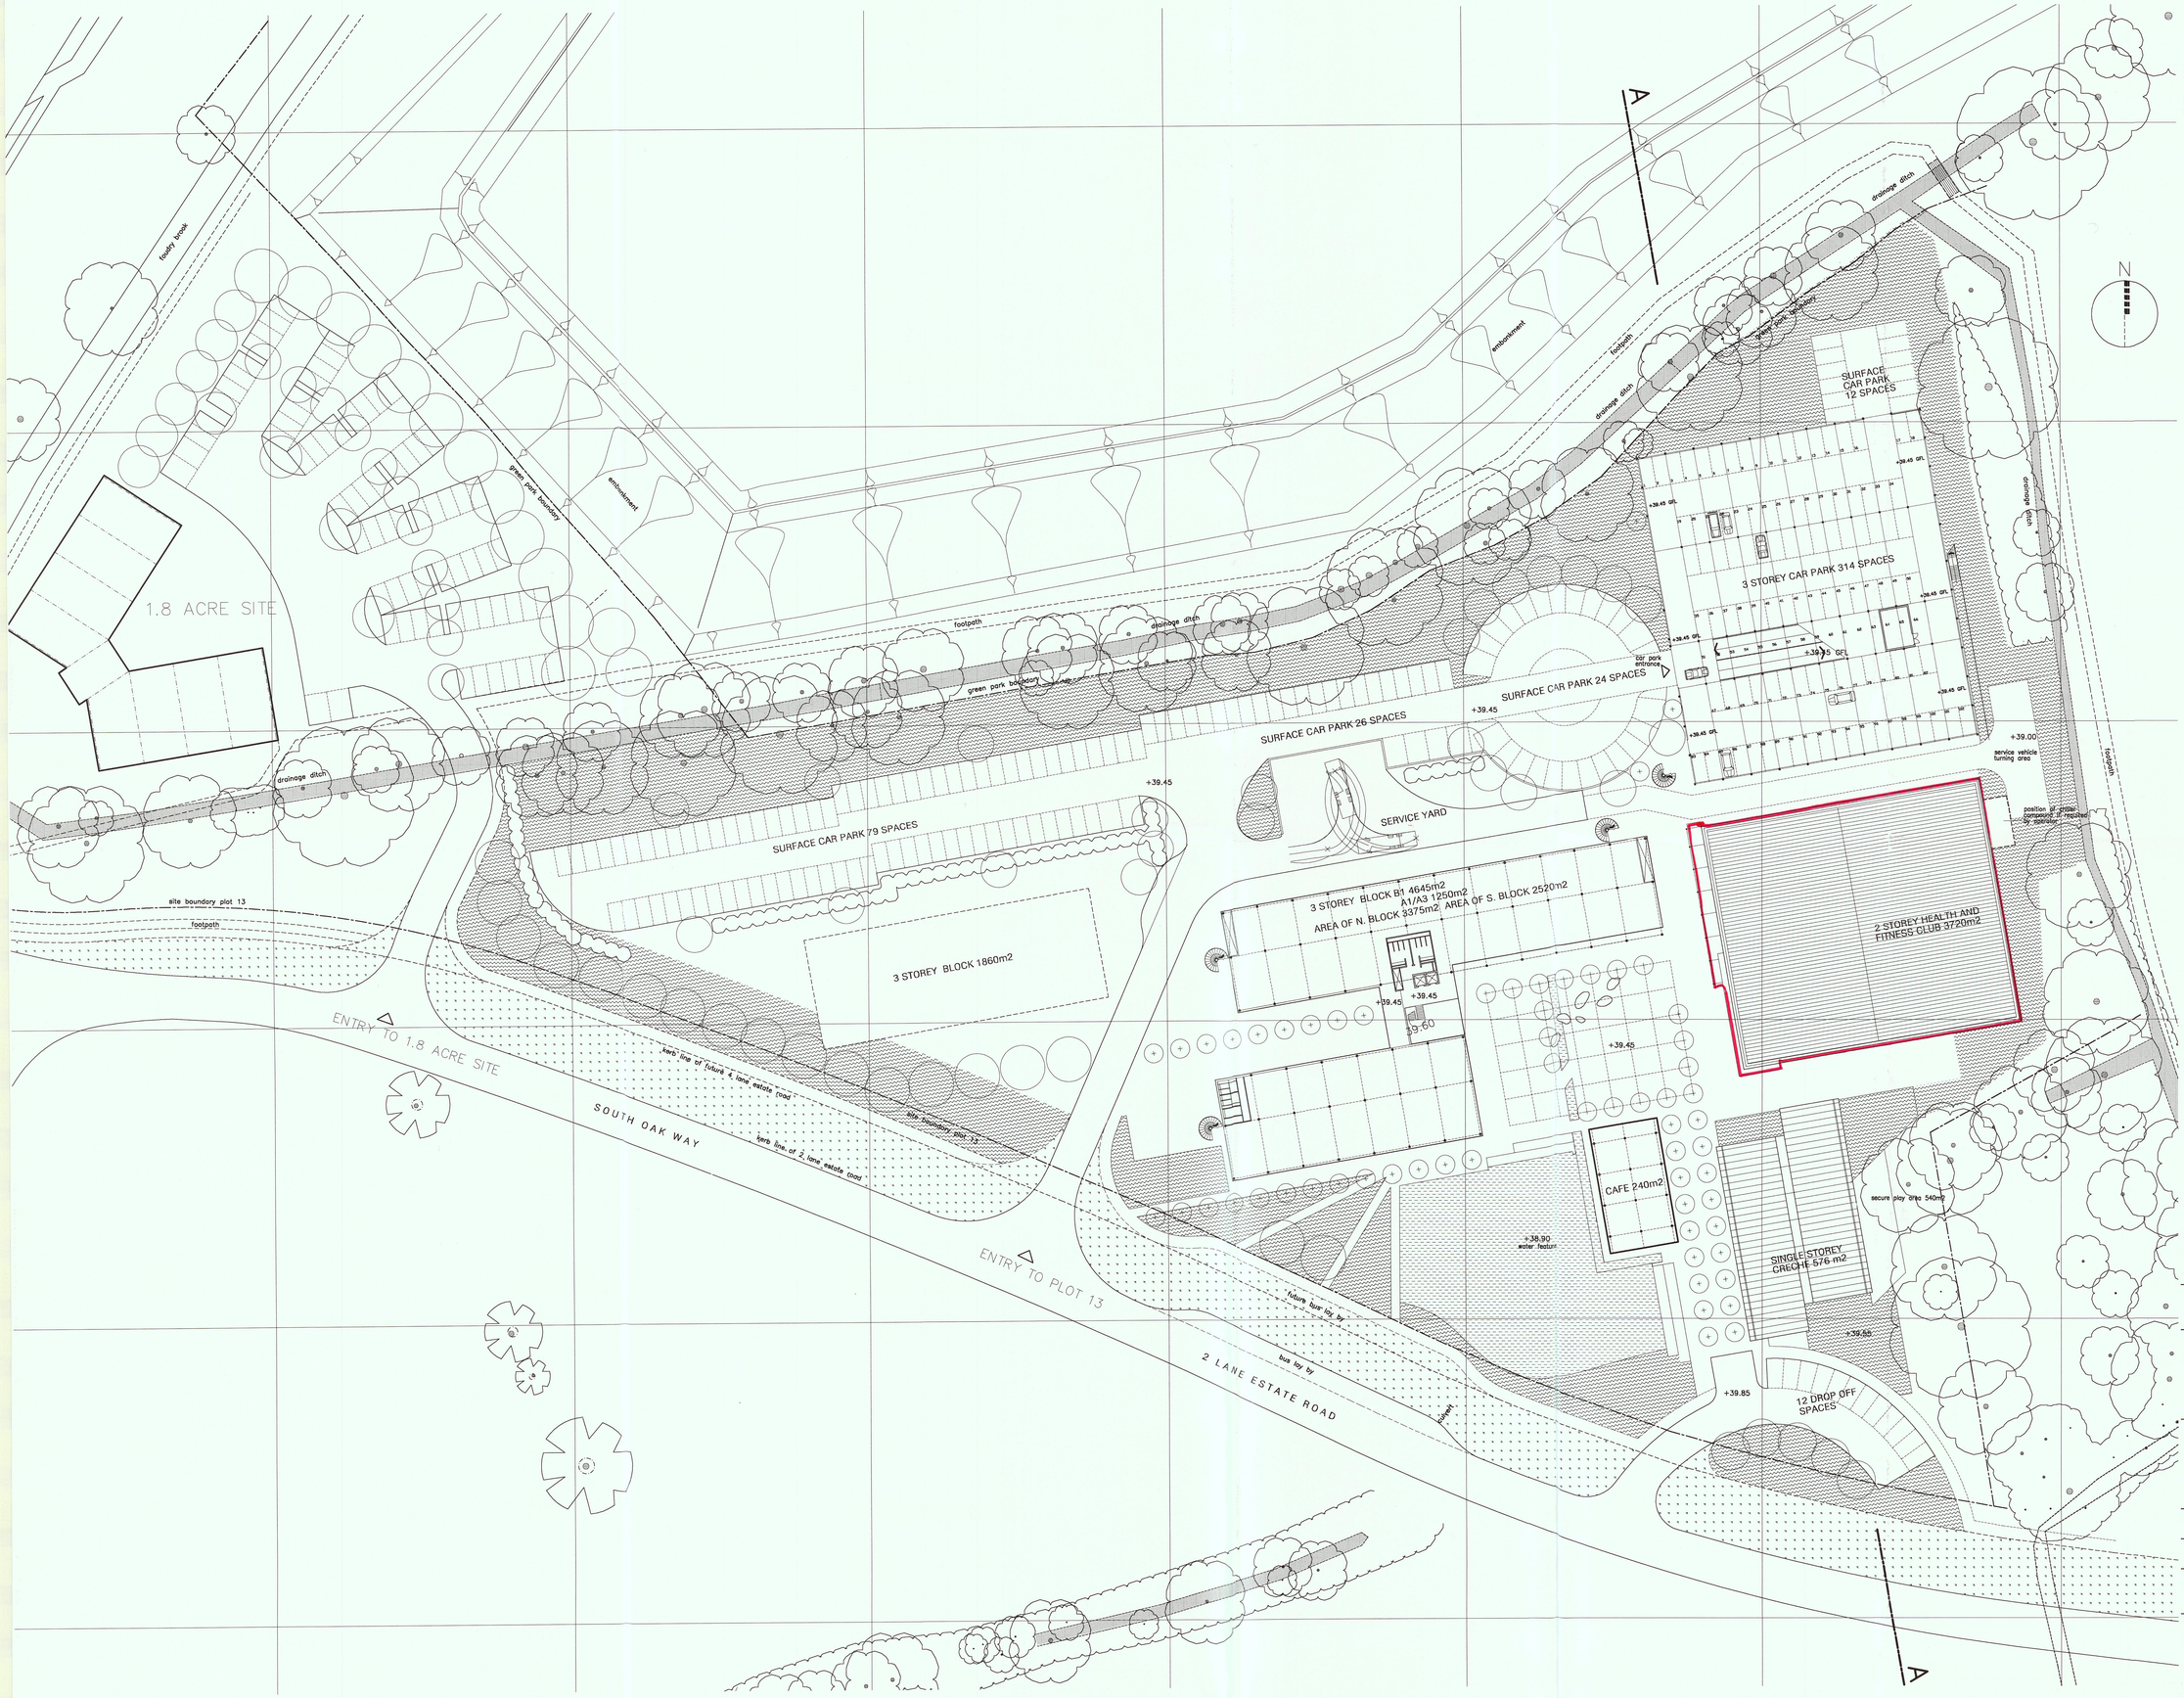


DO NOT SCALE THIS DRAWING

CONTRACTORS ARE TO CHECK ALL DIMENSIONS PRIOR TO COMMENCEMENT ON SITE AND NOTIFY THE ARCHITECT OF ANY ERRORS, OMISSIONS, OR DISCREPANCIES.

TATE & HINDLE DESIGN LIMITED RETAIN COPYRIGHT OF THIS DRAWING. IT MAY NOT BE COPIED, ALTERED OR REPRODUCED IN ANY WAY WITHOUT THEIR WRITTEN AUTHORITY.

rev	description	date
P9	REVISIONS TO SURFACE PARKING LAYOUT, HEALTH & FITNESS CANOPY, OFFICE BUILDING LAYOUT ADJUSTED & STAIRS SHOWN, LANDSCAPING TO SQUARE AND LAKE MODIFIED. WATER CHANNELS AROUND SQUARE RELOCATED. ROOF LEVEL SHOWN ON CRECHE AND HEALTH & FITNESS BUILDINGS.	17.03.2000
P8	CAR PARK PLAN AMENDED SHOWING REVISED STAIRS.	13.03.2000
P7	CRECHE PLAN AMENDED AND RE-SITED, WATER FEATURE, HARD AND SOFT LANDSCAPING AND LEVELS REVISED	03.02.2000
P6	CRECHE, CAFE AND WATER FEATURE RESITED, CAR PARK LAYOUT AMENDED AND HEALTH CLUB INTERNAL ARRANGEMENTS SHOWN.	18.01.2000
P5	LEVELS AND LANDSCAPING AMENDED	15.12.99
P4	HARD LANDSCAPING AMENDED, SOFT LANDSCAPING ADDED AND CULVERT RE-ALIGNED	23.11.99
P3	CRECHE REPLANNED	8.11.99
P2	PLOT 13 REPLANNED	7.10.99
P1	ISSUED FOR INFORMATION	21.09.99

PLANNING

client

Prudential Portfolio Managers

project

GREENPARK PLOT 13

drawing

Site Plan Showing Roof Levels

scale	drawn	date
1:500	RFF	29.07.99

cad reference	checked
Dwgs\Planning\PL(02)03 [x.ref: 000_prelim\Model\Site.dwg]	

job	dwg	revision
1043	PL(02)03	P9

TATE AND HINDLE DESIGN LIMITED
Ramillies Buildings
215 Oxford Street
London W1R 1AG

telephone 0171 287 2412 facsimile 0171 437 3148

TATE HINDLE DESIGN LIMITED