

DO NOT SCALE THIS DRAWING

CONTRACTORS ARE TO CHECK ALL DIMENSIONS PRIOR TO COMMENCEMENT ON SITE AND NOTIFY THE ARCHITECT OF ANY ERRORS, OMISSIONS, OR DISCREPANCIES.

TATE & HINDLE DESIGN LIMITED RETAIN COPYRIGHT OF THIS DRAWING. IT MAY NOT BE COPIED, ALTERED OR REPRODUCED IN ANY WAY WITHOUT THEIR WRITTEN AUTHORITY.

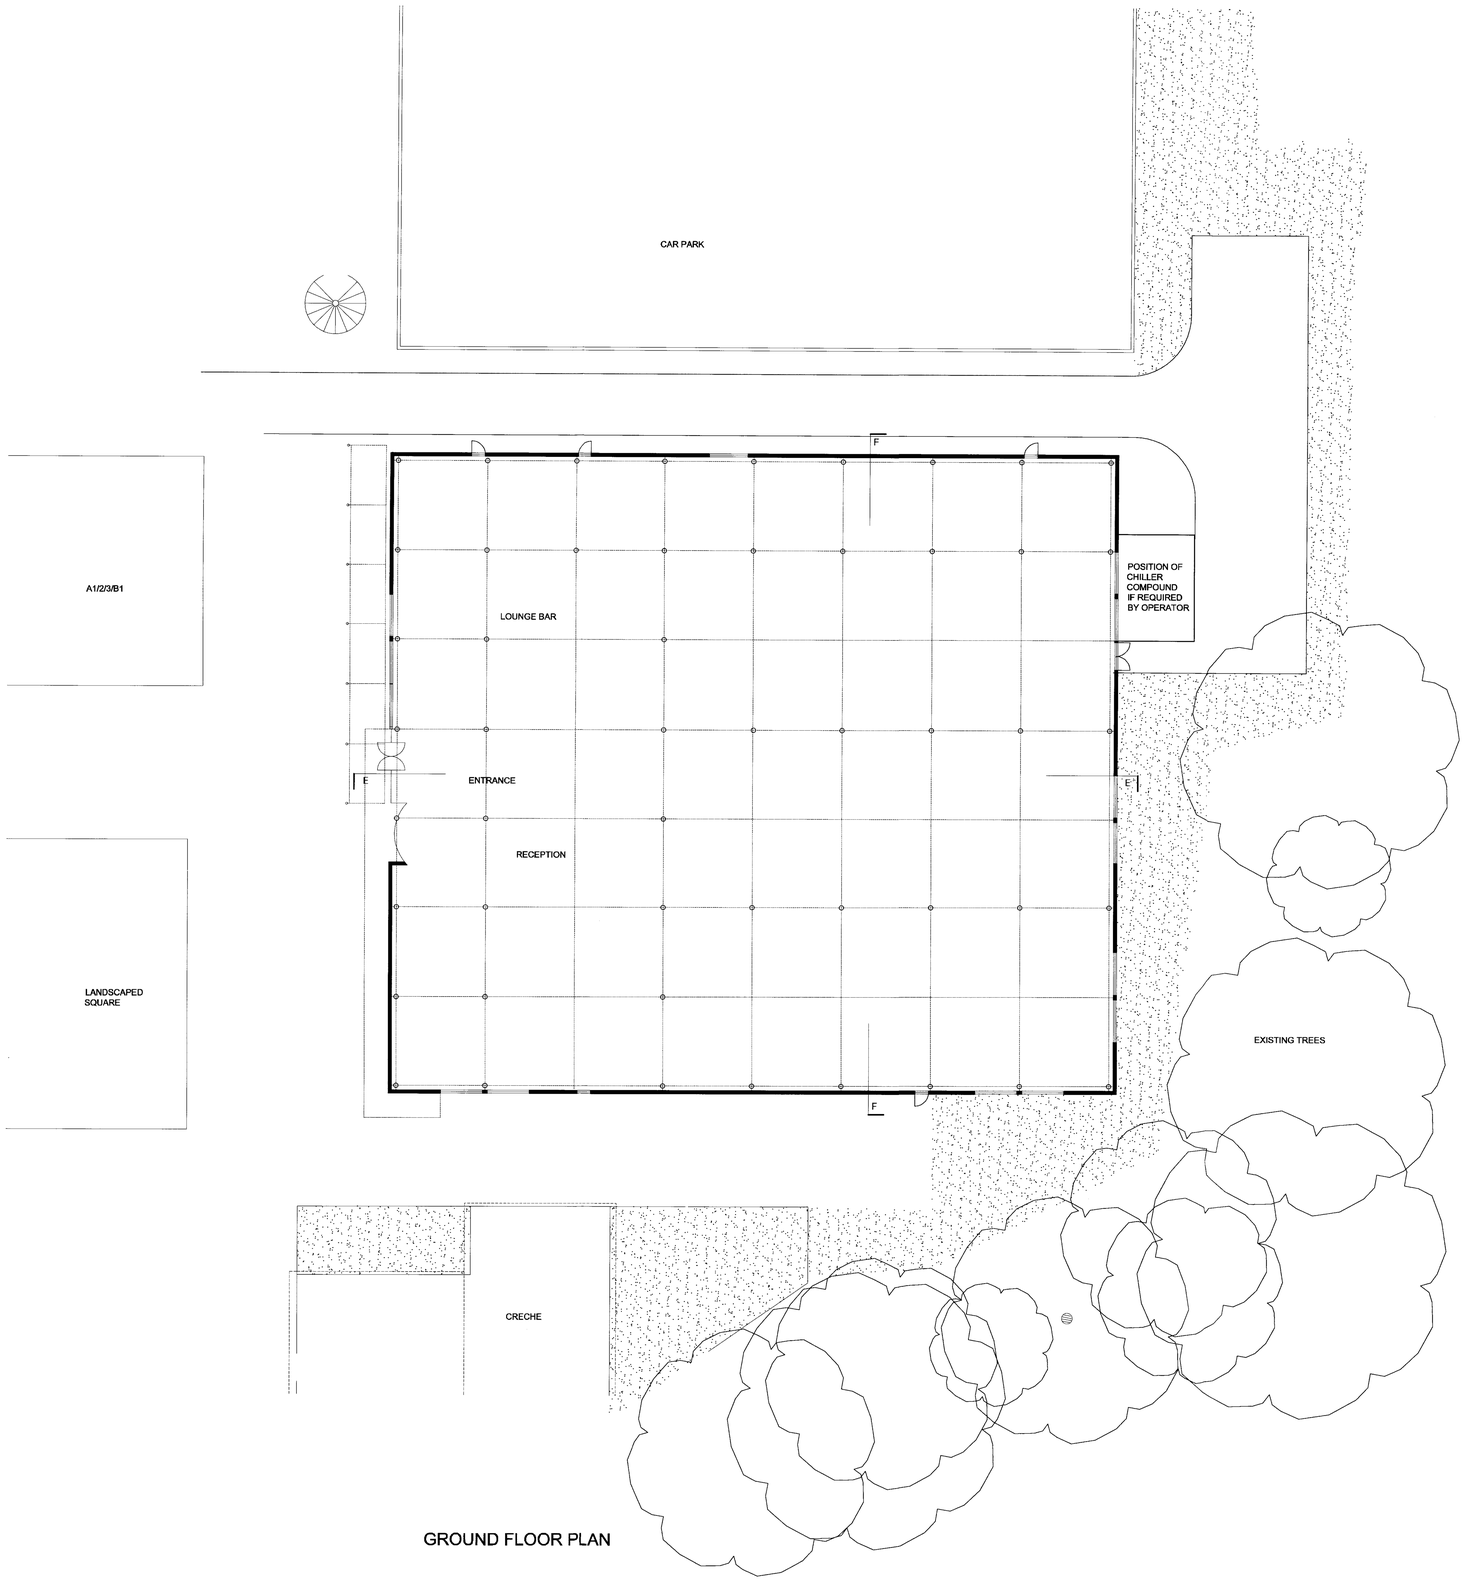

GROUND FLOOR PLAN

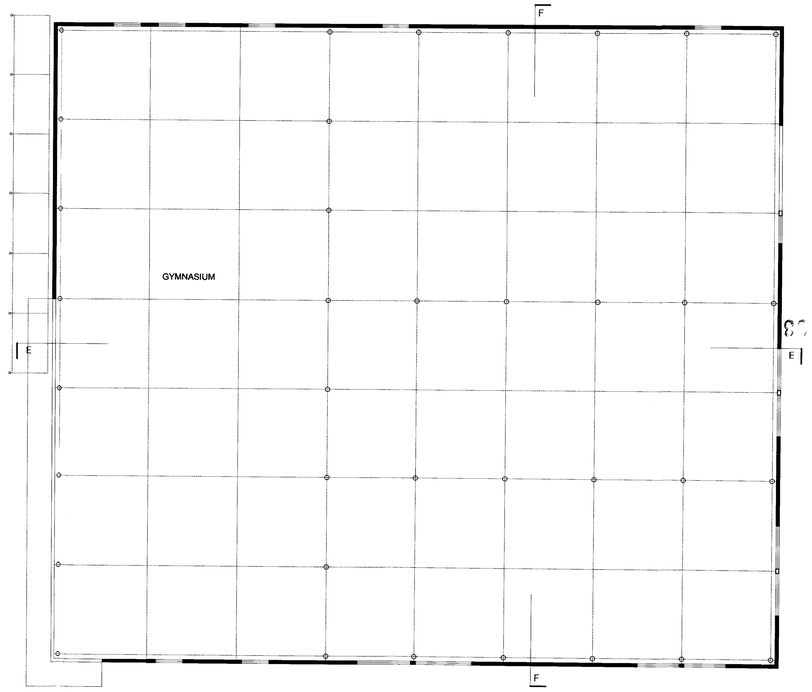

FIRST FLOOR PLAN

rev	description	date
C	Internal layout removed. Water feature to south removed.	17/3/00
B	Window positions altered, Canopy revised	15/3/00
A	Canopy and position of window to creche and gynmasium revised	21/2/00

PLANNING

client
PRUDENTIAL PORTFOLIO MANAGERS

project
GREEN PARK PLOT 13

drawing
HEALTH & FITNESS CENTRE
PLANS: GROUND & FIRST FLOOR

scale	drawn	date
1:200	SB	FEB 2000
cad reference		checked

job	dwg	revision
1043	PL(03)10	C

TATE AND HINDLE DESIGN LIMITED
Ramillies Buildings
215 Oxford Street
London W1R 1AG

telephone 020 7287 2412 facsimile 020 7437 3148
e-mail mail@tatehindle.co.uk website www.tatehindle.co.uk

TATE HINDLE