
DO NOT SCALE THIS DRAWING


CONTRACTORS ARE TO CHECK ALL DIMENSIONS PRIOR TO COMMENCEMENT ON SITE AND NOTIFY THE ARCHITECT OF ANY ERRORS, OMISSIONS, OR DISCREPANCIES.

TATE & HINDLE DESIGN LIMITED RETAIN COPYRIGHT OF THIS DRAWING. IT MAY NOT BE COPIED, ALTERED OR REPRODUCED IN ANY WAY WITHOUT THEIR WRITTEN AUTHORITY.

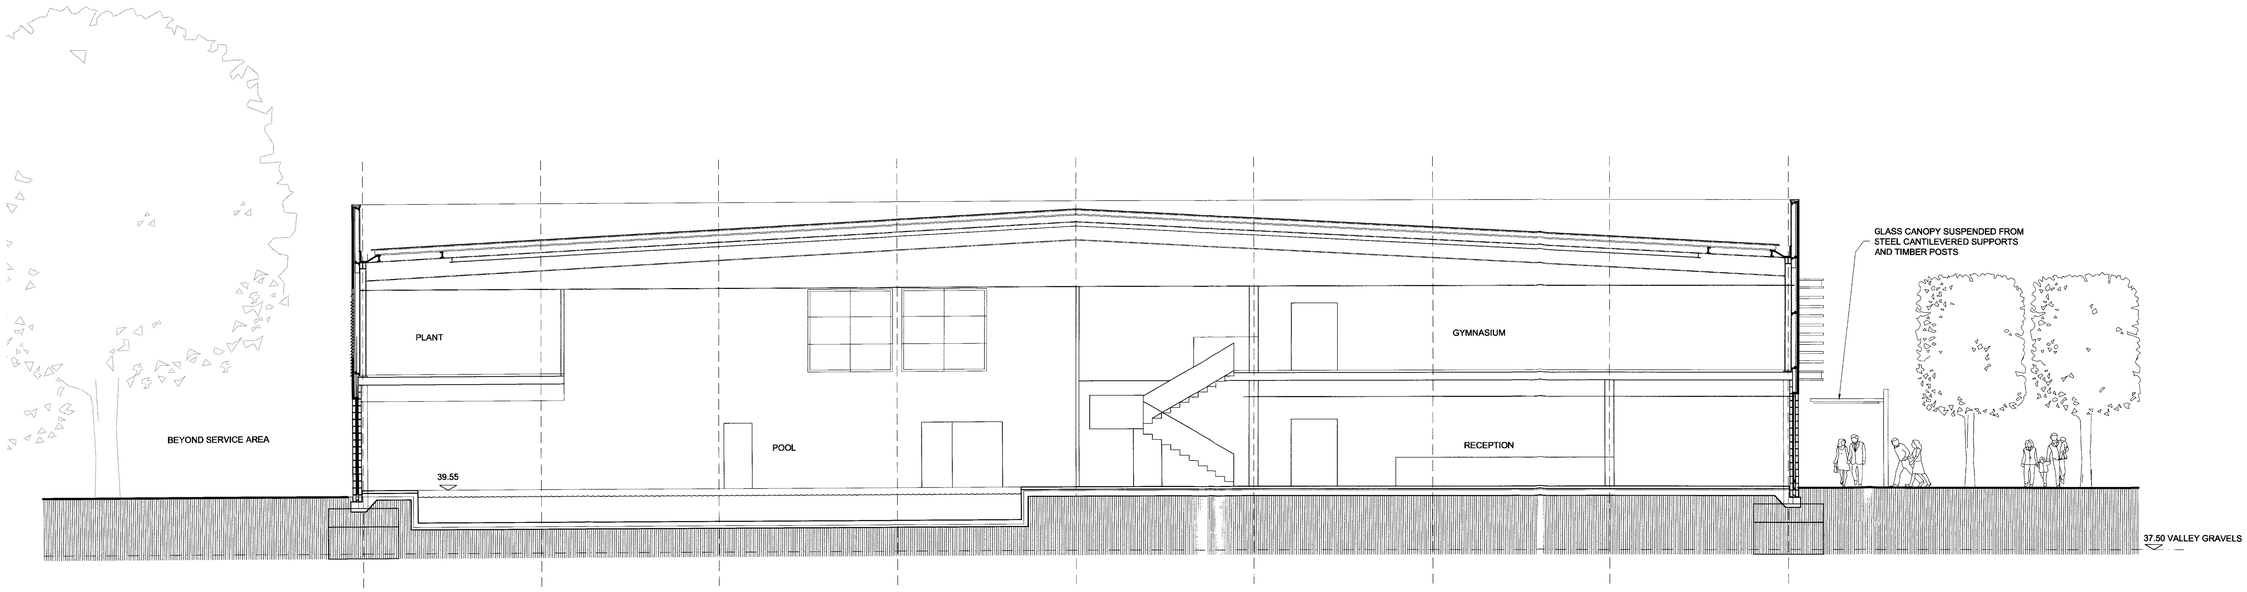

SECTION EE

(LONGDITUDINAL SECTION THROUGH POOL)

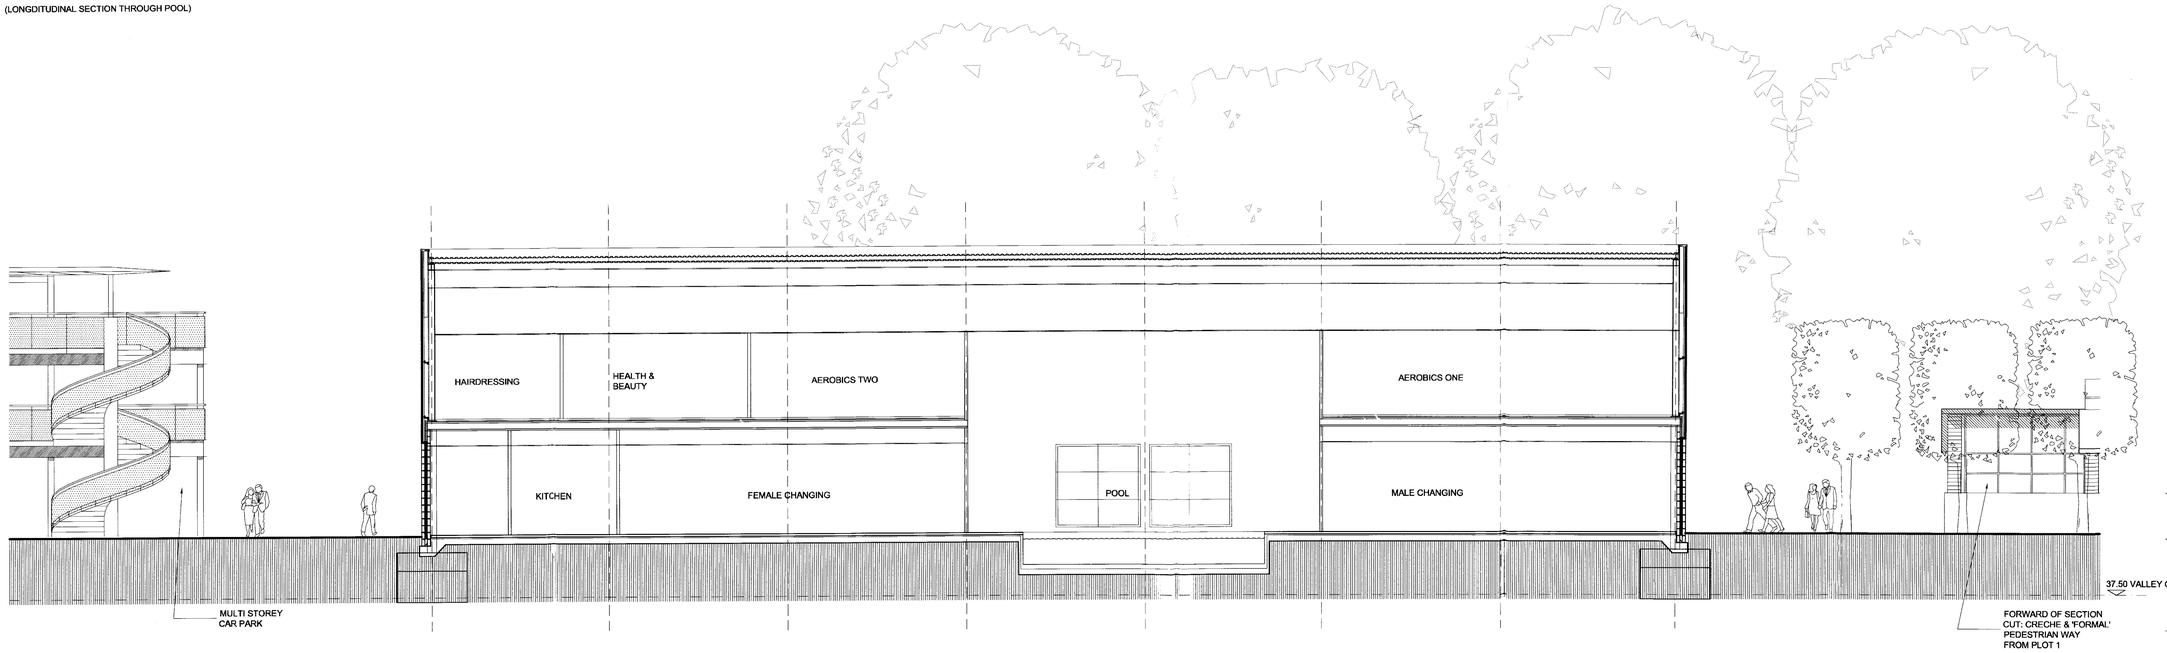

SECTION FF

(SHORT SECTION THROUGH POOL)

0 5 10
Metres

rev	description	date
A	ROOF AND PARAPET AMENDED, CANOPY REVISED, EXTERNAL WALL CONSTRUCTION MODIFIED TO SHOW CONSTRUCTION/MATERIALS. CAR PARK ELEVATION UPDATED WITH REVISED SPIRAL STAIRCASE. WATER FEATURE CHANNEL TO SOUTH OF CENTRE REMOVED.	17.03.2000

PLANNING

client

PRUDENTIAL PORTFOLIO MANAGERS

project

GREEN PARK PLOT 13

drawing

HEALTH & FITNESS CENTRE
SECTIONS: EE & FF

scale	drawn	date
1:100	SB	FEB 2000
cad reference		checked
job	dwg	revision
1043	PL(04)03	A

TATE AND HINDLE DESIGN LIMITED
Ramillies Buildings
215 Oxford Street
London W1R 1AG

telephone 020 7287 2412 facsimile 020 7437 3148
e-mail mail@tatehindle.co.uk website www.tatehindle.co.uk

TATE HINDLE