

DO NOT SCALE THIS DRAWING

CONTRACTORS ARE TO CHECK ALL DIMENSIONS PRIOR TO COMMENCEMENT ON SITE AND NOTIFY THE ARCHITECT OF ANY ERRORS, OMISSIONS, OR DISCREPANCIES.


TATE & HINDLE DESIGN LIMITED RETAIN COPYRIGHT OF THIS DRAWING. IT MAY NOT BE COPIED, ALTERED OR REPRODUCED IN ANY WAY WITHOUT THEIR WRITTEN AUTHORITY.

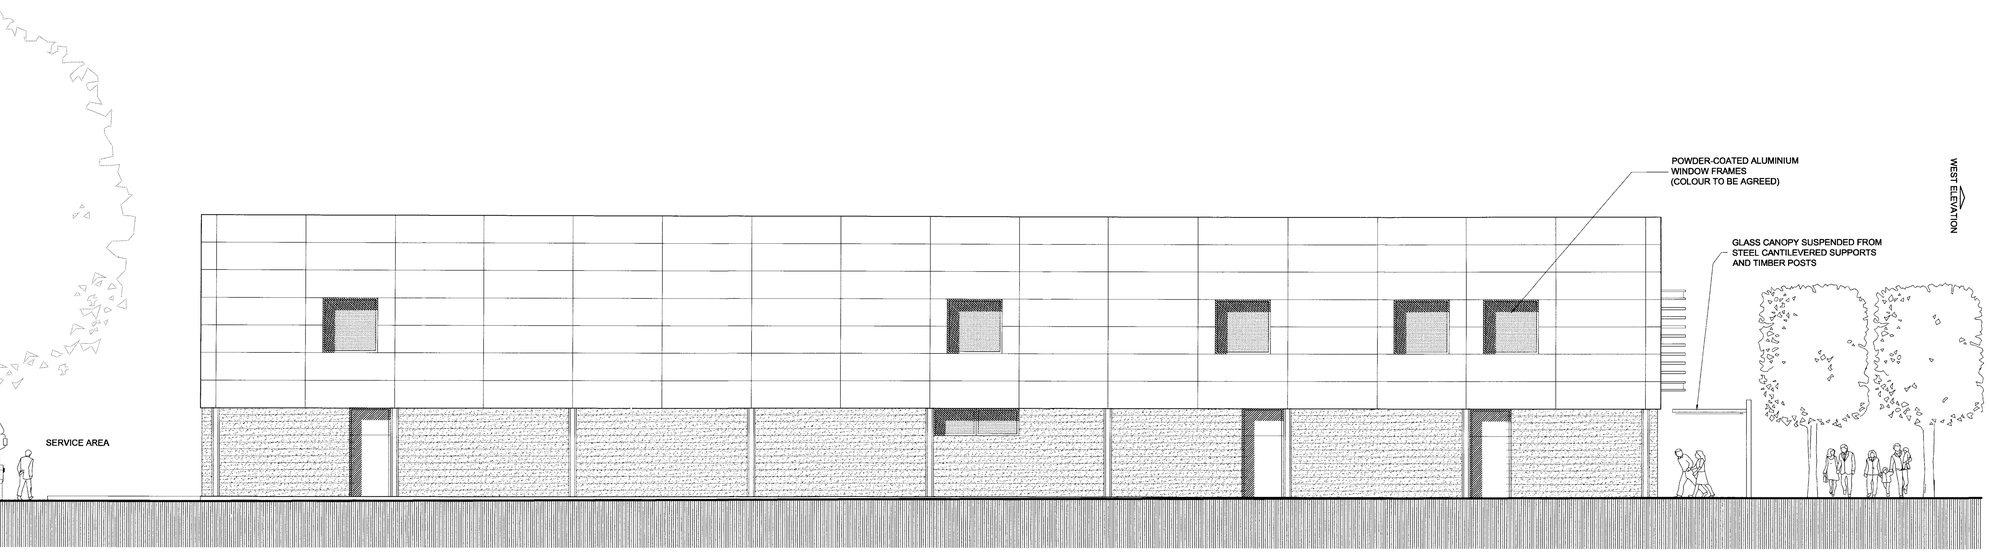

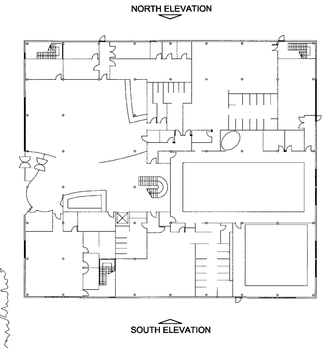

NORTH ELEVATION

(VIEW FROM MULTI STOREY CAR PARK)

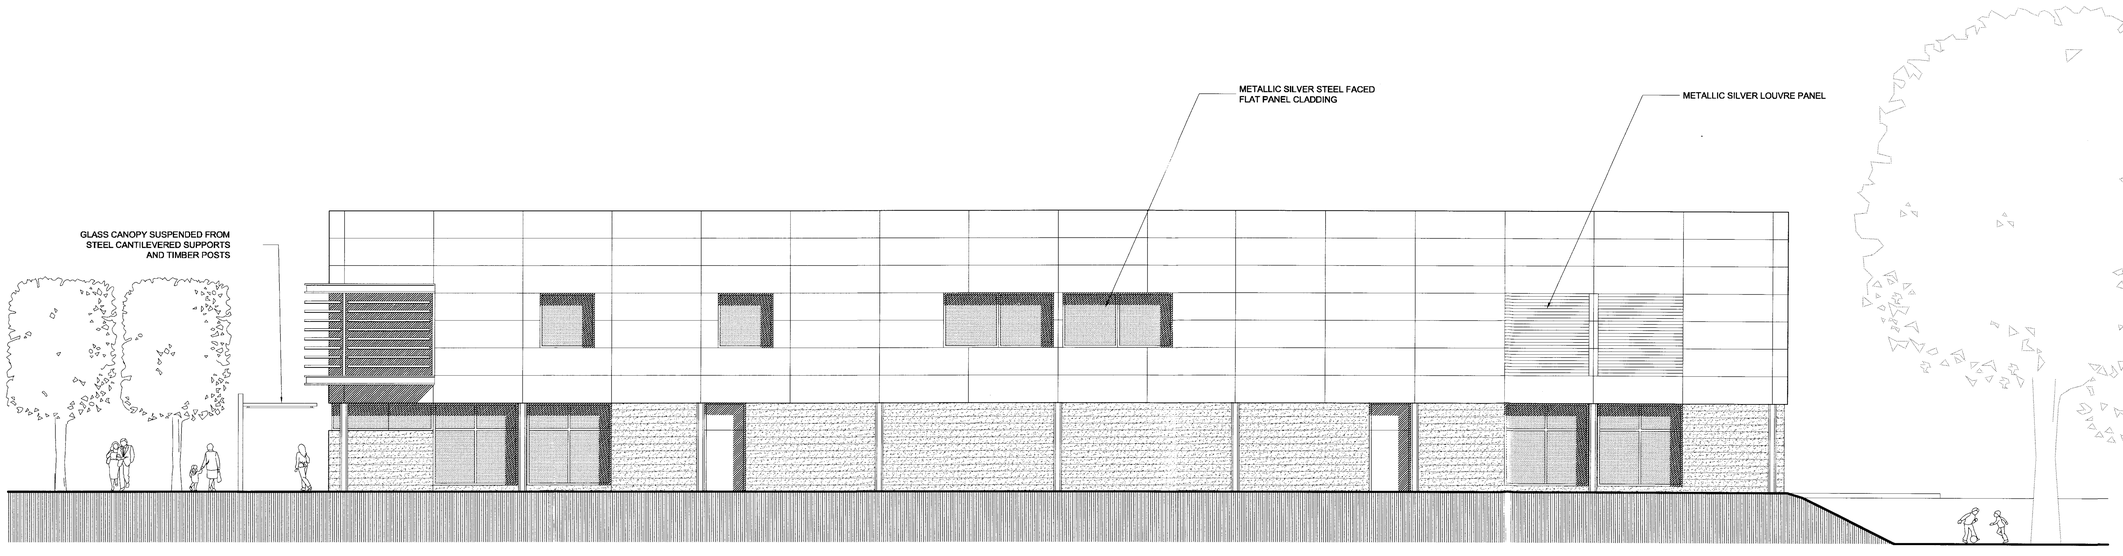

SOUTH ELEVATION

(VIEW FROM CRECHE)

0 5 10
Metres

rev	description	date
B	Elevations updated, canopy revised	15/3/00
C	Canopy revised	21/2/00

PLANNING

client

PRUDENTIAL PORTFOLIO MANAGERS

project

GREEN PARK PLOT 13

drawing

HEALTH AND FITNESS CLUB
ELEVATIONS
NORTH AND SOUTH

scale	drawn	date
1:100	SB	FEB 2000
cad reference		checked
job	dwg	revision
1043	PL(05)03	B

TATE AND HINDLE DESIGN LIMITED
Ramillies Buildings
215 Oxford Street
London W1R 1AG

telephone 020 7287 2412 facsimile 020 7437 3148
e-mail mail@tatehindle.co.uk website www.tatehindle.co.uk

TATE HINDLE