
DO NOT SCALE THIS DRAWING


CONTRACTORS ARE TO CHECK ALL DIMENSIONS PRIOR TO COMMENCEMENT ON SITE AND NOTIFY THE ARCHITECT OF ANY ERRORS, OMISSIONS, OR DISCREPANCIES.


TATE & HINDLE DESIGN LIMITED RETAIN COPYRIGHT OF THIS DRAWING. IT MAY NOT BE COPIED, ALTERED OR REPRODUCED IN ANY WAY WITHOUT THEIR WRITTEN AUTHORITY.

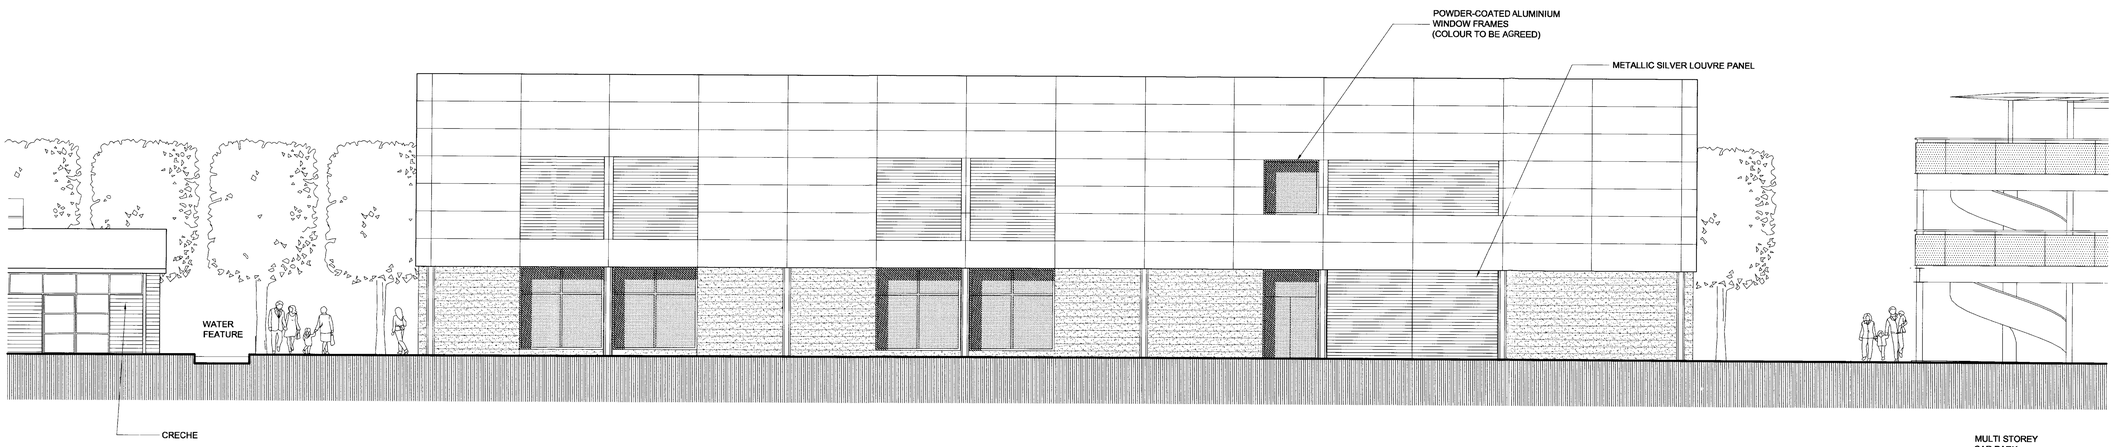


## EAST ELEVATION

(VIEW FROM BOUNDARY EDGE)

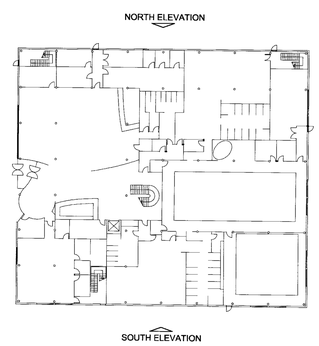

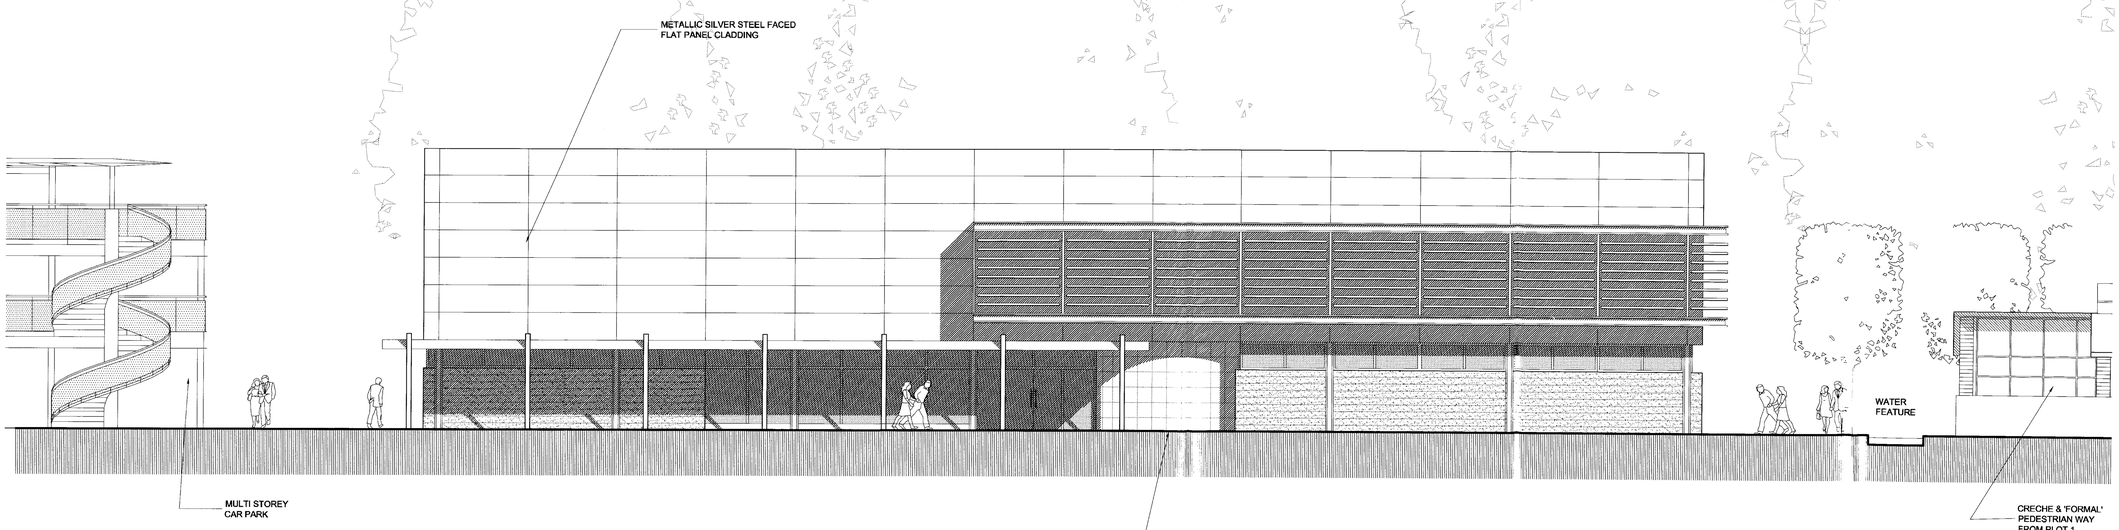
## WEST ELEVATION

(VIEW FROM LANDSCAPED SQUARE)

0 5 10
Metres

| rev | description | date |
|---|---|---|
| A | Elevations updated | 15/3/00 |

client
PRUDENTIAL PORTFOLIO MANAGERS

project
GREEN PARK PLOT 13

drawing
HEALTH AND FITNESS CLUB
ELEVATIONS
EAST AND WEST

| scale | drawn | date |
|---|---|---|
| 1:100 | SB | MAR 2000 |
| cad reference | | checked |

| job | dwg | revision |
|---|---|---|
| 1043 | PL(05)04 | A |

TATE AND HINDLE DESIGN LIMITED
Ramillies Buildings
215 Oxford Street
London W1R 1AG

telephone 020 7287 2412 facsimile 020 7437 3148
e-mail mail@tatehindle.co.uk website www.tatehindle.co.uk

TATE HINDLE