




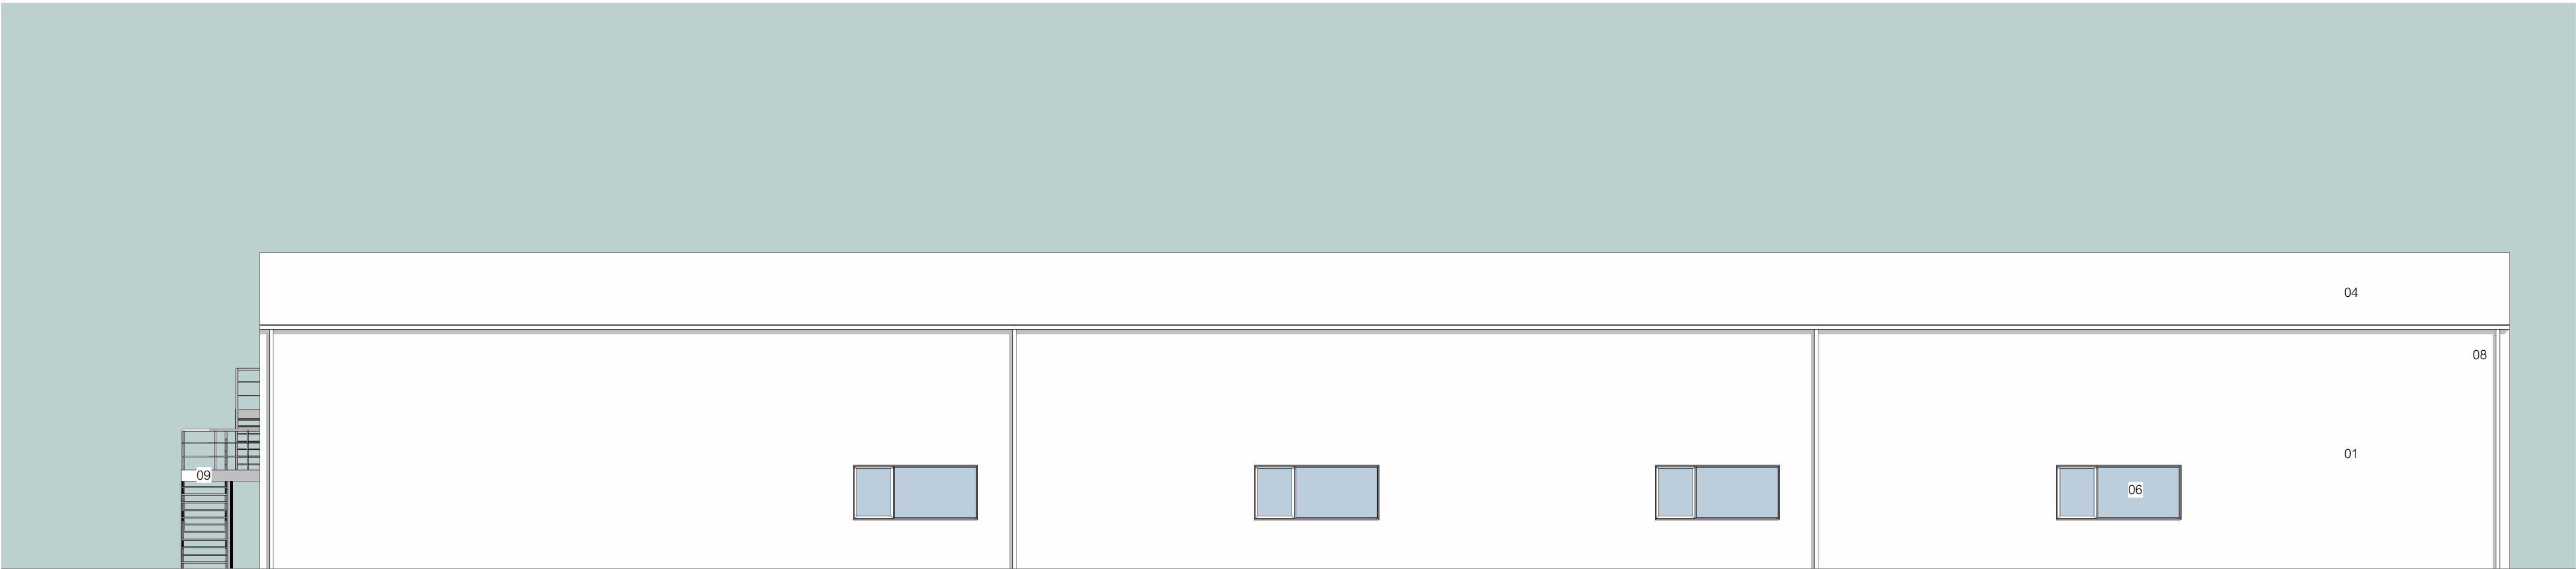


Elevation North
1 : 100

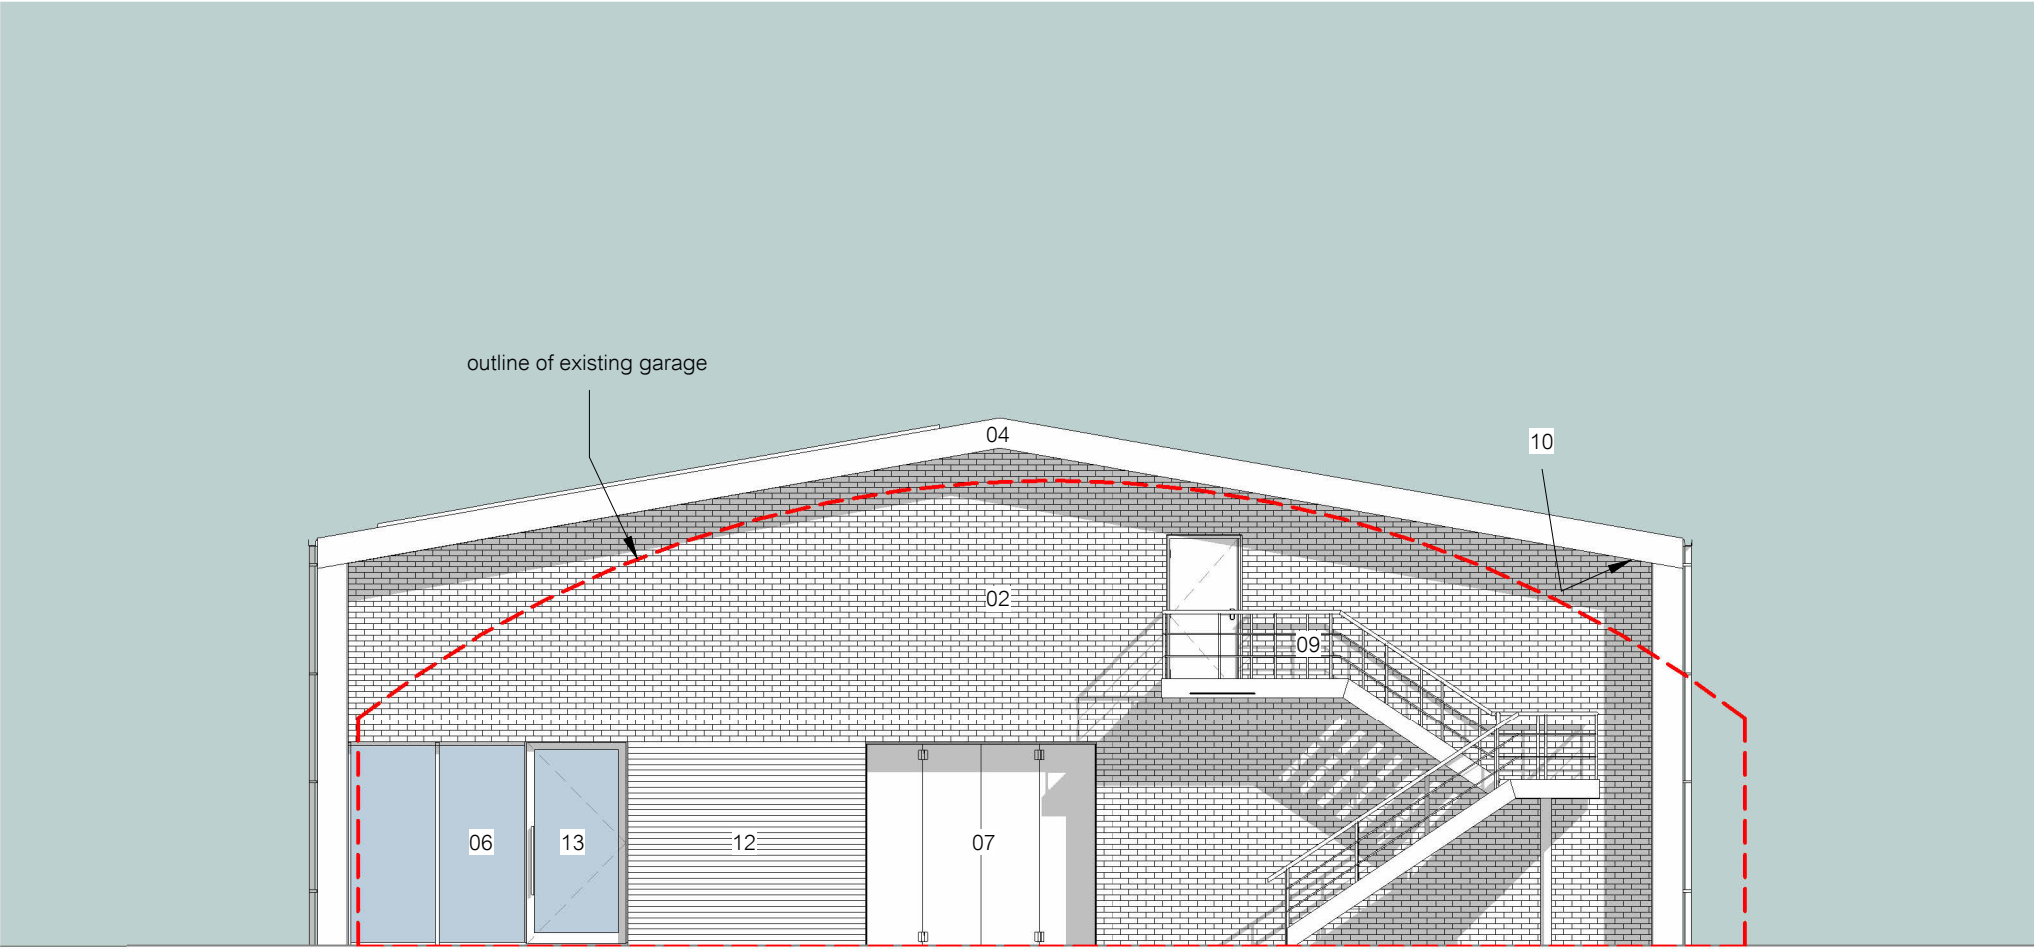


Elevation East
1 : 100

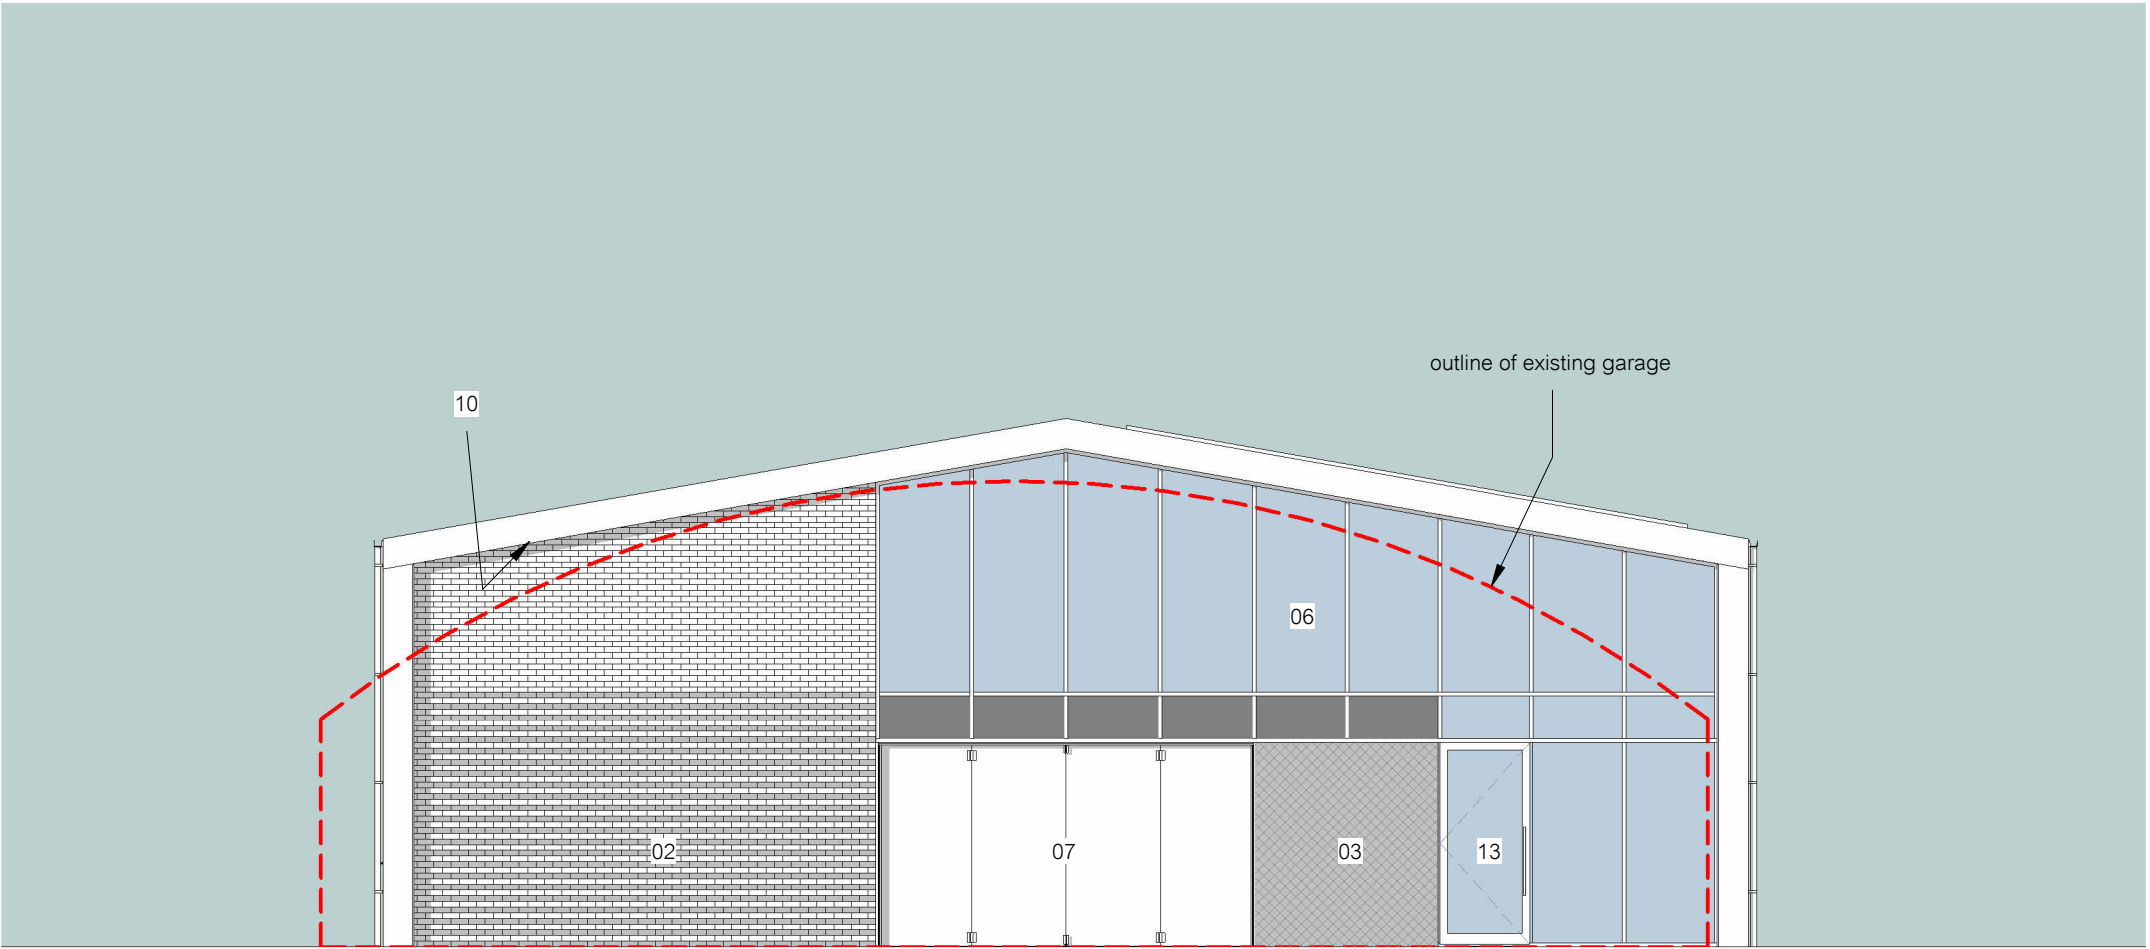


Elevation West
1 : 100

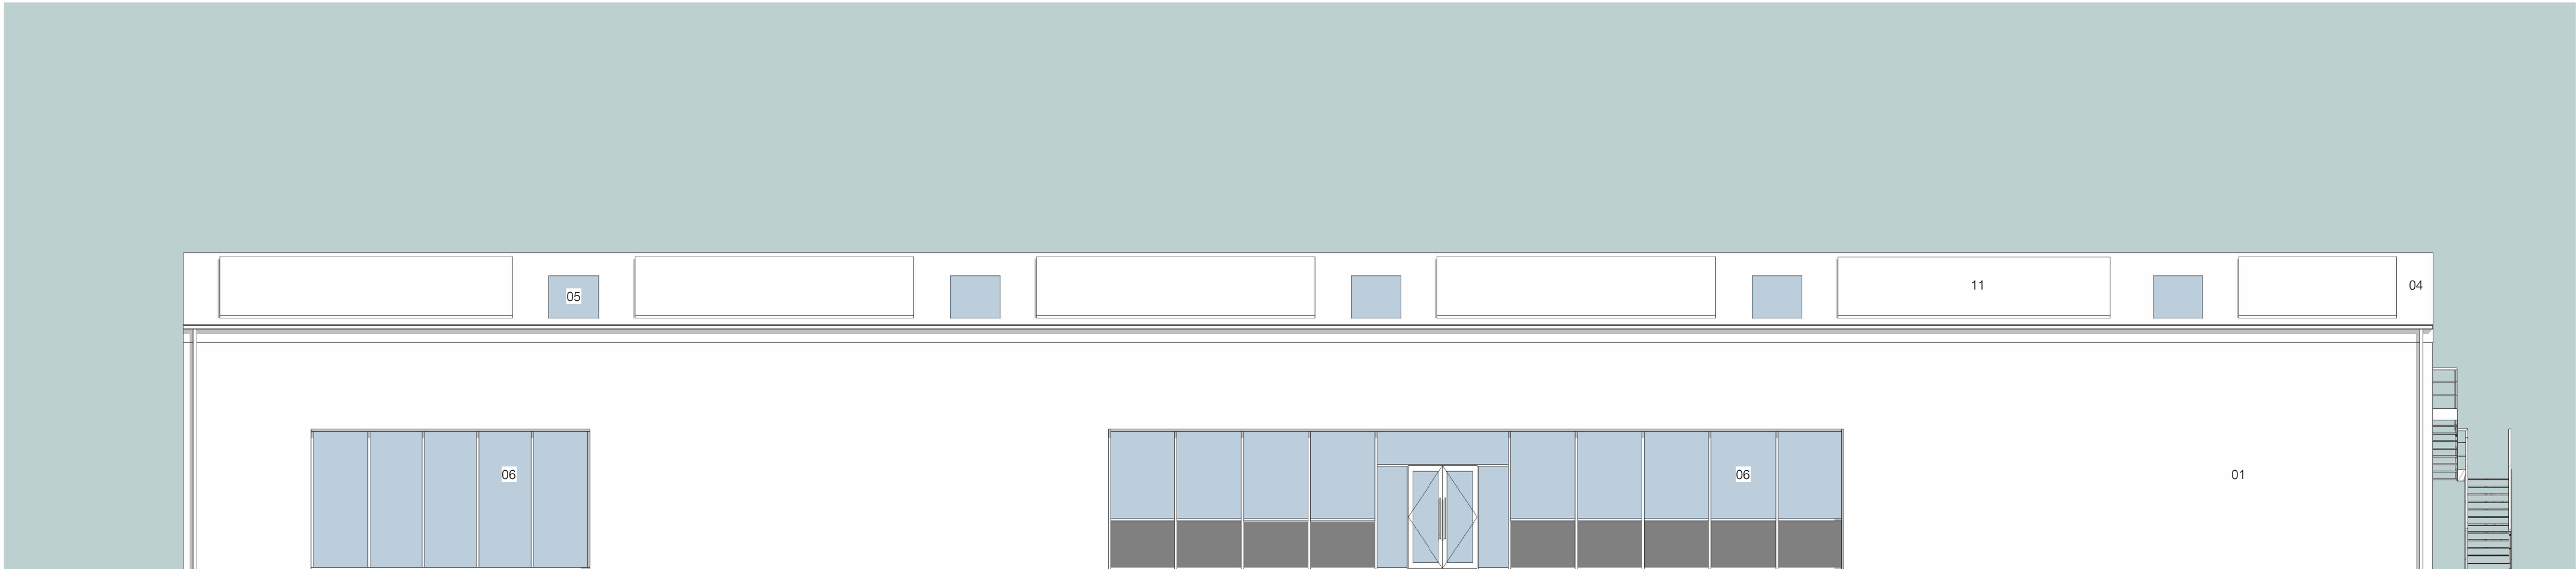


Elevation South
1 : 100

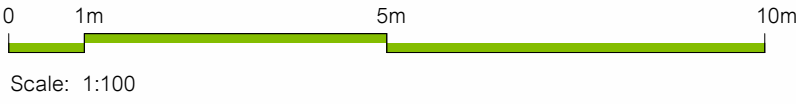


- Key:
- 01 - Wall cladding system, profiled steel sheeting, colour RAL9005 (Jet Black)
 - 02 - Masonry cavity wall, brickwork to match GTO House
 - 03 - Decorative metal cladding panel, colour RAL9005 (Jet Black)
 - 04 - Roof cladding system, profiled steel sheeting, colour RAL9005 (Jet Black)
 - 05 - Rooflights, profiled in-line polycarbonate units
 - 06 - Powder coated aluminium windows/curtain walling and doors, Colour RAL9005 (Jet Black)
 - 07 - Bi-folding garage door, colour RAL9005 (Jet Black)
 - 08 - Box gutter and downpipes, colour RAL9005 (Jet Black)
 - 09 - External steel fire escape staircase, colour RAL1007 (Fast Yellow)
 - 10 - Trespa panel to underside of protruding roof/wall, RAL1007 (Fast Yellow)
 - 11 - Solar panels, colour black
 - 12 - Blue engineering bricks, stack bond
 - 13 - Powder coated aluminium doors, Colour RAL1007 (Fast Yellow)

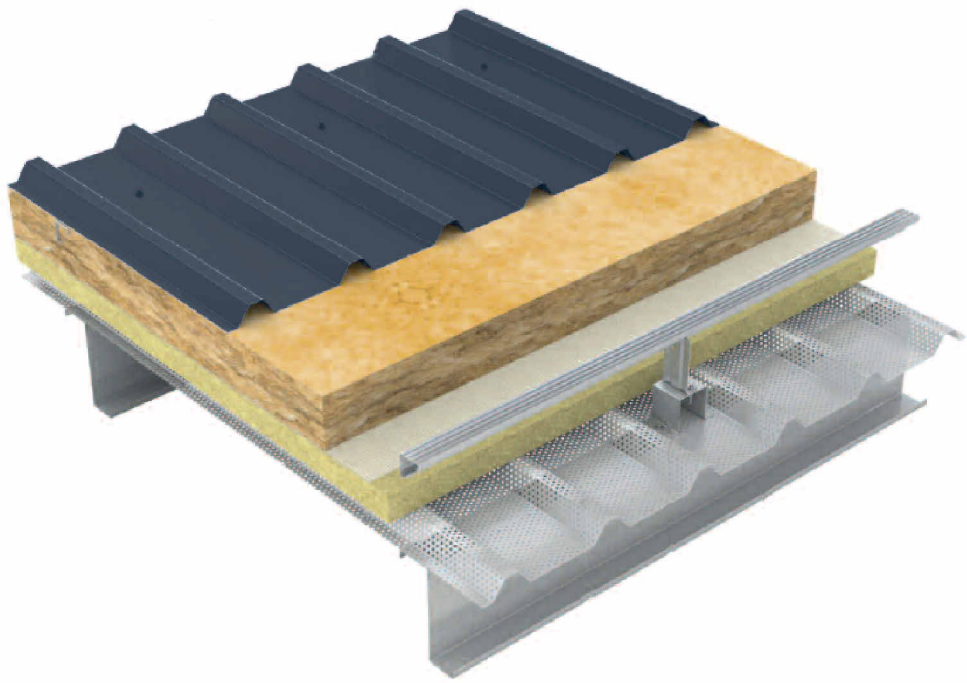

04 - Roof cladding system, profiled steel sheeting, colour RAL9005 (Jet Black)

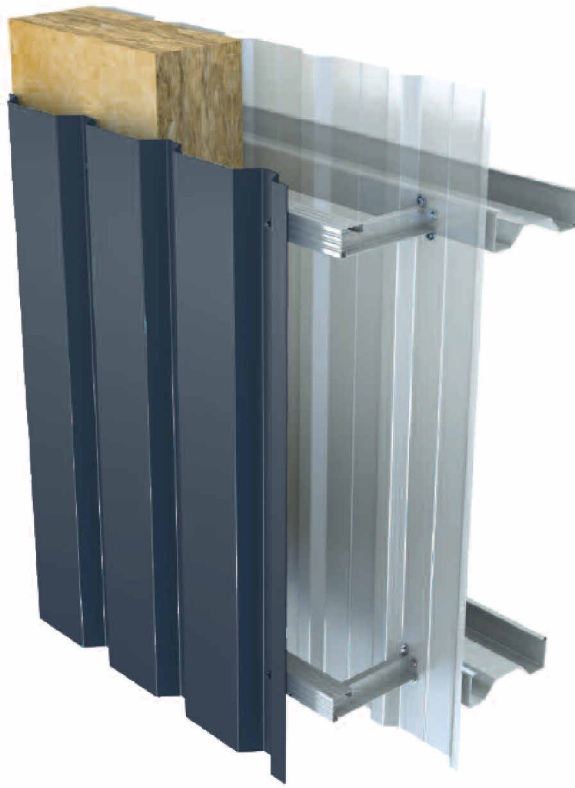

01 - Wall cladding system, profiled steel sheeting, colour RAL9005 (Jet Black)

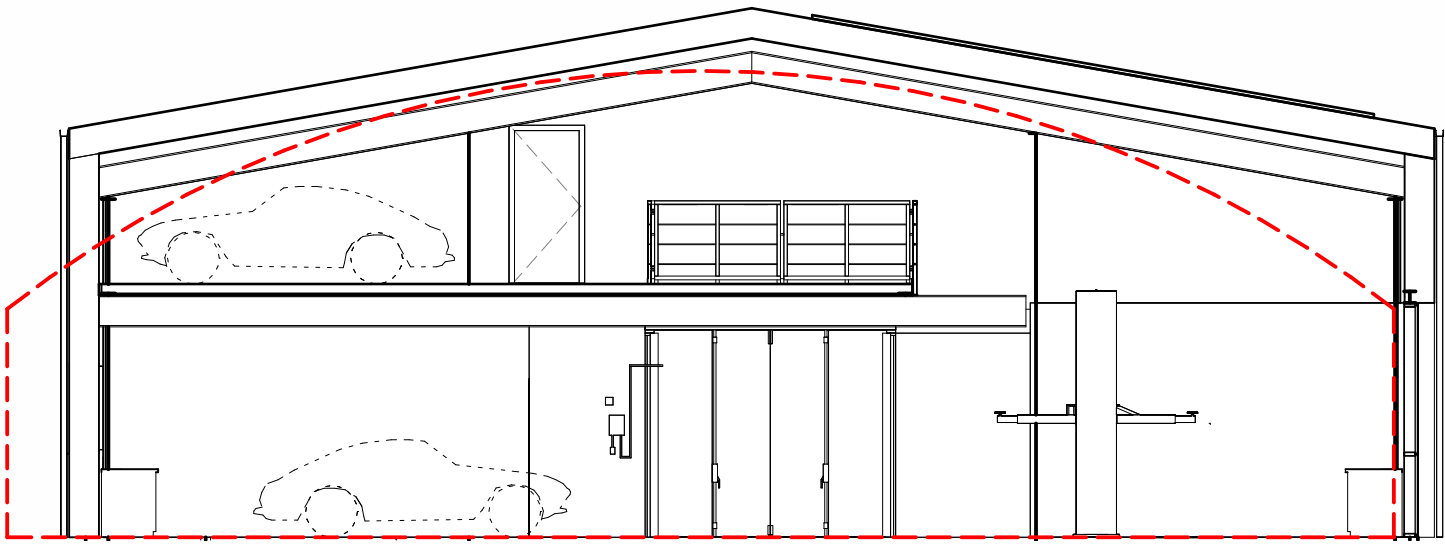

Section
1 : 100