

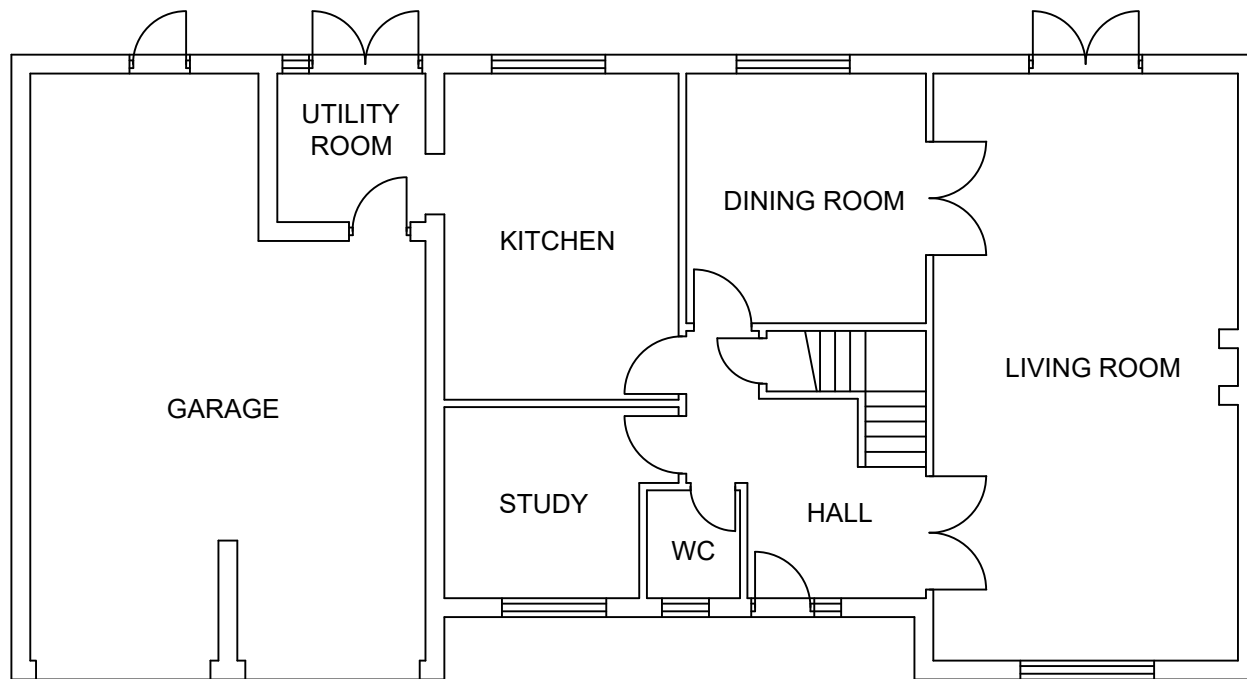
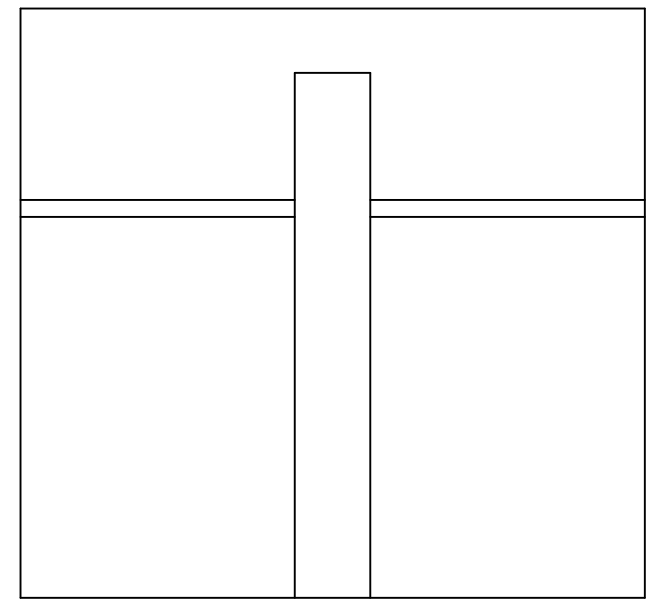


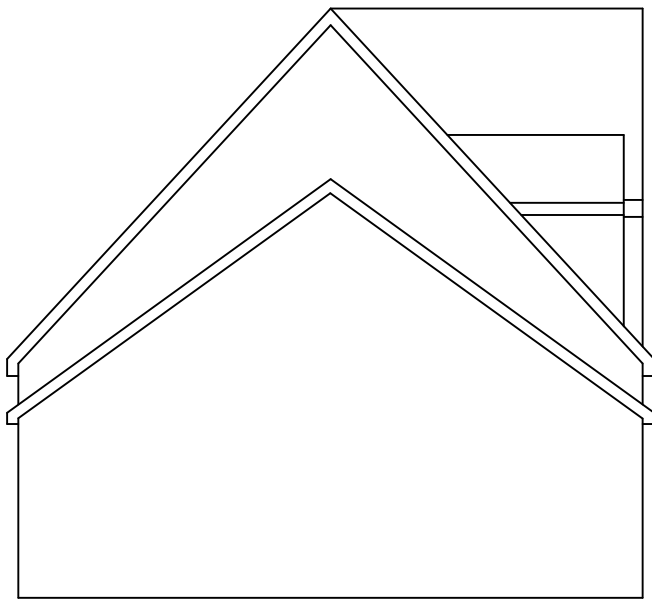

Notes:
Existing physical barrier to remain
This drawing is the copyright of Anglian Home Improvements and must not be re-issued, loaned or copied without their consent. All dimensions are in millimetres (mm) unless noted otherwise. Do not use for base laying purposes

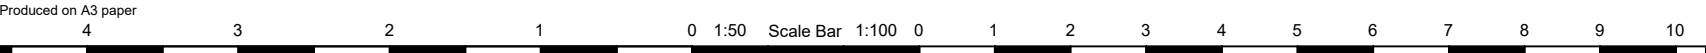

Rev.	Date	Description	Initials

Anglian
Home Improvements
TELEPHONE: 0845 437 3600

Drawing title: **Existing Plan and Elevations**

CONTRACT No. : **30492437** **Page 1 of 2**

Proposed: **Porch**
at: **58 HOLMBURY AVENUE
CROWTHORNE
BERKSHIRE
RG45 6TQ**

Drawers initials: **SF** **Scale : 1:100** **Date: 17/04/2026**