



UK
Planning
Maps


01856 898 022
www.UKPlanningMaps.com

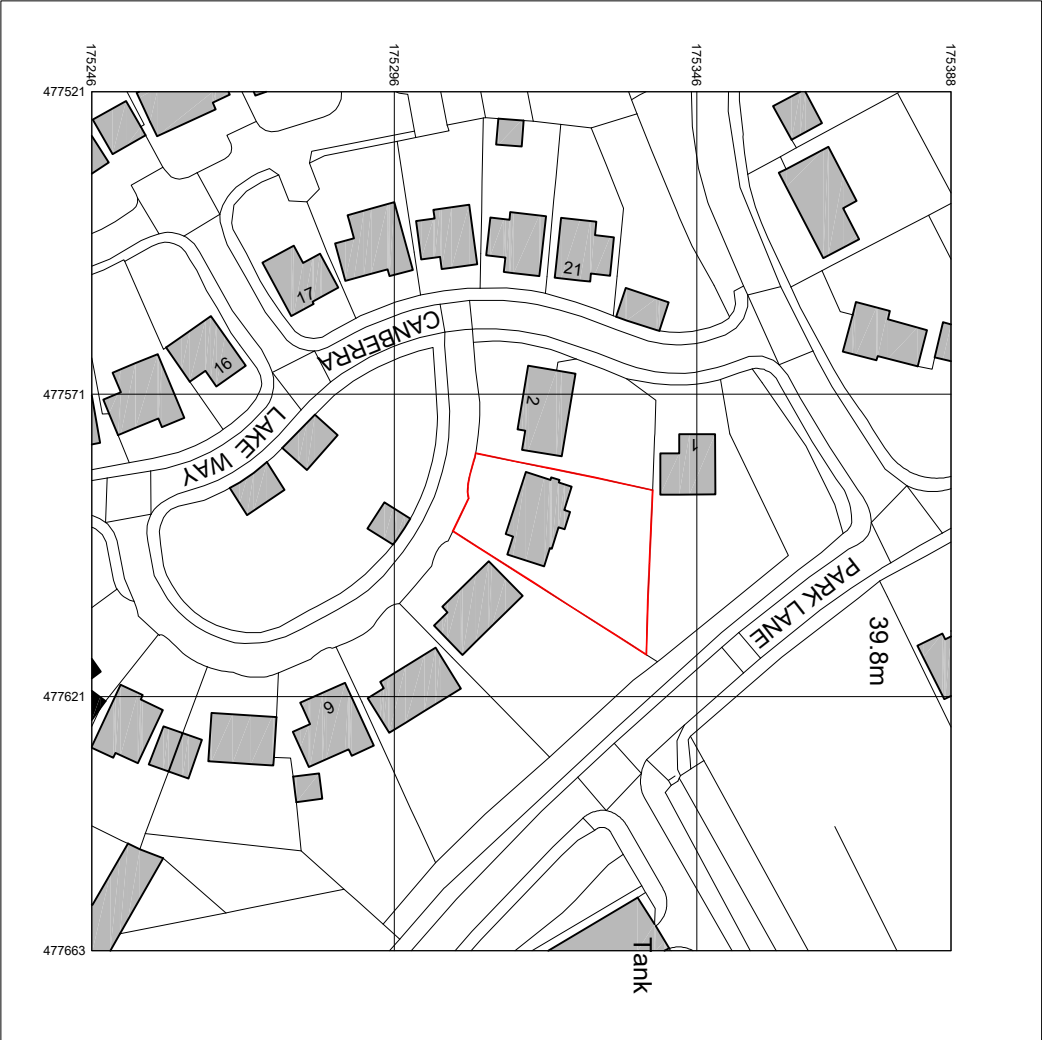

Produced on 19 June 2025 from the Ordnance Survey National Geographic Database and incorporating surveyed revision available at this date.
This map shows the area bounded by 477521 175246, 477663 175246, 477663 175388, 477521 175388, 477521 175246.
Crown copyright and database rights 2025 OS 100054135. Supplied by copla ltd trading as UKPlanningMaps.com a licensed Ordnance Survey partner (OS 100054135).
Data licence expires 19 June 2026. Unique plan reference: 2d/1272480/1706970

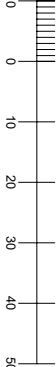

ORDNANCE SURVEY AS EXISTING Scale 1:7250

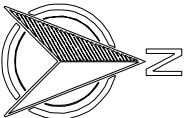


FOR PLANNING SUBMISSION		
Rev	Description	Date

EXTENSIONS AND ALTERATIONS


3, Canberra Lake Way,
Charvil, Reading, RG10 9PH
for Mr. and Mrs. T. Hunt

DRAWING TITLE
EXISTING and PROPOSED:
BLOCK PLANS
INC. ORDNANCE SURVEY
Sheet 2 of 2


DAVID HOLTHAM
Architect
SCALE 1:500 and 1:1250 @A3 2025/27-02 -
DATE June 2025
DRAWING NO. REVISION

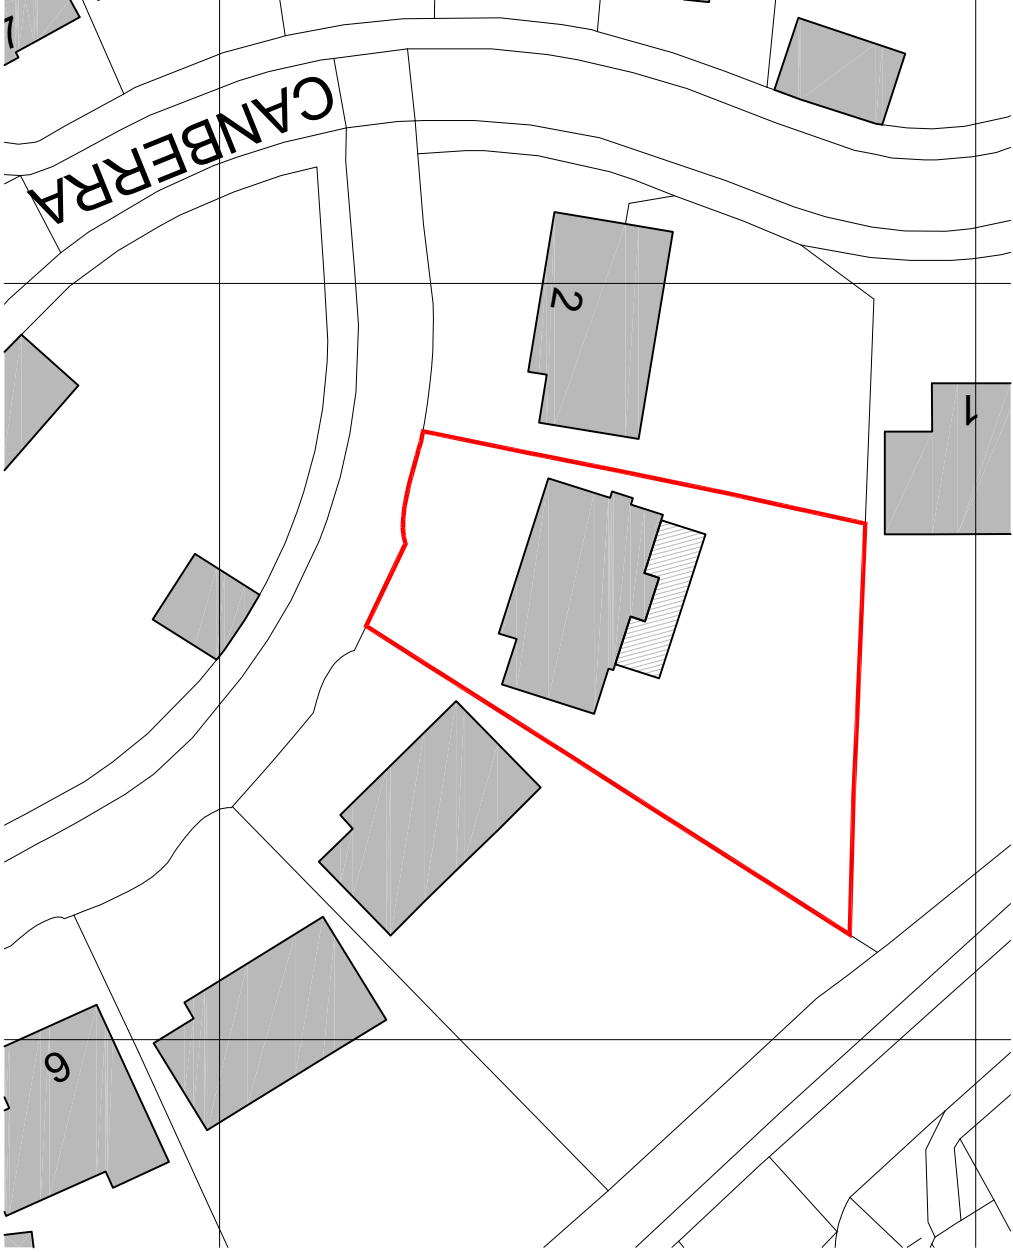

BLOCK PLAN AS PROPOSED Scale 1:500

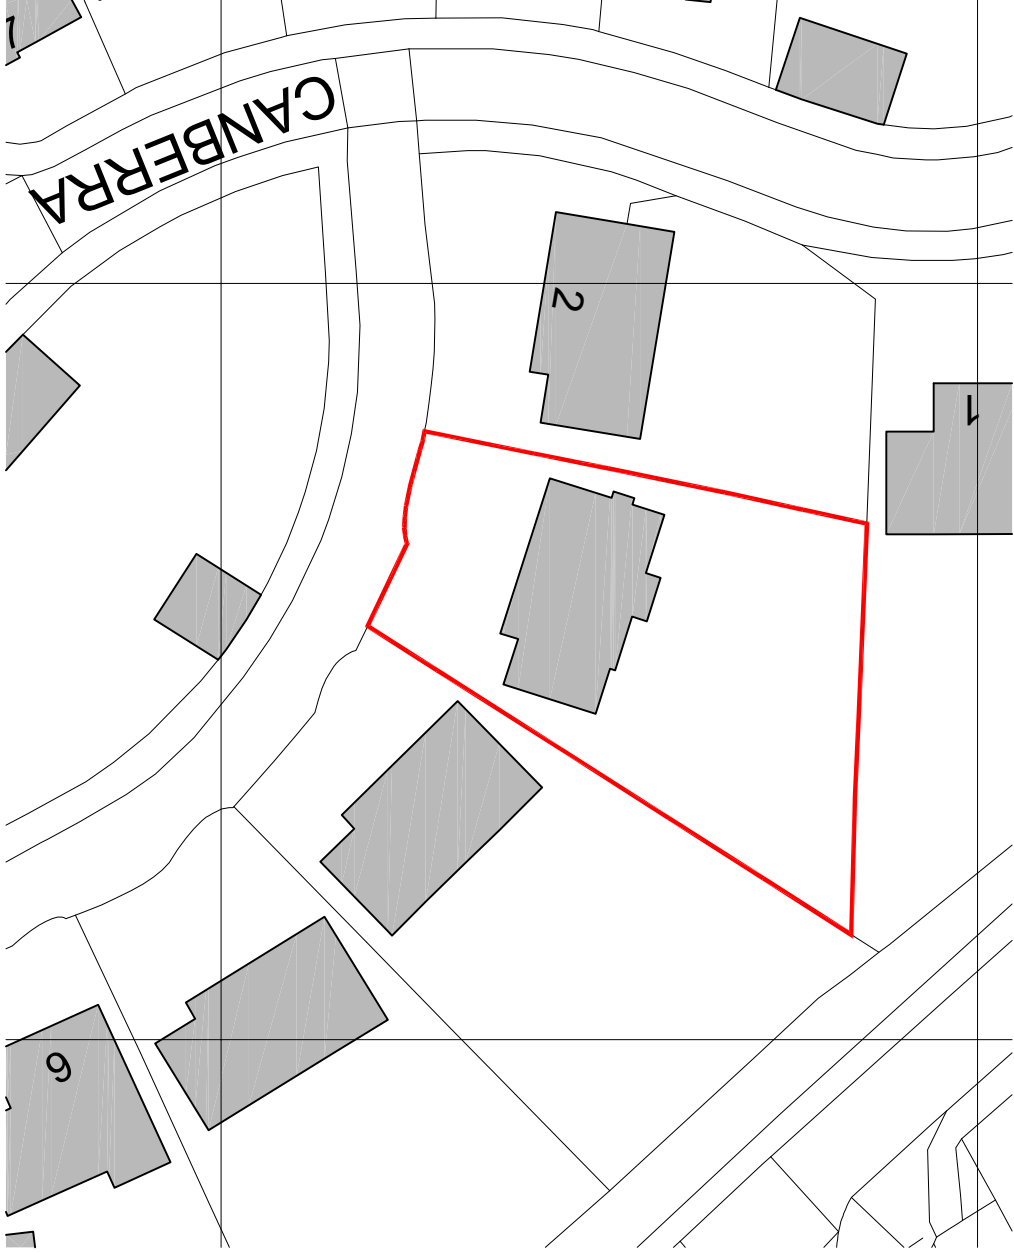

BLOCK PLAN AS EXISTING Scale 1:500

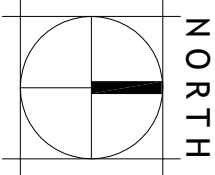

Scale Bar 1:500