The copyright in this drawing is the property of the Austin Company of UK Limited and this drawing is issued on condition that it is not copied, reprinted or reproduced nor its contents disclosed either wholly or in part to any third party without either the consent in writing of or in accordance with the conditions of a contract with The Austin Company Of UK Limited.
DO NOT SCALE FROM DRAWING

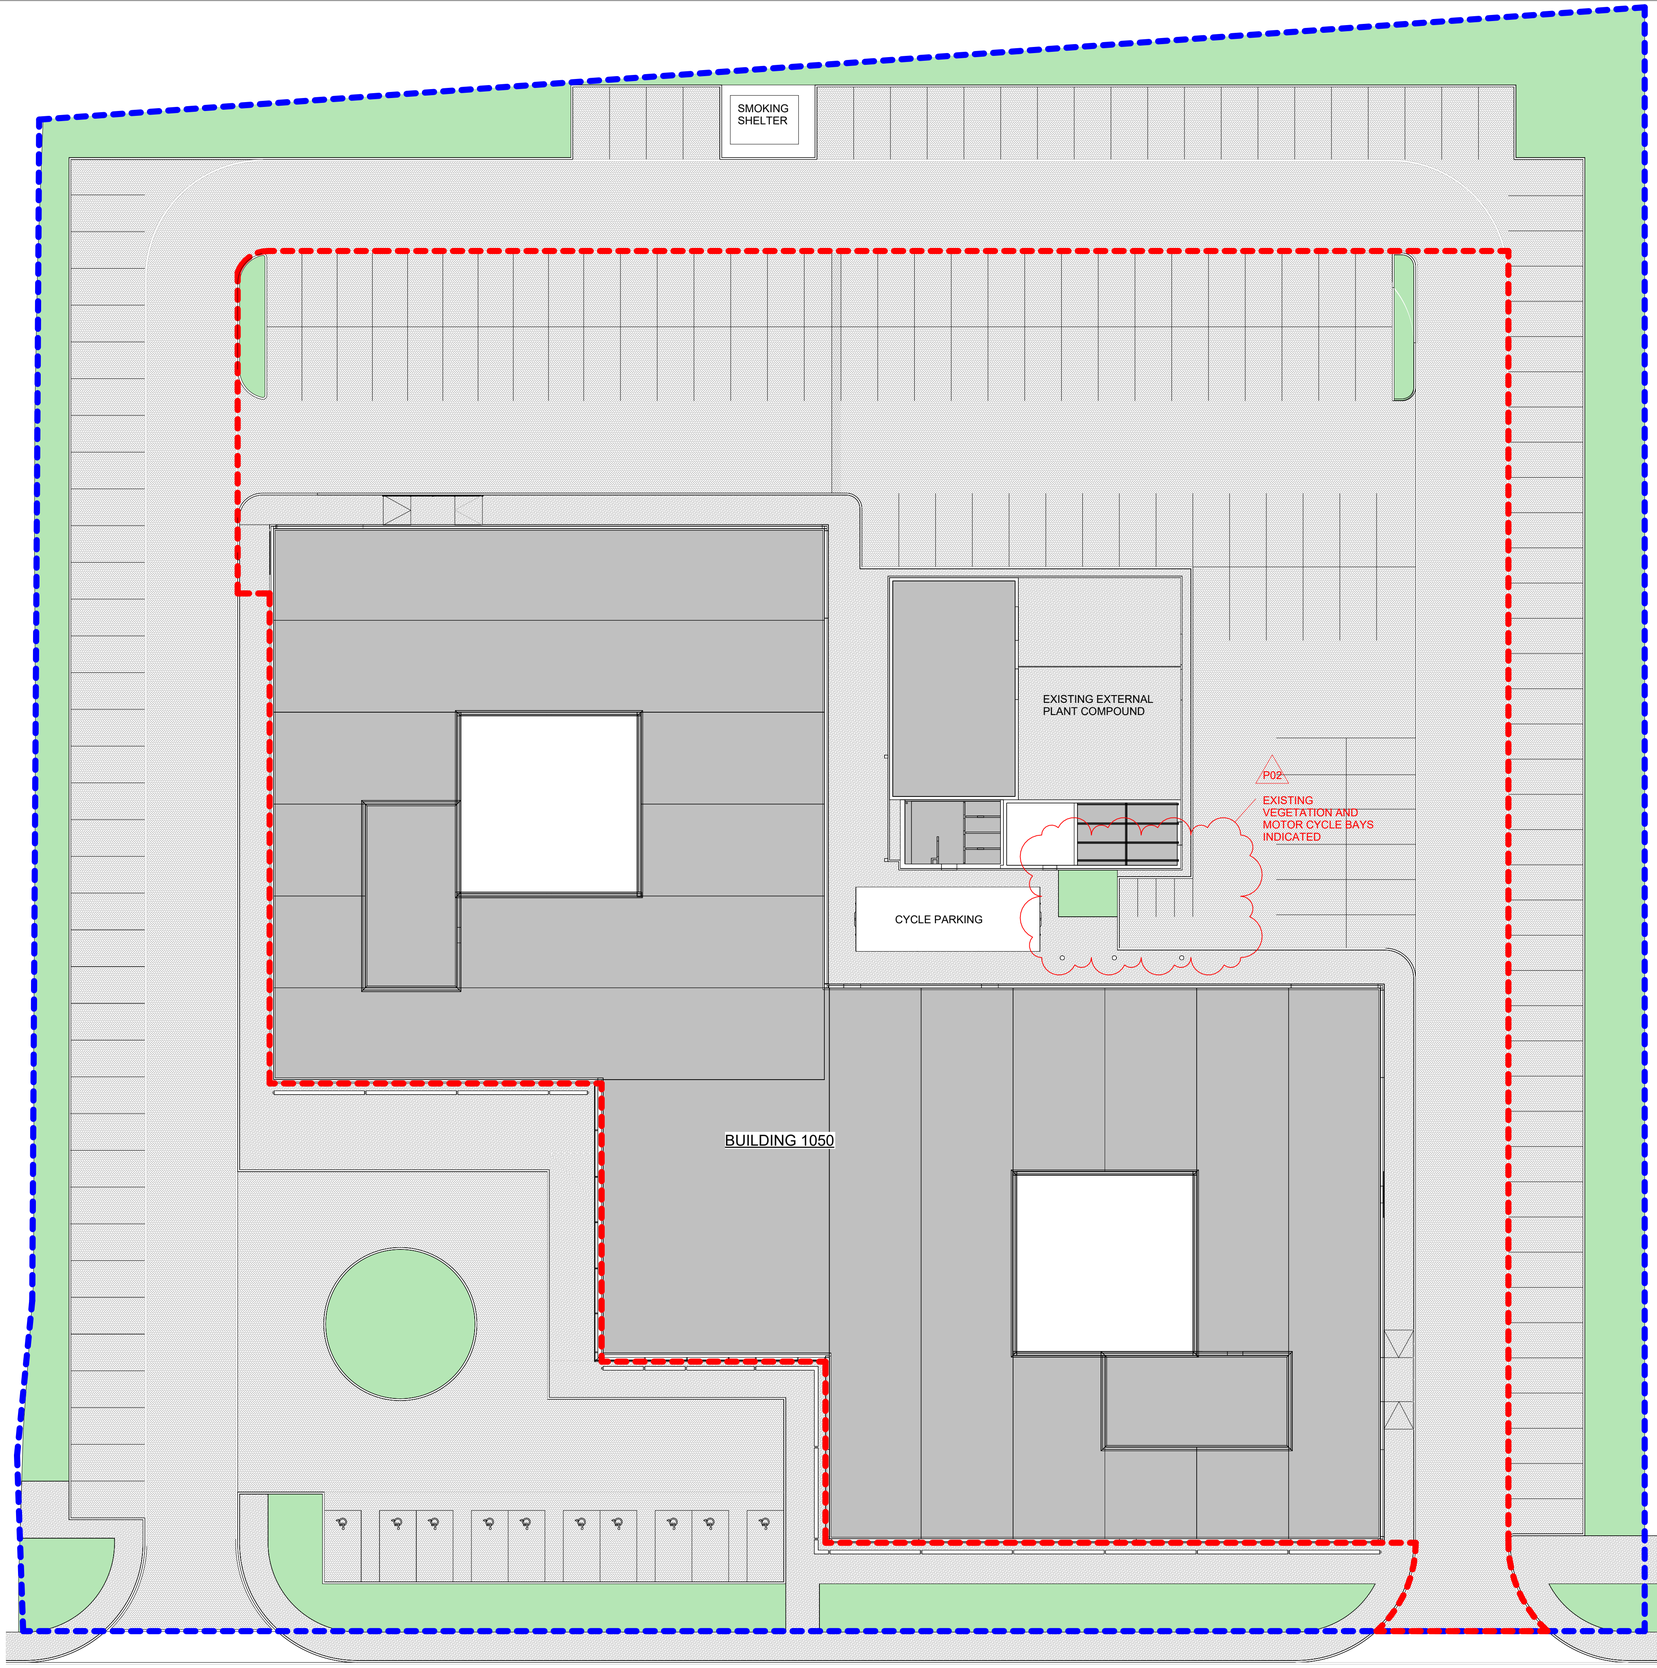

LEGEND

- APPLICATION SITE (6092 M²)
- CLIENT OWNED AREA
- BRICK PAVERS HERRINGBONE PATTERN
- VEGETATION

EXISTING PARKING SPACES:
STANDARD: 194
DISABLED: 10

CYCLE: UNKNOWN

P02
LEGEND REVISED

North

0m 2m 4m 6m 8m 10m

LINEAR SCALE 1:100

REVISION	DESCRIPTION	DATE	DRAWN BY	CHECKED BY
P02	REVISED AS CLOUDED	02.09.26	AL	CBW
P01	FIRST ISSUE	31.07.26	AL	CBW

THE AUSTIN COMPANY
DESIGN | CONSTRUCT | INNOVATE™
SUITE 22, BUILDING 6
HATTERS LANE
CROXLEY PARK
WATFORD
WD18 8YH
TEL: 02039 244500
www.austin.co.uk

ISSUING OFFICE
CROXLEY PARK, WATFORD

CLIENT
3M
CAIN ROAD, BRACKNELL, RG12 8HT

WORK ORDER NUMBER
2516

PROJECT NAME
BUILDING 1050

TITLE
EXISTING SITE PLAN

DRAWING NUMBER
2516-AU-02-XX-DR-A-0002

SCALE @ A1
As indicated

REV
P02