The copyright in this drawing is the property of the Austin Company of UK Limited and this drawing is issued on condition that it is not copied, reprinted or reproduced nor its contents disclosed either wholly or in part to any third party without either the consent in writing of or in accordance with the conditions of a contract with The Austin Company Of UK Limited.
**DO NOT SCALE FROM DRAWING**

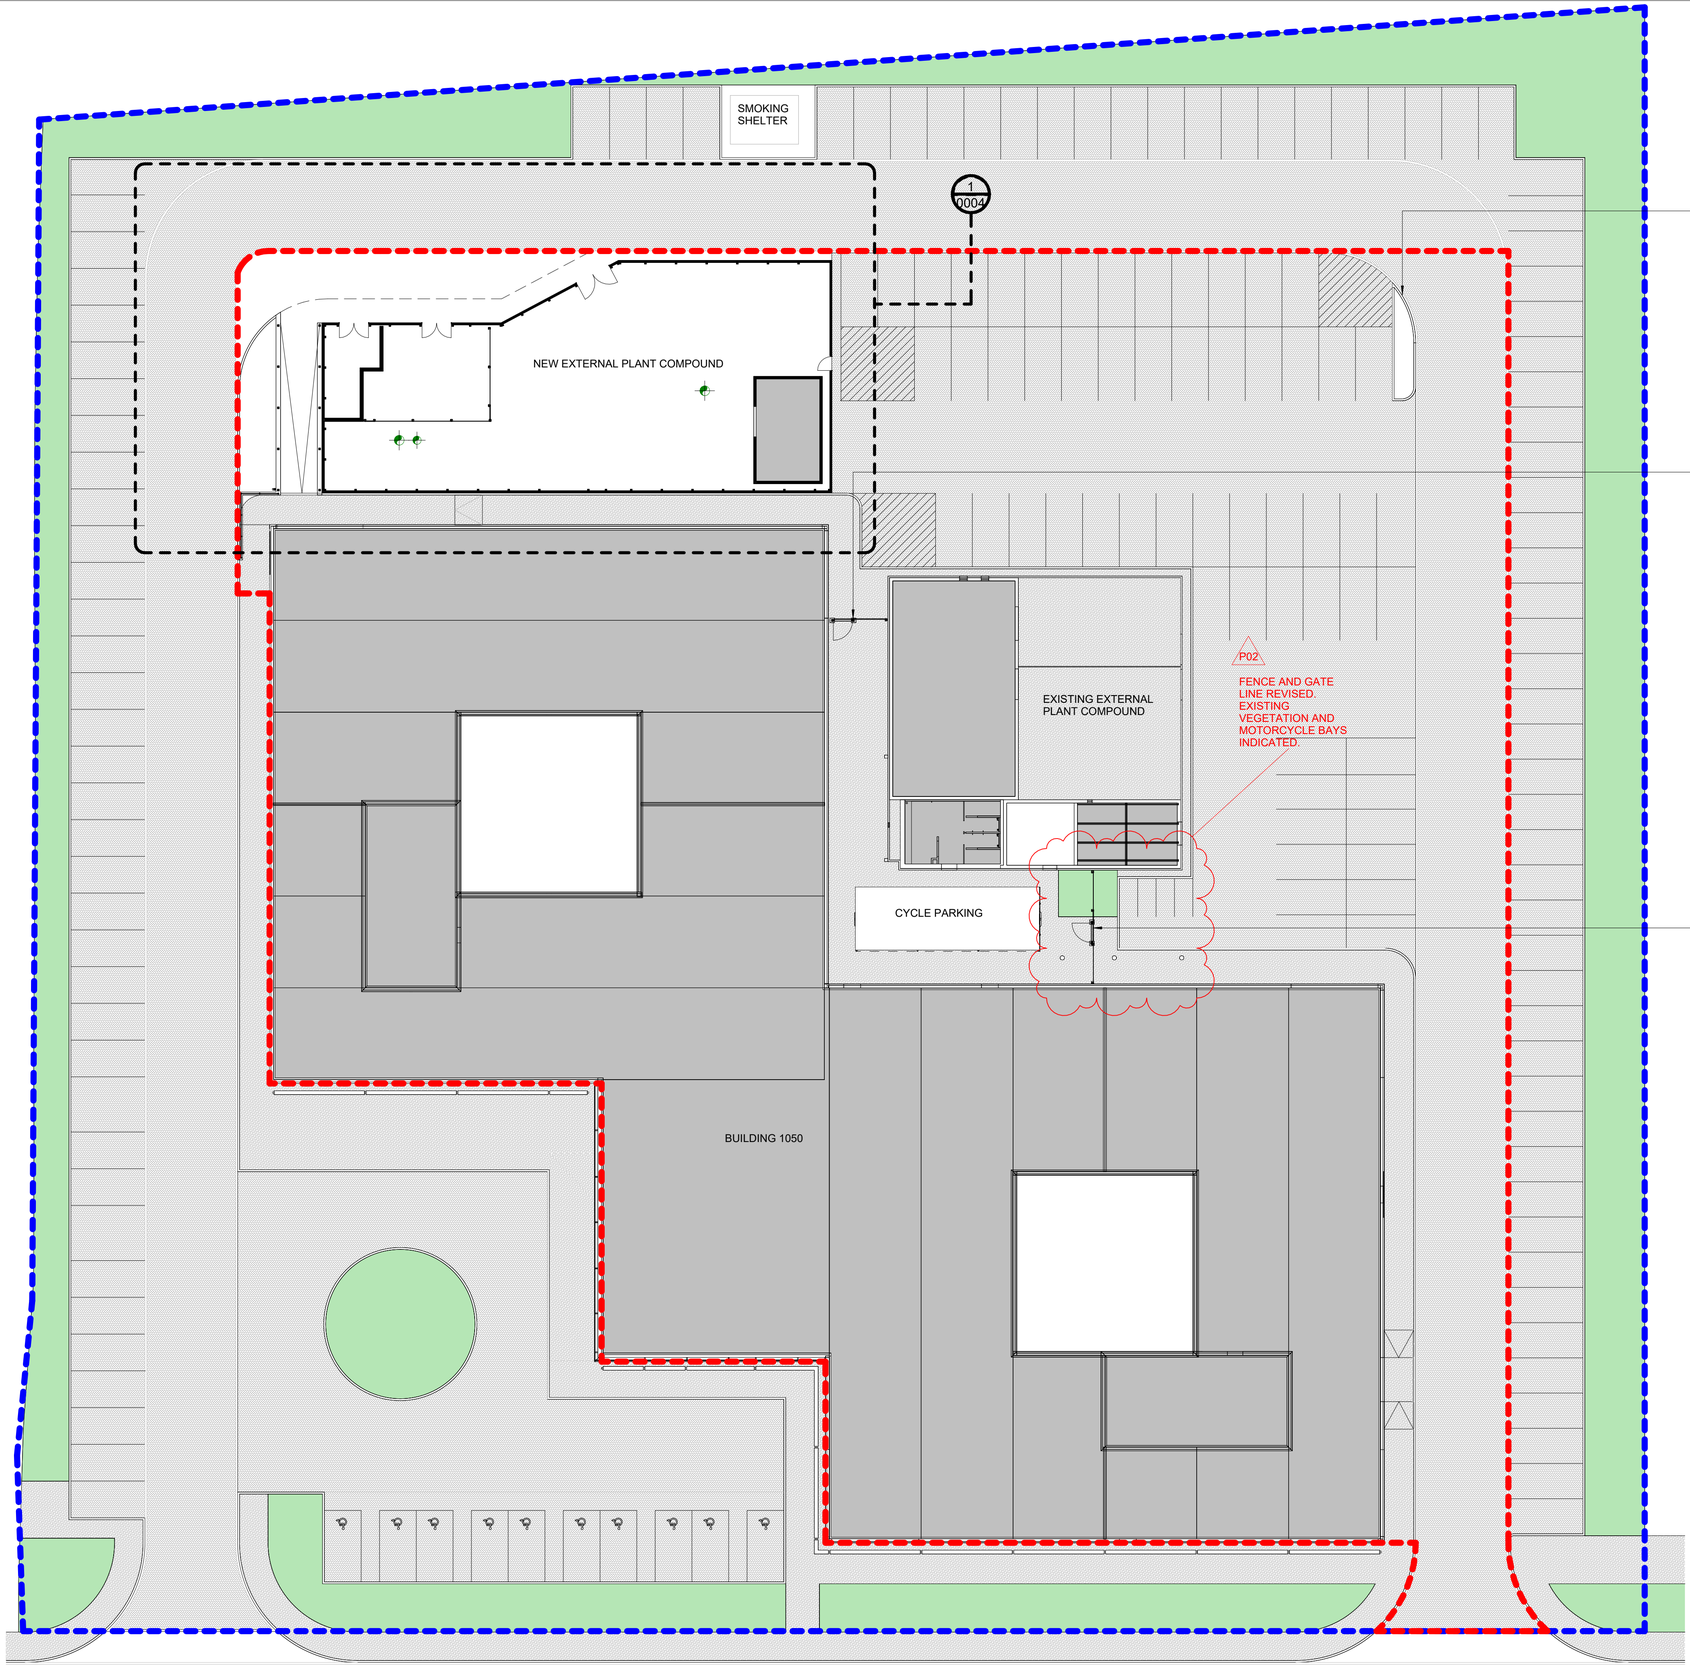


P02
SITE AREA UPDATED

MODIFIED EXISTING KERB LINE

P02
FENCE AND GATE DESCRIPTION REVISED

NEW868 MESH FENCE & GATE. 2.5M HIGH. PPC RAL 7016

P02
FENCE AND GATE LINE REVISED. EXISTING VEGETATION AND MOTORCYCLE BAYS INDICATED.

NEW 868 MESH FENCE & GATE. 2.5M HIGH. PPC RAL 7016

P02
FENCE AND GATE DESCRIPTION REVISED

LEGEND

- SITE AREA (6092 M²)
- CLIENT OWNED AREA
- BRICK PAVERS HERRINGBONE PATTERN
- VEGETATION
- WHITE LINING TO DESIGNATE "NO PARKING AREAS"

**PROPOSED PARKING SPACES:**
STANDARD: 156
DISABLED: 10

CYCLE: UNKNOWN - UNCHANGED FROM EXISTING

North

0m 4m 8m 12m 16m 20m

LINEAR SCALE 1:200

| REVISION | DESCRIPTION | DATE | DRAWN BY | CHECKED BY |
|---|---|---|---|---|
| P02 | REVISED AS CLOUDED | 02.09.26 | AL | CBW |
| P01 | FIRST ISSUE | 31.07.26 | AL | CBW |

THE AUSTIN COMPANY
DESIGN | CONSTRUCT | INNOVATE™
SUITE 22, BUILDING 6
HATTERS LANE
CROXLEY PARK
WATFORD
WD18 8YH
TEL: 02039 244500
www.austin.co.uk

ISSUING OFFICE
CROXLEY PARK, WATFORD

CLIENT
3M
CAIN ROAD, BRACKNELL, RG12 8HT

WORK ORDER NUMBER
2516

PROJECT NAME
BUILDING 1050

TITLE
BLOCK PLAN

DRAWING NUMBER
2516-AU-02-XX-DR-A-0003

SCALE @ A1
As indicated

REV
P02