The copyright in this drawing is the property of the Austin Company of UK Limited and this drawing is issued on condition that it is not copied, reprinted or reproduced nor its contents disclosed either wholly or in part to any third party without either the consent in writing of or in accordance with the conditions of a contract with The Austin Company Of UK Limited.
DO NOT SCALE FROM DRAWING

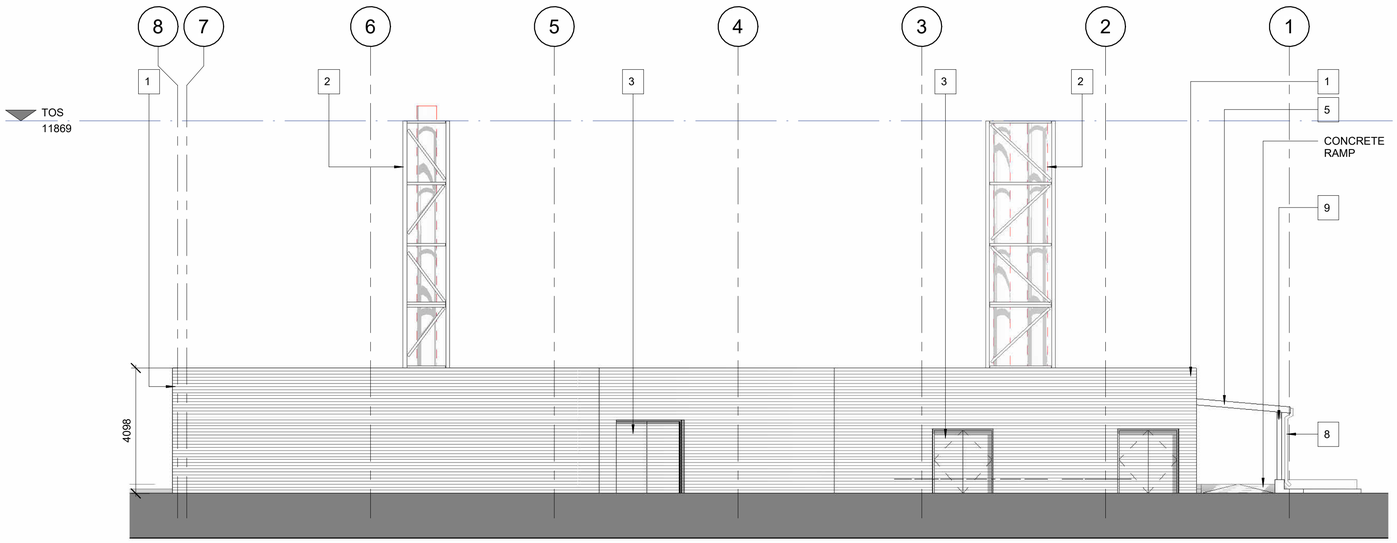

1 COMPOUND NORTH ELEVATION-PLANNING
1 : 100

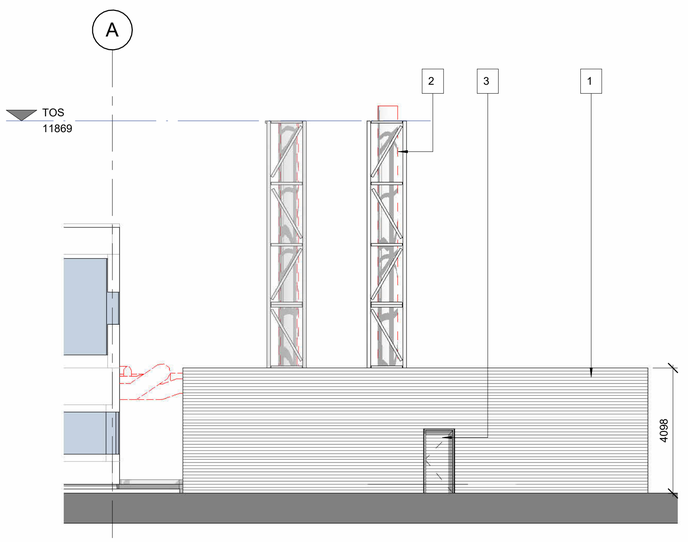

2 COMPOUND EAST ELEVATION-PLANNING
1 : 100

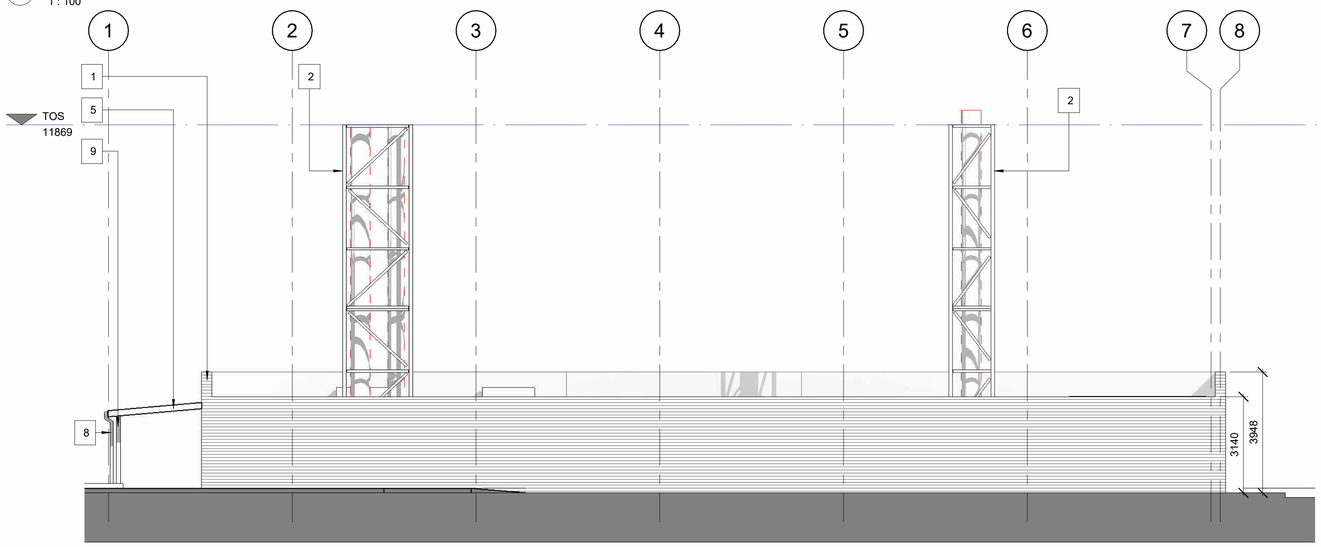

3 COMPOUND SOUTH ELEVATION-PLANNING
1 : 100

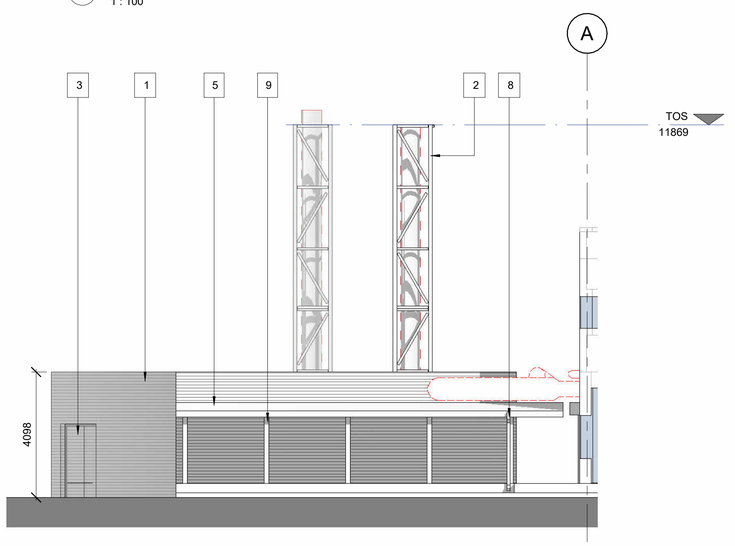

4 COMPOUND WEST ELEVATION-PLANNING
1 : 100

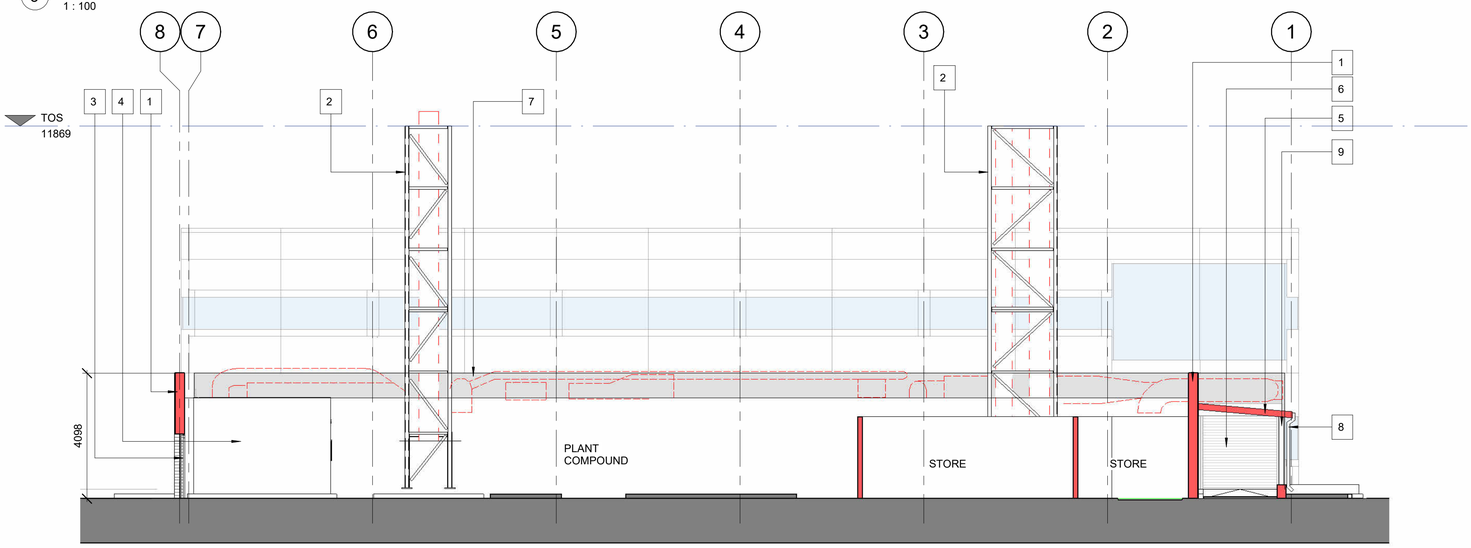

5 SECTION THROUGH PLANT COMPOUND
1 : 100

LEGEND

- EXISTING WALLS / LINING
- NEW ELEMENTS
- EXISTING BELOW GROUND SURFACE WATER DRAINAGE
- NEW BELOW GROUND SURFACE WATER DRAINAGE CONNECTION TO EXISTING GULLY FROM NEW RWP
- MECHANICAL DUCTWORK AT HIGH LEVEL
- G EXISTING GULLY
- MH EXISTING MANHOLE
- MECHANICAL EQUIPMENT
- EXISTING BRICK PAVERS
- NEW CONCRETE SLAB / RAMP
- NEW CONCRETE PLINTH
- NEW MACADAM

1 TIMBER FENCE

2 STEEL SUPPORTING STRUCTURE FOR MECHANICAL DUCTWORK

3 EXTERNAL TIMBER GATE

4 GRP ENCLOSURE

5 PROFILED METAL CANOPY COLOUR: TBC

6 EXTERNAL ROLLER SHUTTER DOOR; COLOUR: TBC

7 EXISTING CLADDING PANEL REPLACED WITH NEW SFS FRAME WITH RENDERED INSULATION WALL; COLOUR: TBC

8 RAIN WATER PIPE (RWP)

9 STRUCTURAL COLUMN FOR CANOPY

0m 2m 4m 6m 8m 10m

LINEAR SCALE 1:100

REVISION	DESCRIPTION	DATE	DRAWN BY	CHECKED BY
P01	FIRST ISSUE	31.07.26	AL	CBW

THE AUSTIN COMPANY
DESIGN | CONSTRUCT | INNOVATE℠
SUITE 22, BUILDING 6
HATTERS LANE
CROXLEY PARK
WATFORD
WD18 8YH
TEL: 02039 244500
www.austin.co.uk

ISSUING OFFICE
CROXLEY PARK, WATFORD

CLIENT
3M
CAIN ROAD, BRACKNELL, RG12 8HT

WORK ORDER NUMBER
2516

PROJECT NAME
BUILDING 1050

TITLE
PROPOSED PLANT COMPOUND ELEVATIONS

DRAWING NUMBER
2516-AU-02-XX-DR-A-0005

SCALE @ A1
1 : 100

REV
P01