The copyright in this drawing is the property of the Austin Company of UK Limited and this drawing is issued on condition that it is not copied, reprinted or reproduced nor its contents disclosed either wholly or in part to any third party without either the consent in writing of or in accordance with the conditions of a contract with the Austin Company Of UK Limited.
DO NOT SCALE FROM DRAWING

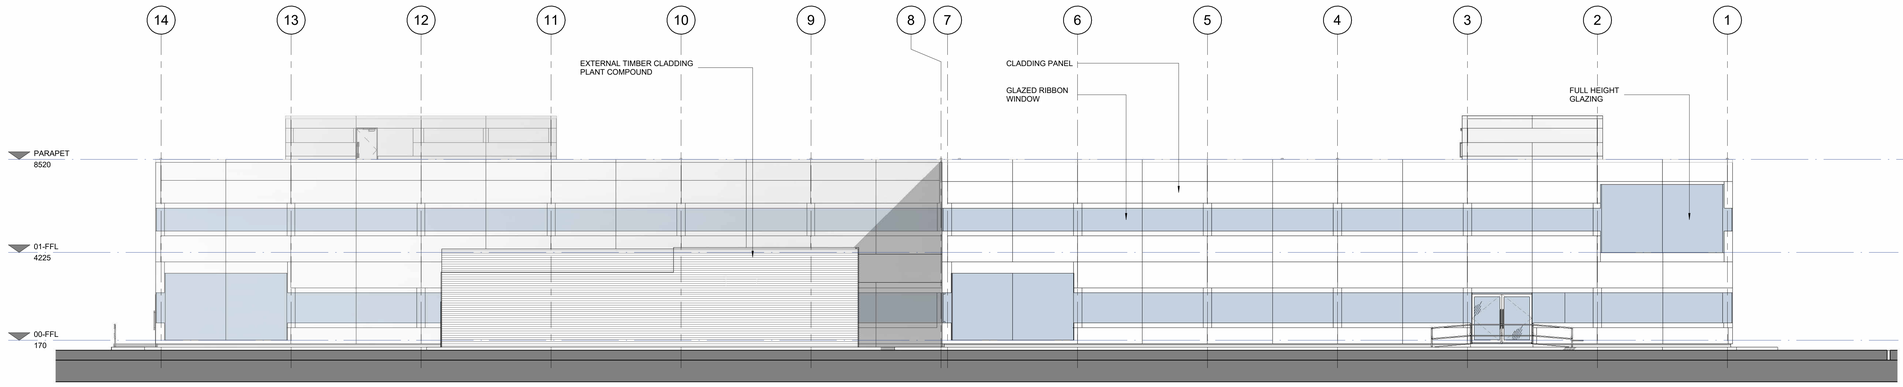

1 EXISTING NORTH ELEVATION
1 : 100

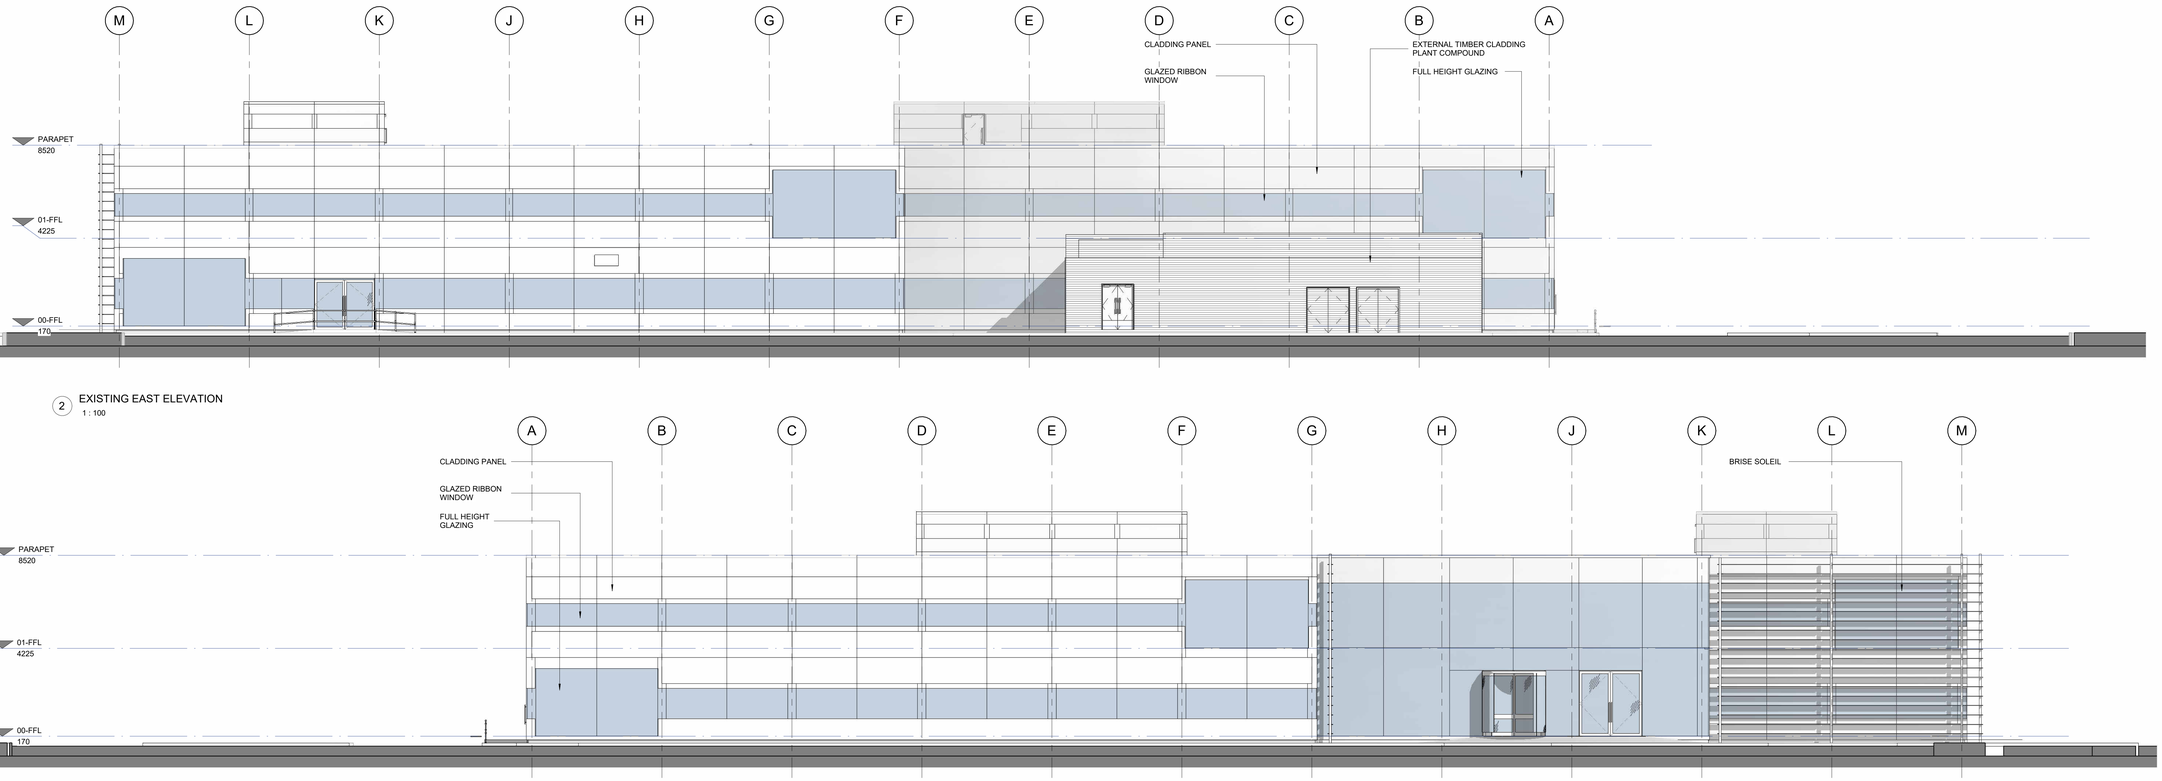

2 EXISTING EAST ELEVATION
1 : 100

3 EXISTING WEST ELEVATION.
1 : 100

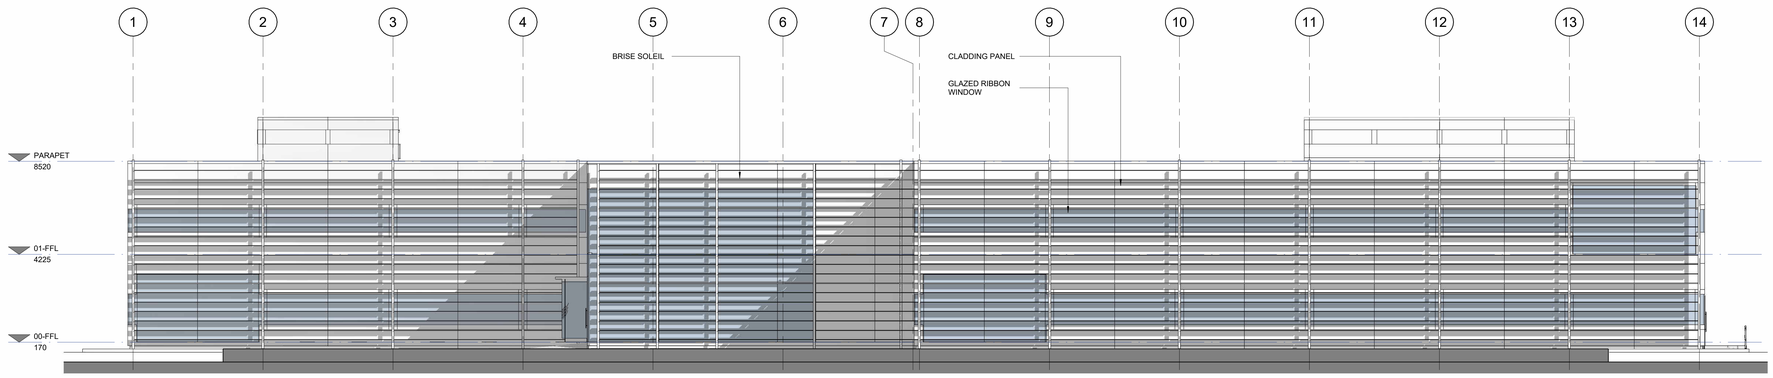

4 EXISTING SOUTH ELEVATION.
1 : 100

0m 2m 4m 6m 8m 10m

LINEAR SCALE 1:100

REVISION	DESCRIPTION	DATE	DRAWN BY	CHECKED BY
P01	FIRST ISSUE	31.07.26	AL	CBW

THE AUSTIN COMPANY
DESIGN | CONSTRUCT | INNOVATE™
SUITE 22, BUILDING 6
HATTERS LANE
CROXLEY PARK
WATFORD
WD18 8YH
TEL: 01923 477777
www.austin.co.uk

ISSUING OFFICE
CROXLEY PARK, WATFORD

CLIENT
3M
CAIN ROAD, BRACKNELL, RG12 8HT

WORK ORDER NUMBER
2516

PROJECT NAME
BUILDING 1050

TITLE
EXISTING ELEVATIONS

DRAWING NUMBER
2516-AU-02-XX-DR-A-0006

SCALE @ A0	REV
1 : 100	P01