The copyright in this drawing is the property of the Austin Company of UK Limited and this drawing is issued on condition that it is not copied, reprinted or reproduced nor its contents disclosed either wholly or in part to any third party without either the consent in writing of or in accordance with the conditions of a contract with the Austin Company Of UK Limited.
DO NOT SCALE FROM DRAWING

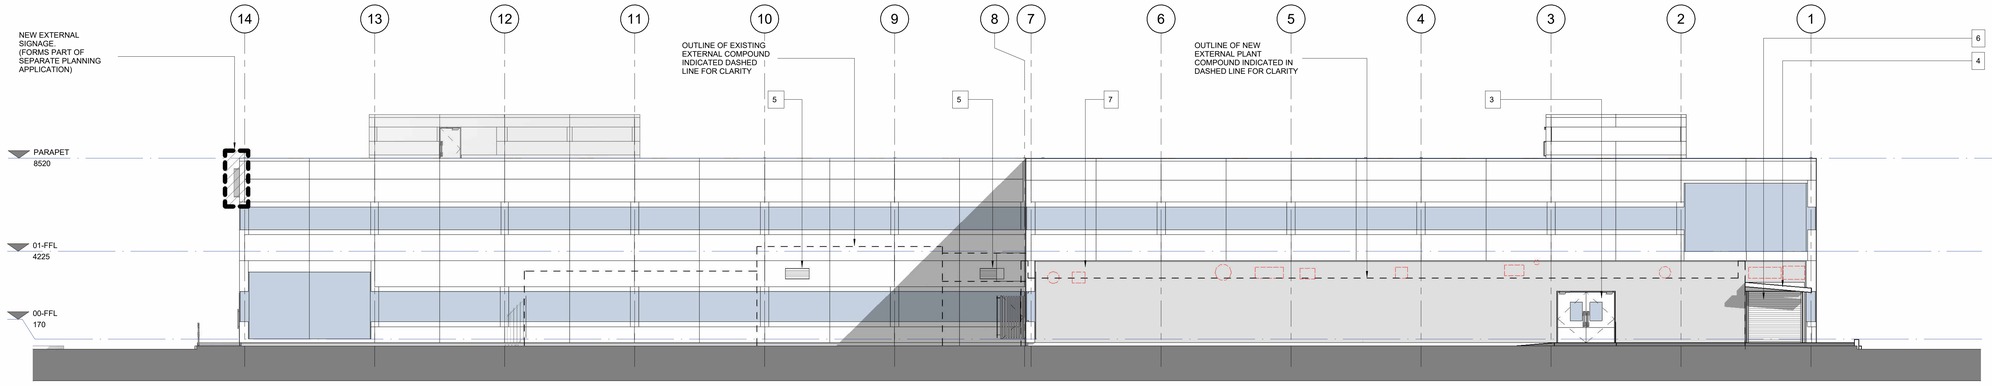

1 PROPOSED NORTH ELEVATION
1 : 100

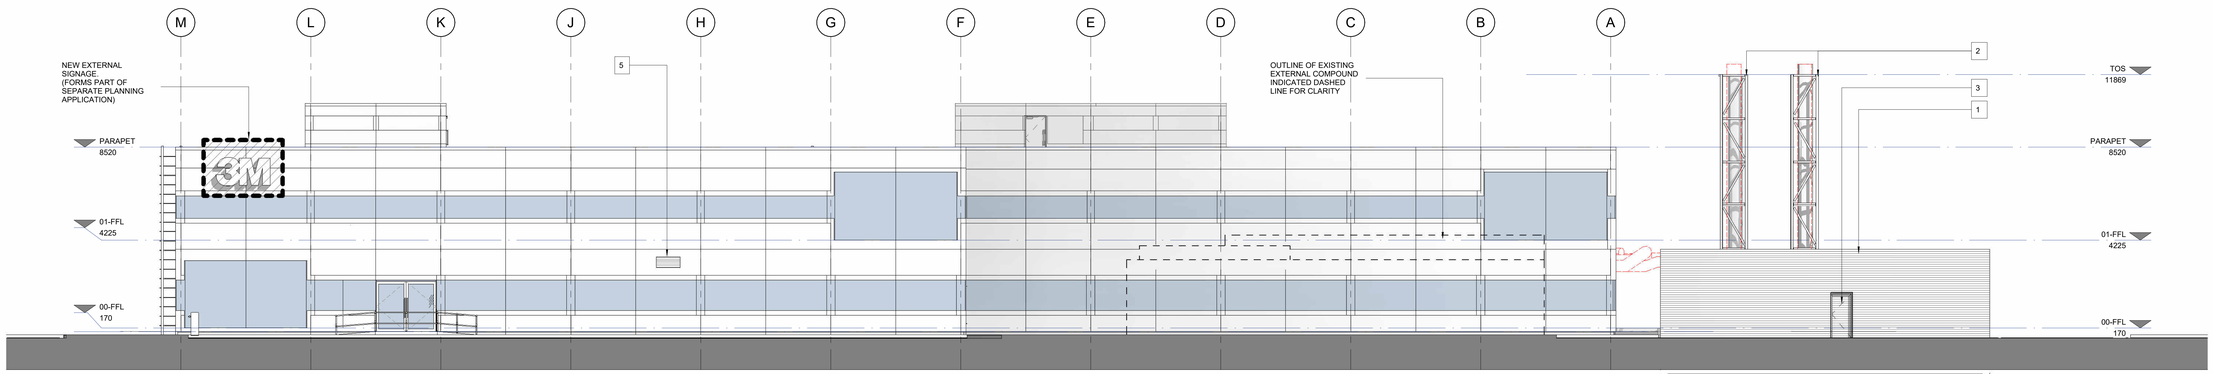

2 PROPOSED EAST ELEVATION
1 : 100

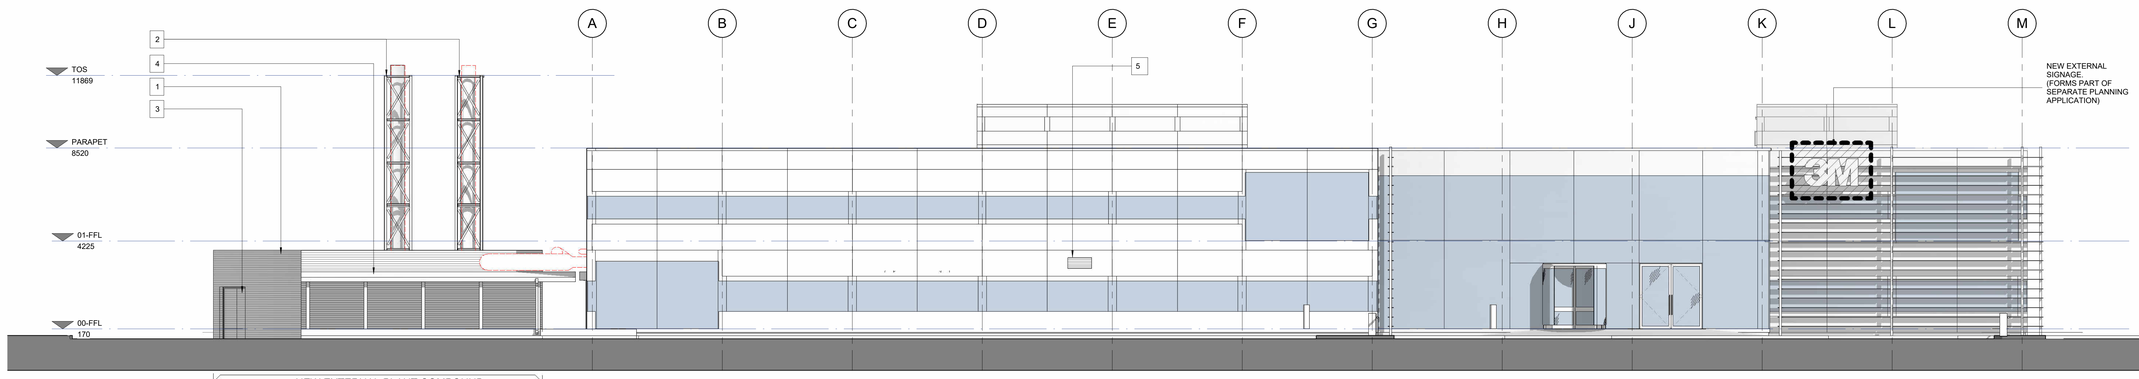

3 PROPOSED WEST ELEVATION.
1 : 100

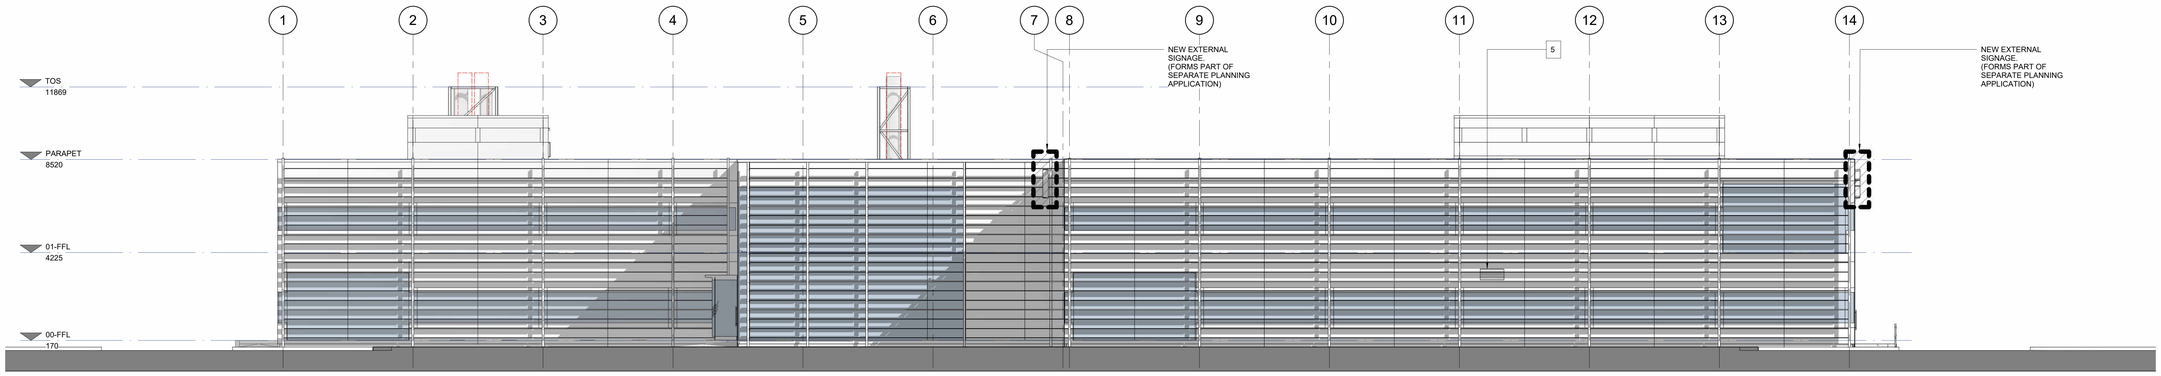

4 PROPOSED SOUTH ELEVATION.
1 : 100

0m 2m 4m 6m 8m 10m
LINEAR SCALE 1:100

LEGEND

MECHANICAL DUCTWORK / FLUE

1 TIMBER FENCE

2 STEEL SUPPORTING STRUCTURE FOR MECHANICAL DUCTWORK

3 EXTERNAL TIMBER GATE; COLOUR: TBC

4 PROFILED METAL CANOPY. COLOUR: TBC

5 EXISTING CLADDING PANEL REPLACED WITH NEW LOUVRE

6 EXTERNAL ROLLER SHUTTER DOOR; COLOUR: TBC

7 EXISTING CLADDING PANEL REPLACED WITH NEW SFS FRAME WITH RENDERED INSULATION WALL; COLOUR: TBC

REVISION	DESCRIPTION	DATE	DRAWN BY	CHECKED BY
P01	FIRST ISSUE	31.07.26	AL	CBW

THE AUSTIN COMPANY
DESIGN | CONSTRUCT | INNOVATE™
SUITE 22, BUILDING 6
HATTERS LANE
CROXLEY PARK
WATFORD
WD18 8YH
TEL: 02039 246000
www.austin.co.uk

ISSUING OFFICE
CROXLEY PARK, WATFORD

CLIENT
3M
CAIN ROAD, BRACKNELL, RG12 8HT

WORK ORDER NUMBER
2516

PROJECT NAME
BUILDING 1050

TITLE
PROPOSED ELEVATIONS

DRAWING NUMBER
2516-AU-02-XX-DR-A-0007

SCALE @ A0	REV
1 : 100	P01