


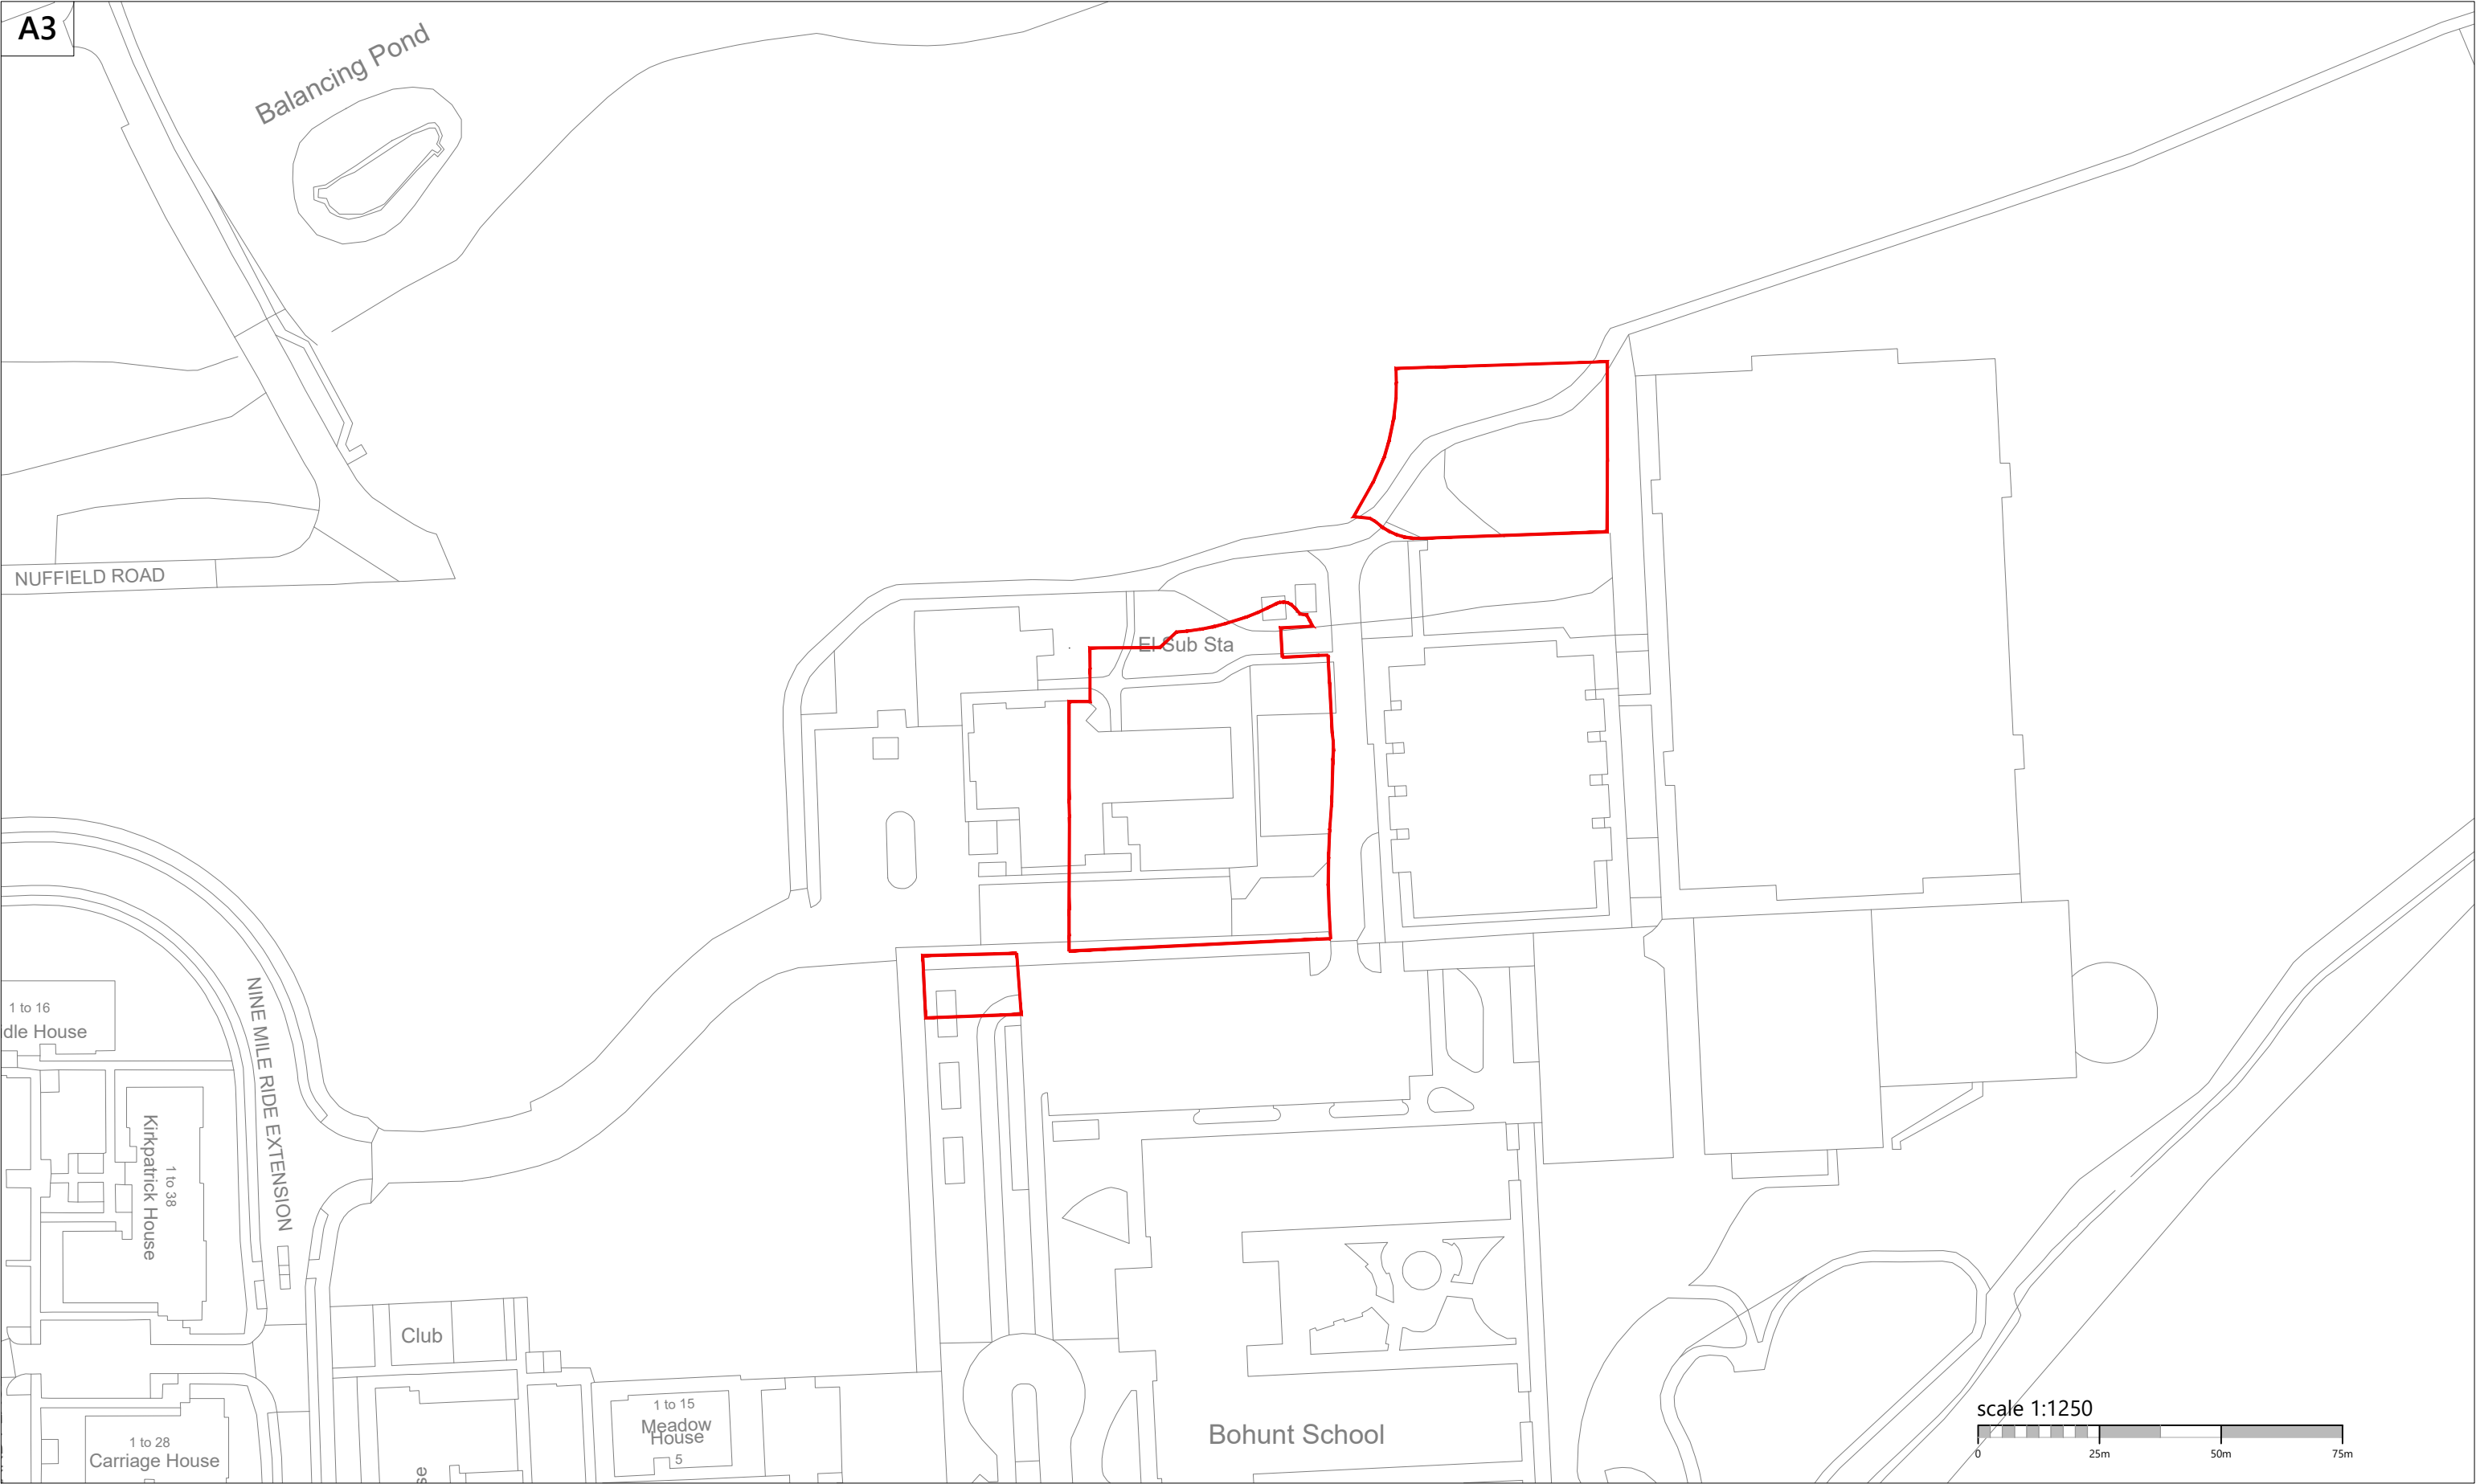

Romsey
Portishead
London

T:01794 367703
T:01275 407000
T:01794 367703

www.thrivearchitects.co.uk

This drawing is the copyright of Thrive Architects Ltd ©. All rights reserved. Ordnance Survey Data © Crown Copyright. All rights reserved. Licence No. 100007359. Permission is granted to scale from this drawing for the purposes of **Local Authority Planning Applications only**. For all other purposes DO NOT scale from this drawing. Contractors, sub-contractors and suppliers are to check all relevant dimensions and levels of the site and building before commencing any shop drawings or building work. Any discrepancies should be recorded to the Architect. Where applicable this drawing is to be read in conjunction with the Consultants' drawings / Clients' Construction Specification.

Rev	Description	Date	Au	Ch
A	Issue For Planning	05.08.26	EBE	TW

Project	Arborfield Green District Centre		
Drawing	Site Location Plan		
Client	Crest nicholson Operations Ltd		
Job no.	CRES260217-SW	Date	05.08.26
Dwg no.	SLP.01	Rev.	A
Author	EBE	Checker	TW
Status	PLANNING	Scale	1:1250 at A3
Client ref.		Office	Portishead

thrive.

architects