



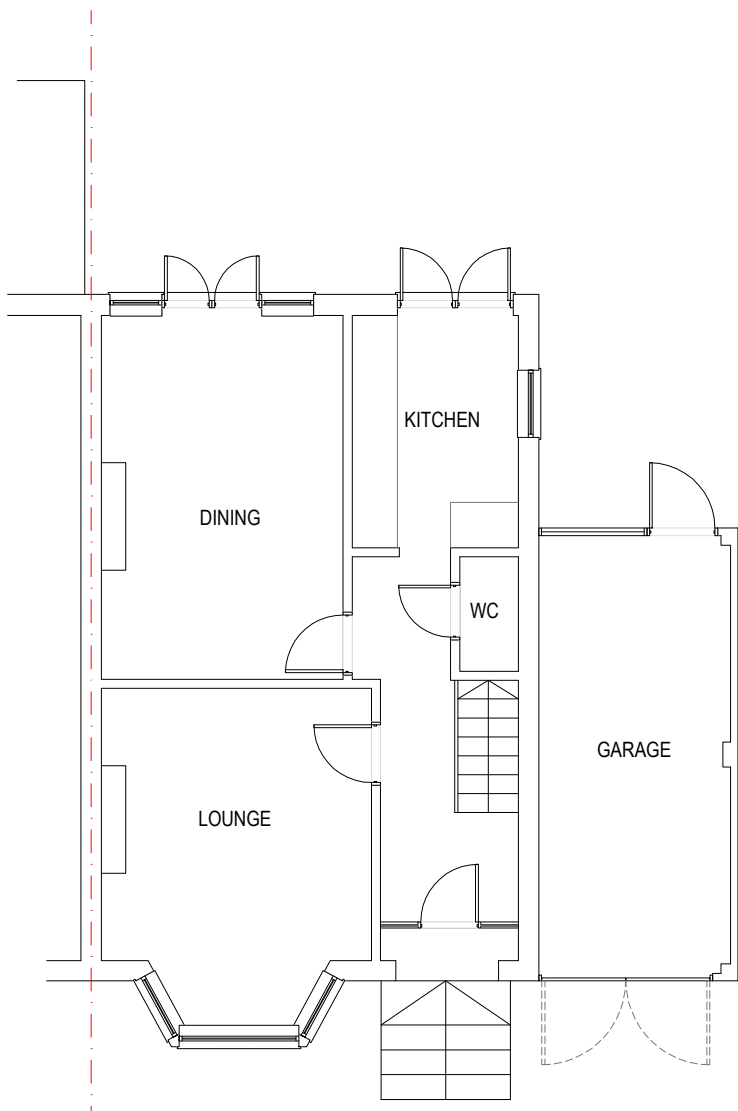

EXISTING GROUND FLOOR PLAN

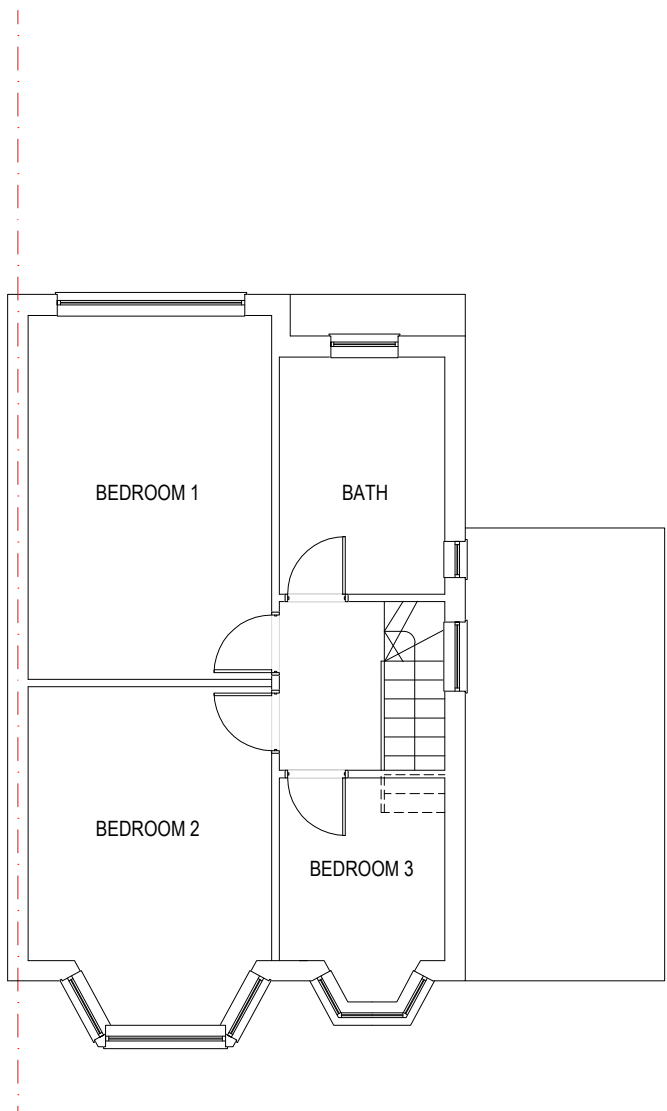

EXISTING FIRST FLOOR PLAN




EXISTING REAR ELEVATION




EXISTING FRONT ELEVATION




EXISTING SIDE ELEVATION

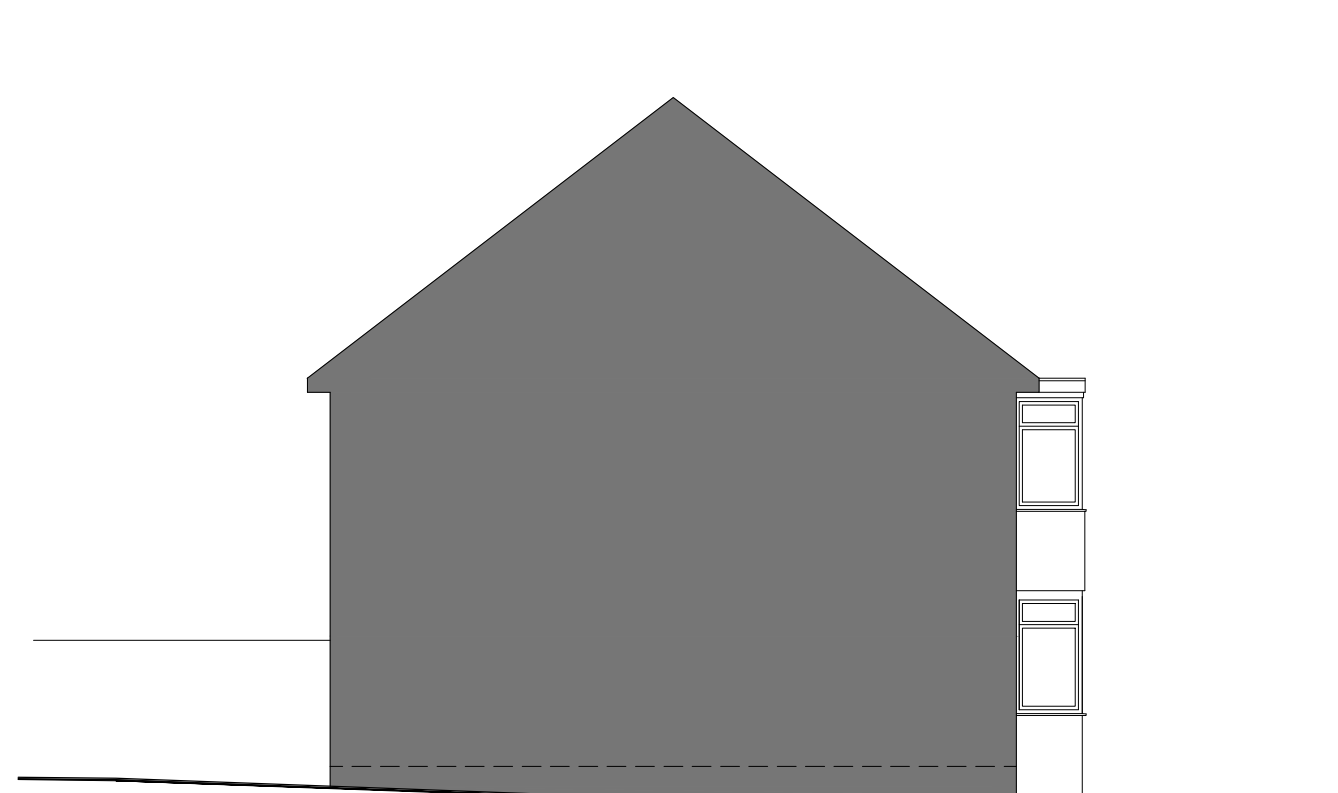

EXISTING PARTY WALL ELEVATION

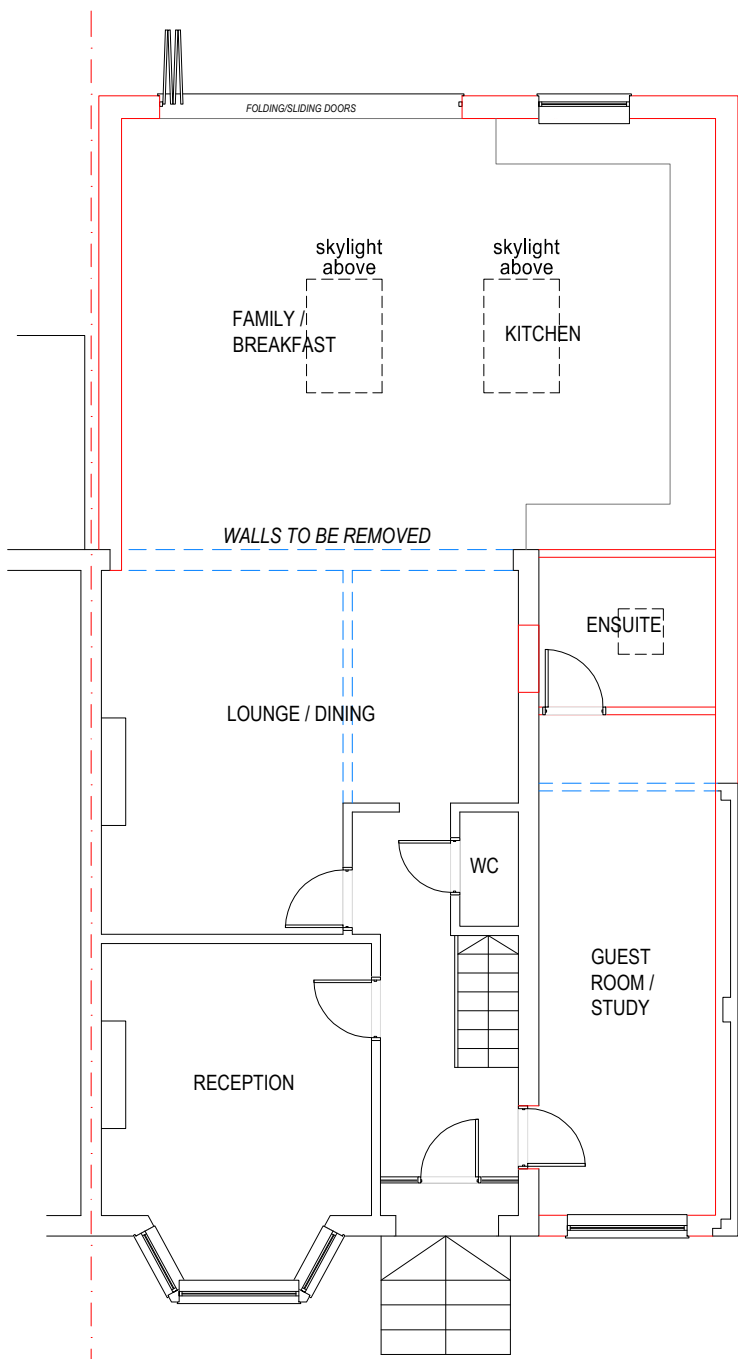

PROPOSED GROUND FLOOR PLAN

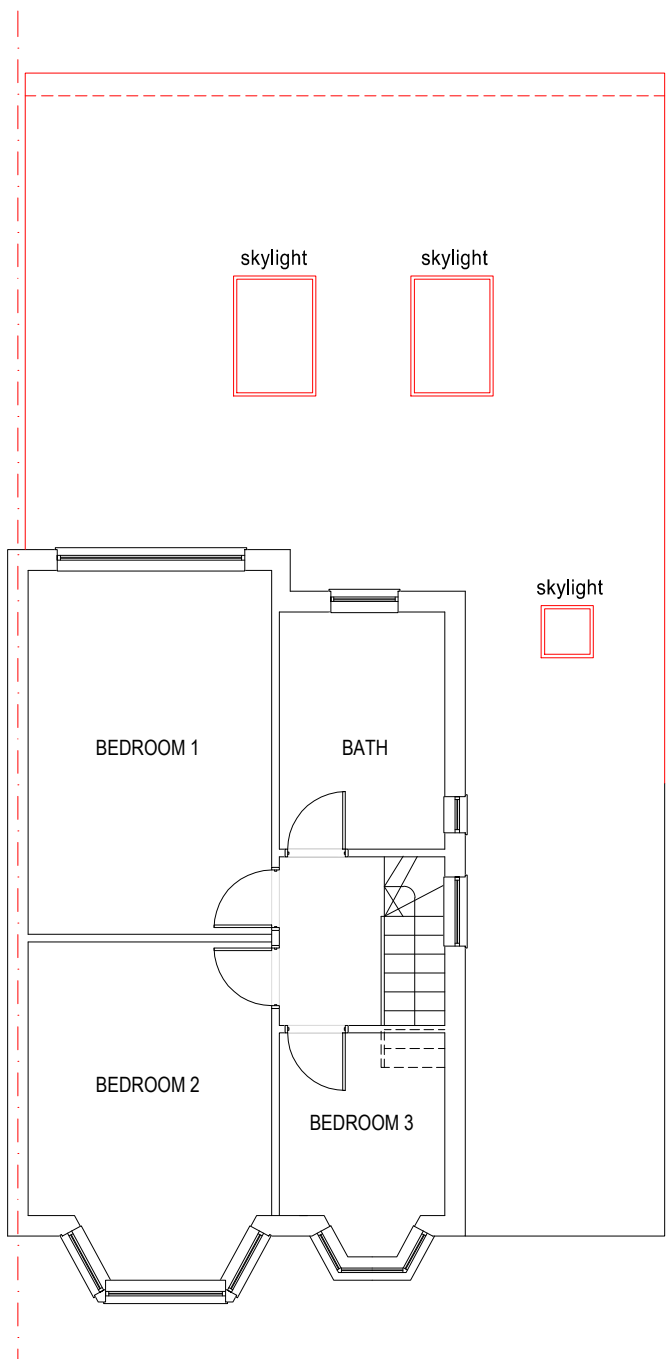


PROPOSED FIRST FLOOR PLAN




PROPOSED REAR ELEVATION



PROPOSED FRONT ELEVATION

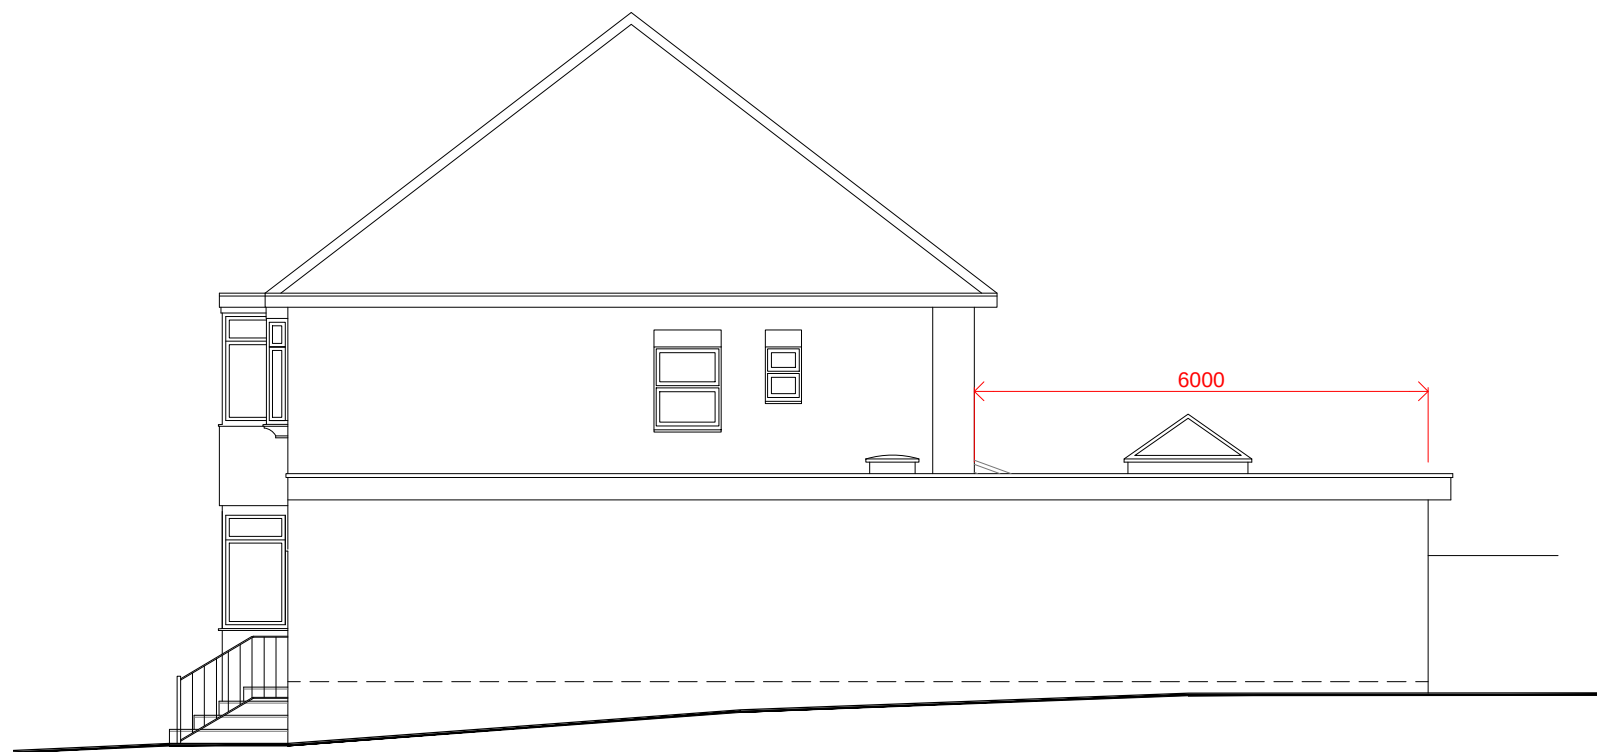

PROPOSED SIDE ELEVATION

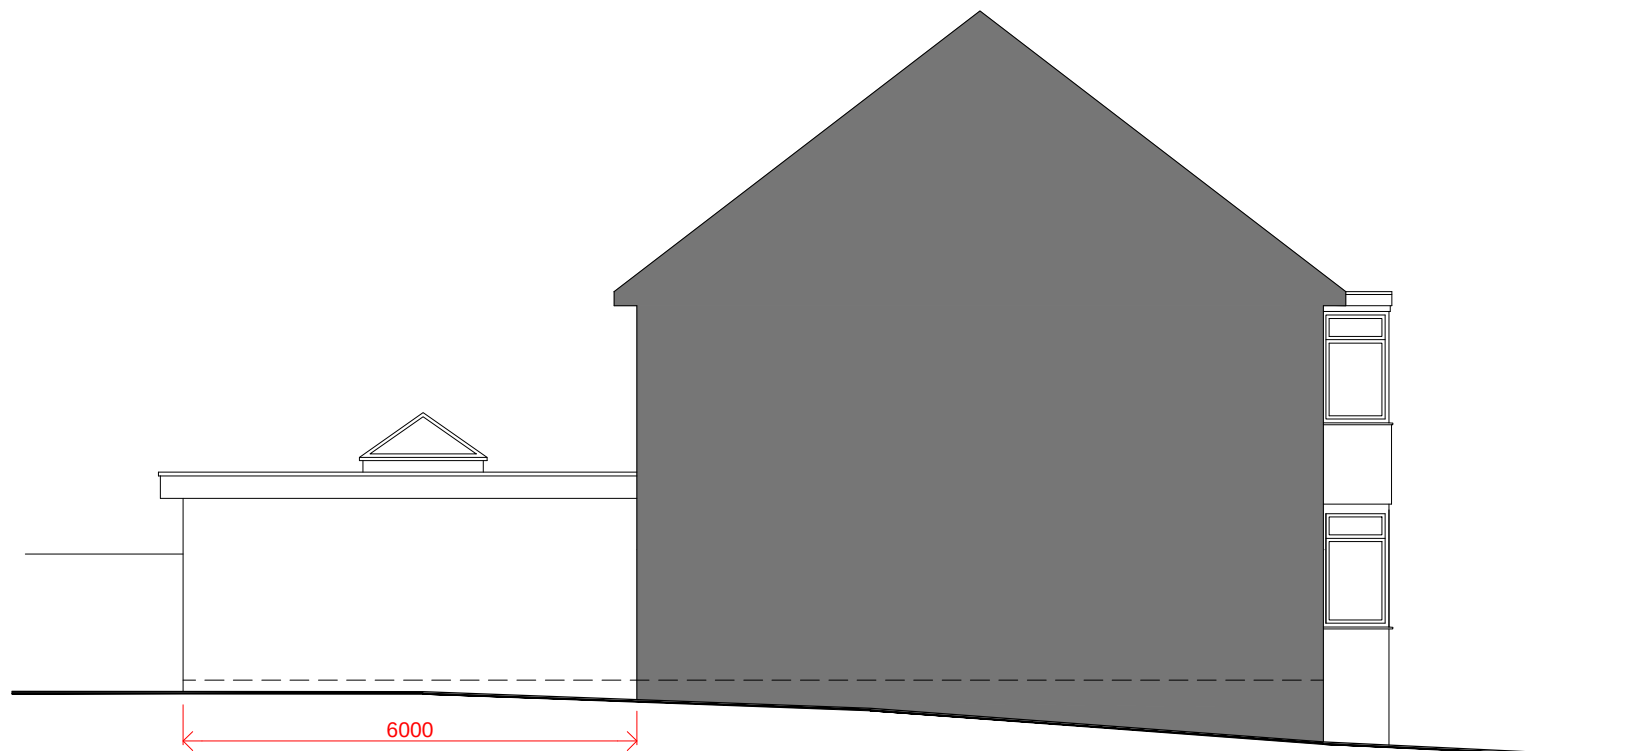

PROPOSED PARTY WALL ELEVATION



LOCATION PLAN 1:1250@A1



SITE PLAN 1:500@A1

REV	DATE	AMENDMENT