


Existing Block Plan

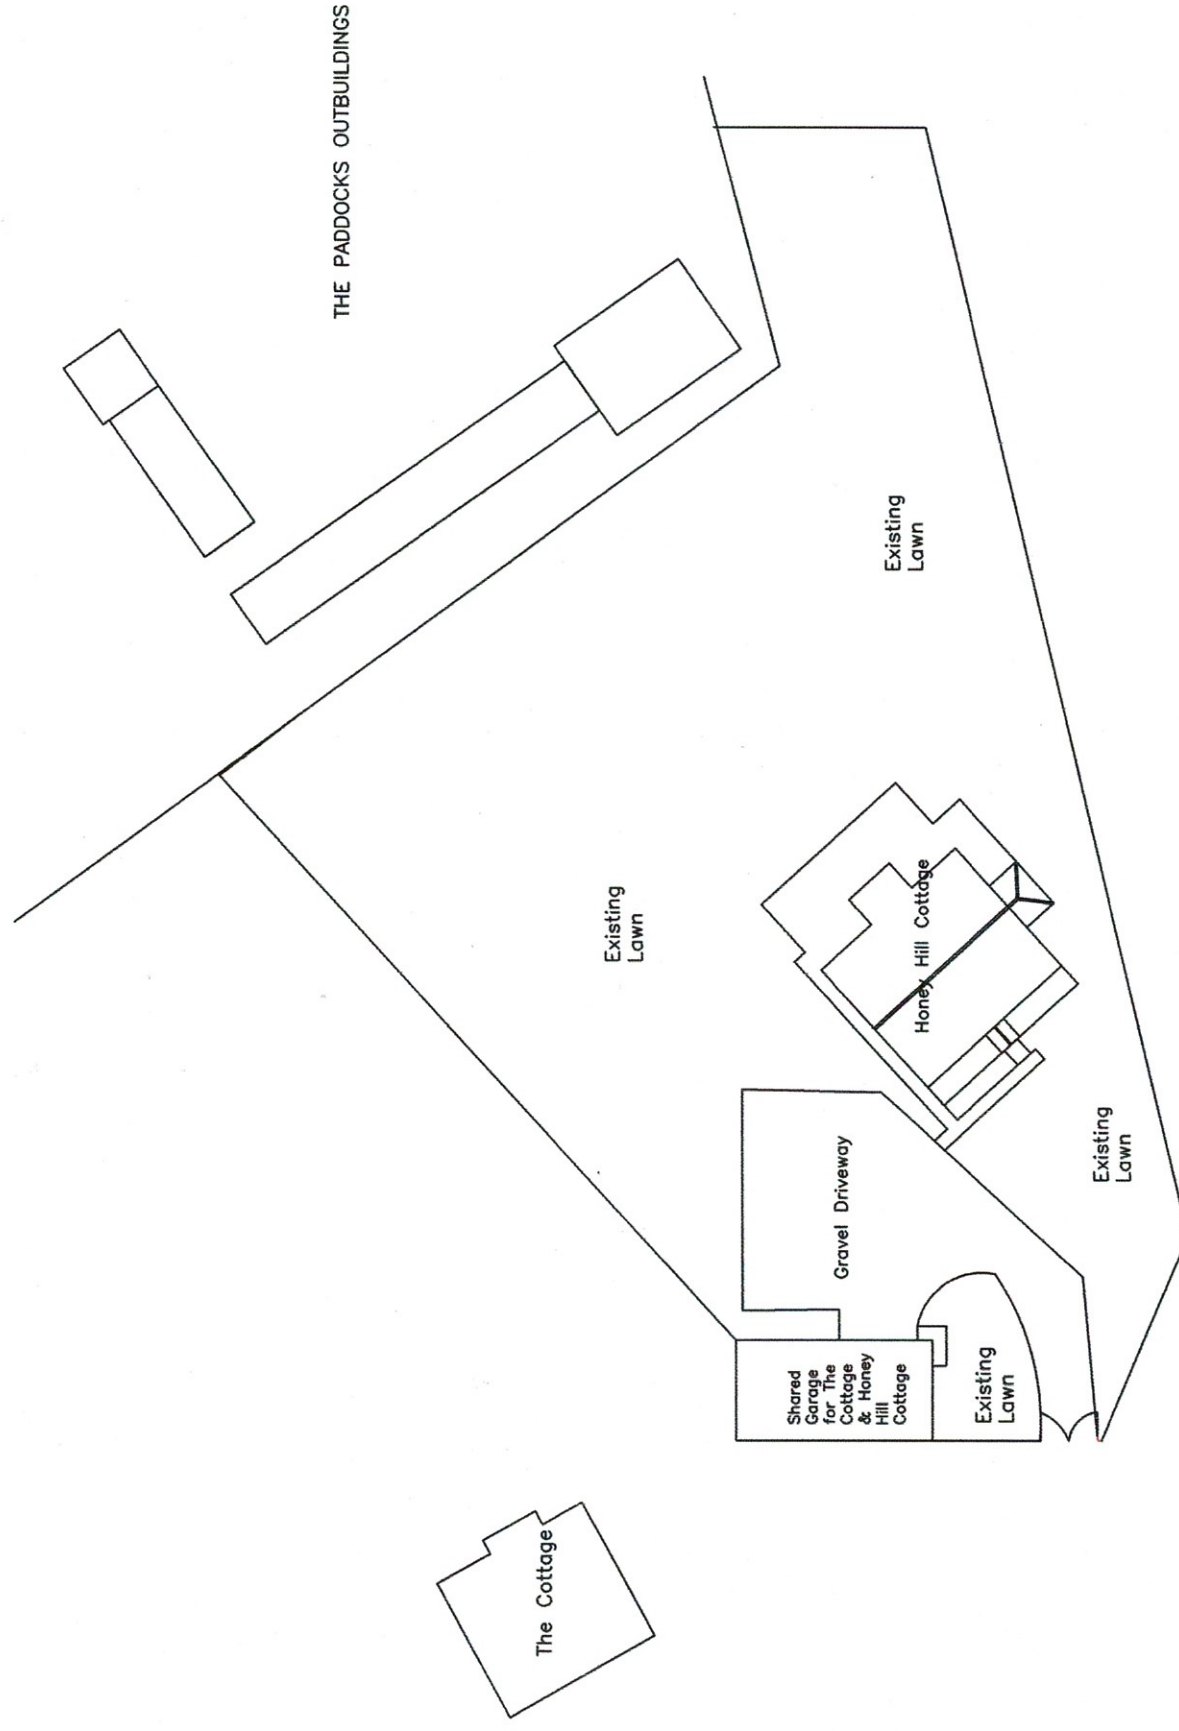

PROPOSED NEW ANNEX

HONEY HILL COTTAGE,
HONEY HILL,
WOKINGHAM,
RG40 3BE

EXISTING BLOCK PLAN

SCALE @ A3 1:500