


Proposed Block Plan

Scale 1:500 @ A3

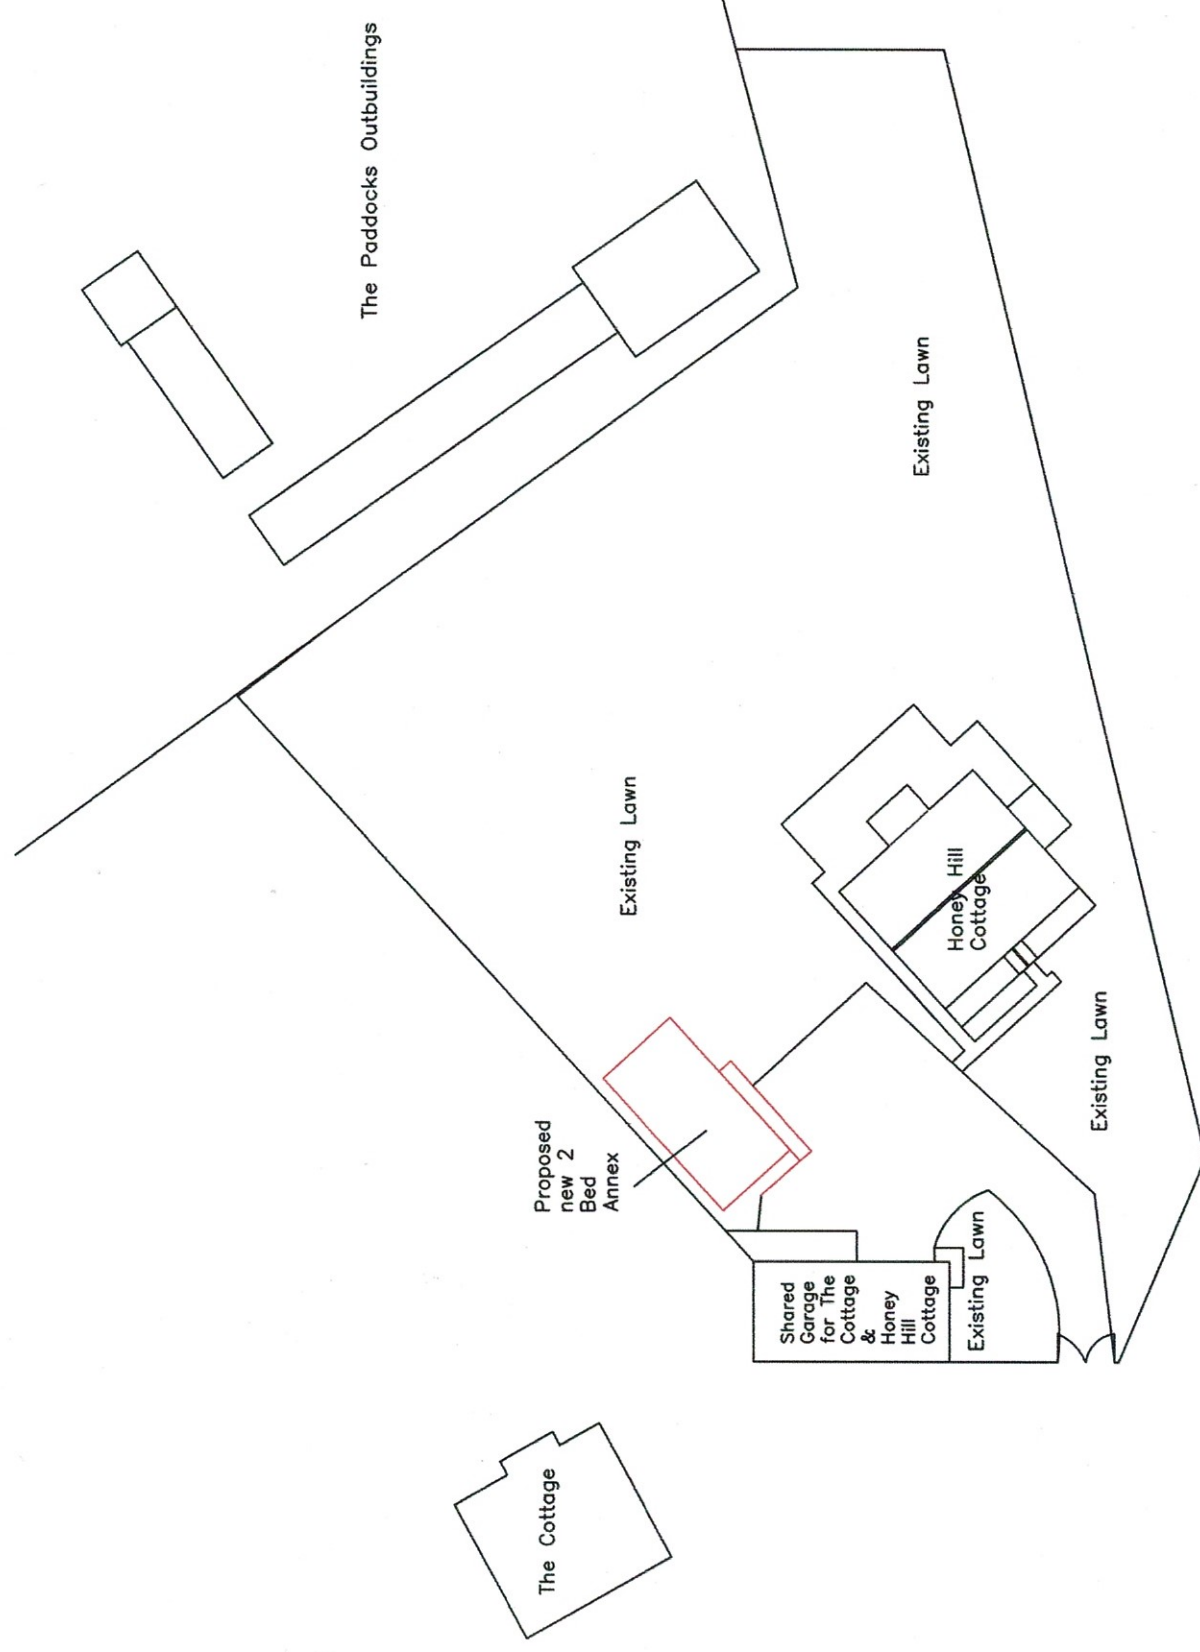

PROPOSED NEW ANNEX
HONEY HILL COTTAGE,
HONEY HILL,
WOKINGHAM,
RG40 3BE

PROPOSED BLOCK PLAN

SCALE @ A3 1:500