




No.	Revision	Date
-	-	-

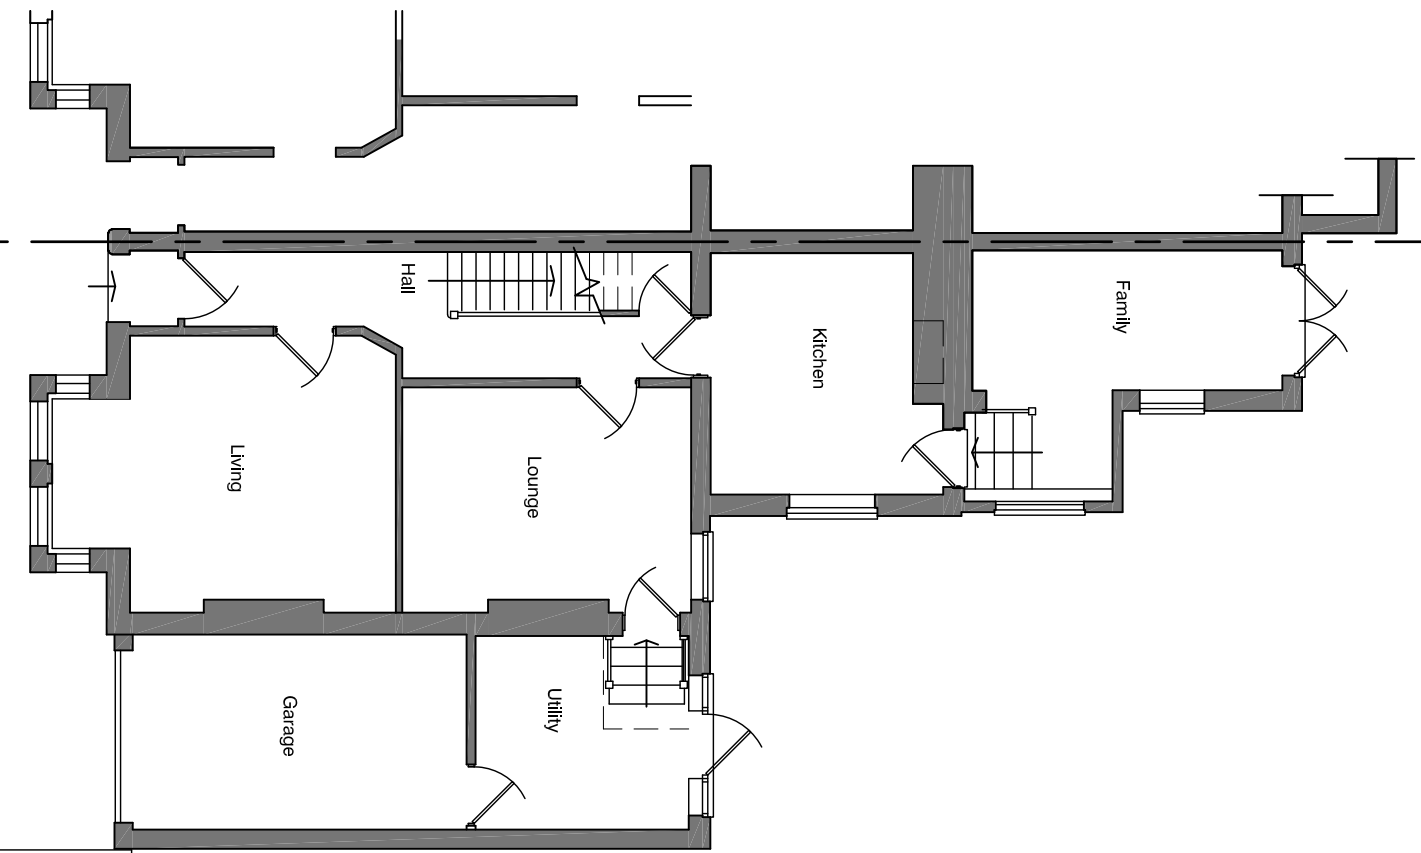


Ground floor
EXISTING

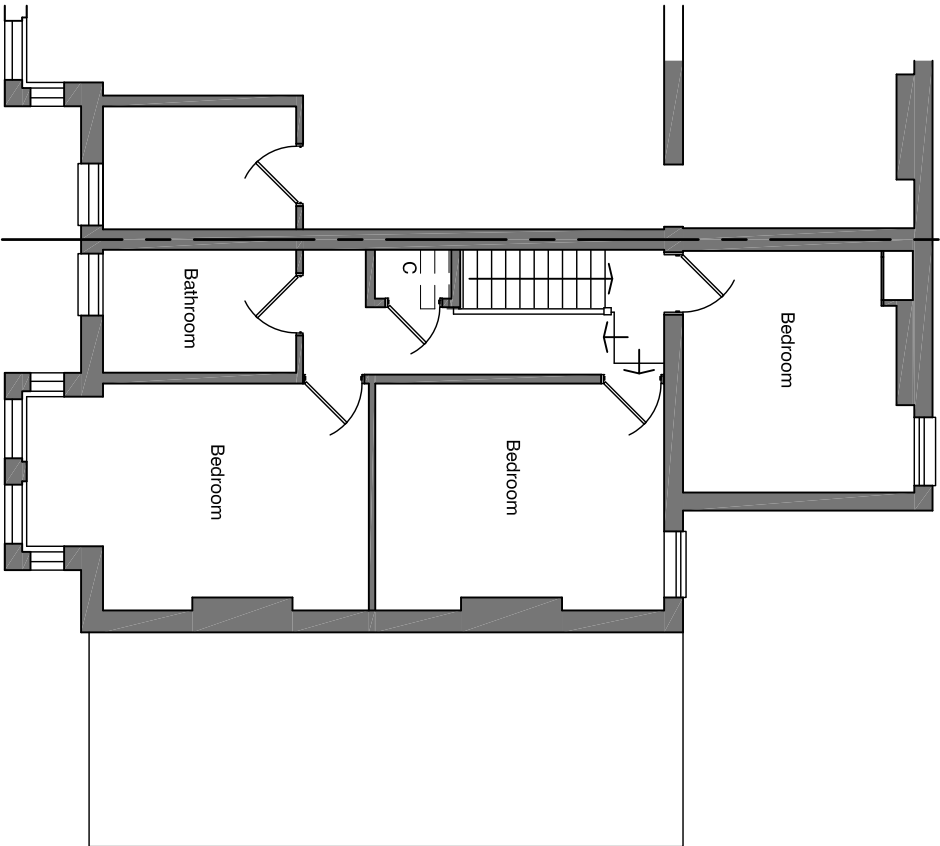


First floor
EXISTING

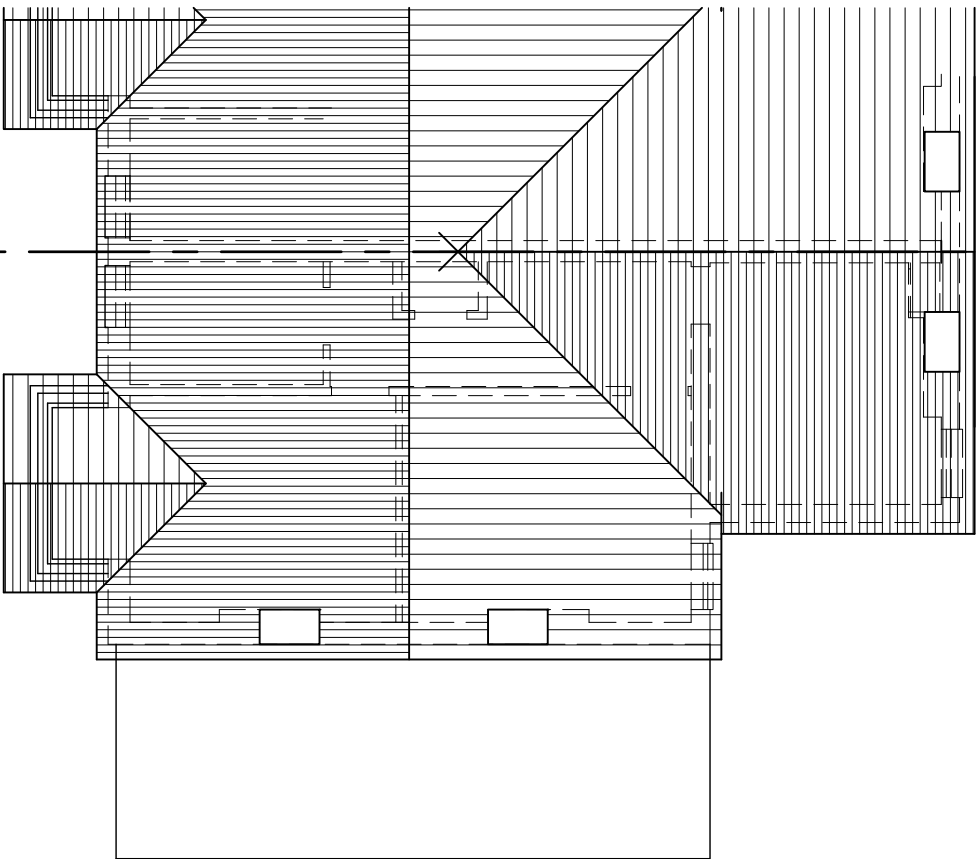

Roof plan
EXISTING

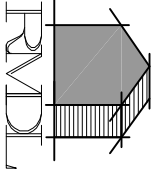

RAMMURTI DESIGN LTD
ARCHITECTURAL & PLANNING SERVICES
268 TILFHURST ROAD, READING RG30 2NE
TEL/FAX: 01189510628 MOB: 07799883574

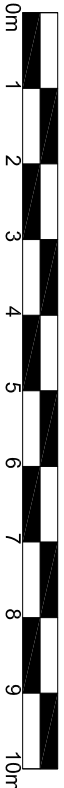

Proposed internal alterations and loft conversion with
addition of rear dormer and roof windows
at "Arlington", Spencers Wood READING. RG7 1AE
for Mr Miah

EXISTING GROUND, FIRST & ROOF PLANS
Scale: 1/100
Date: June 2024
Arlington:003 Rev -