



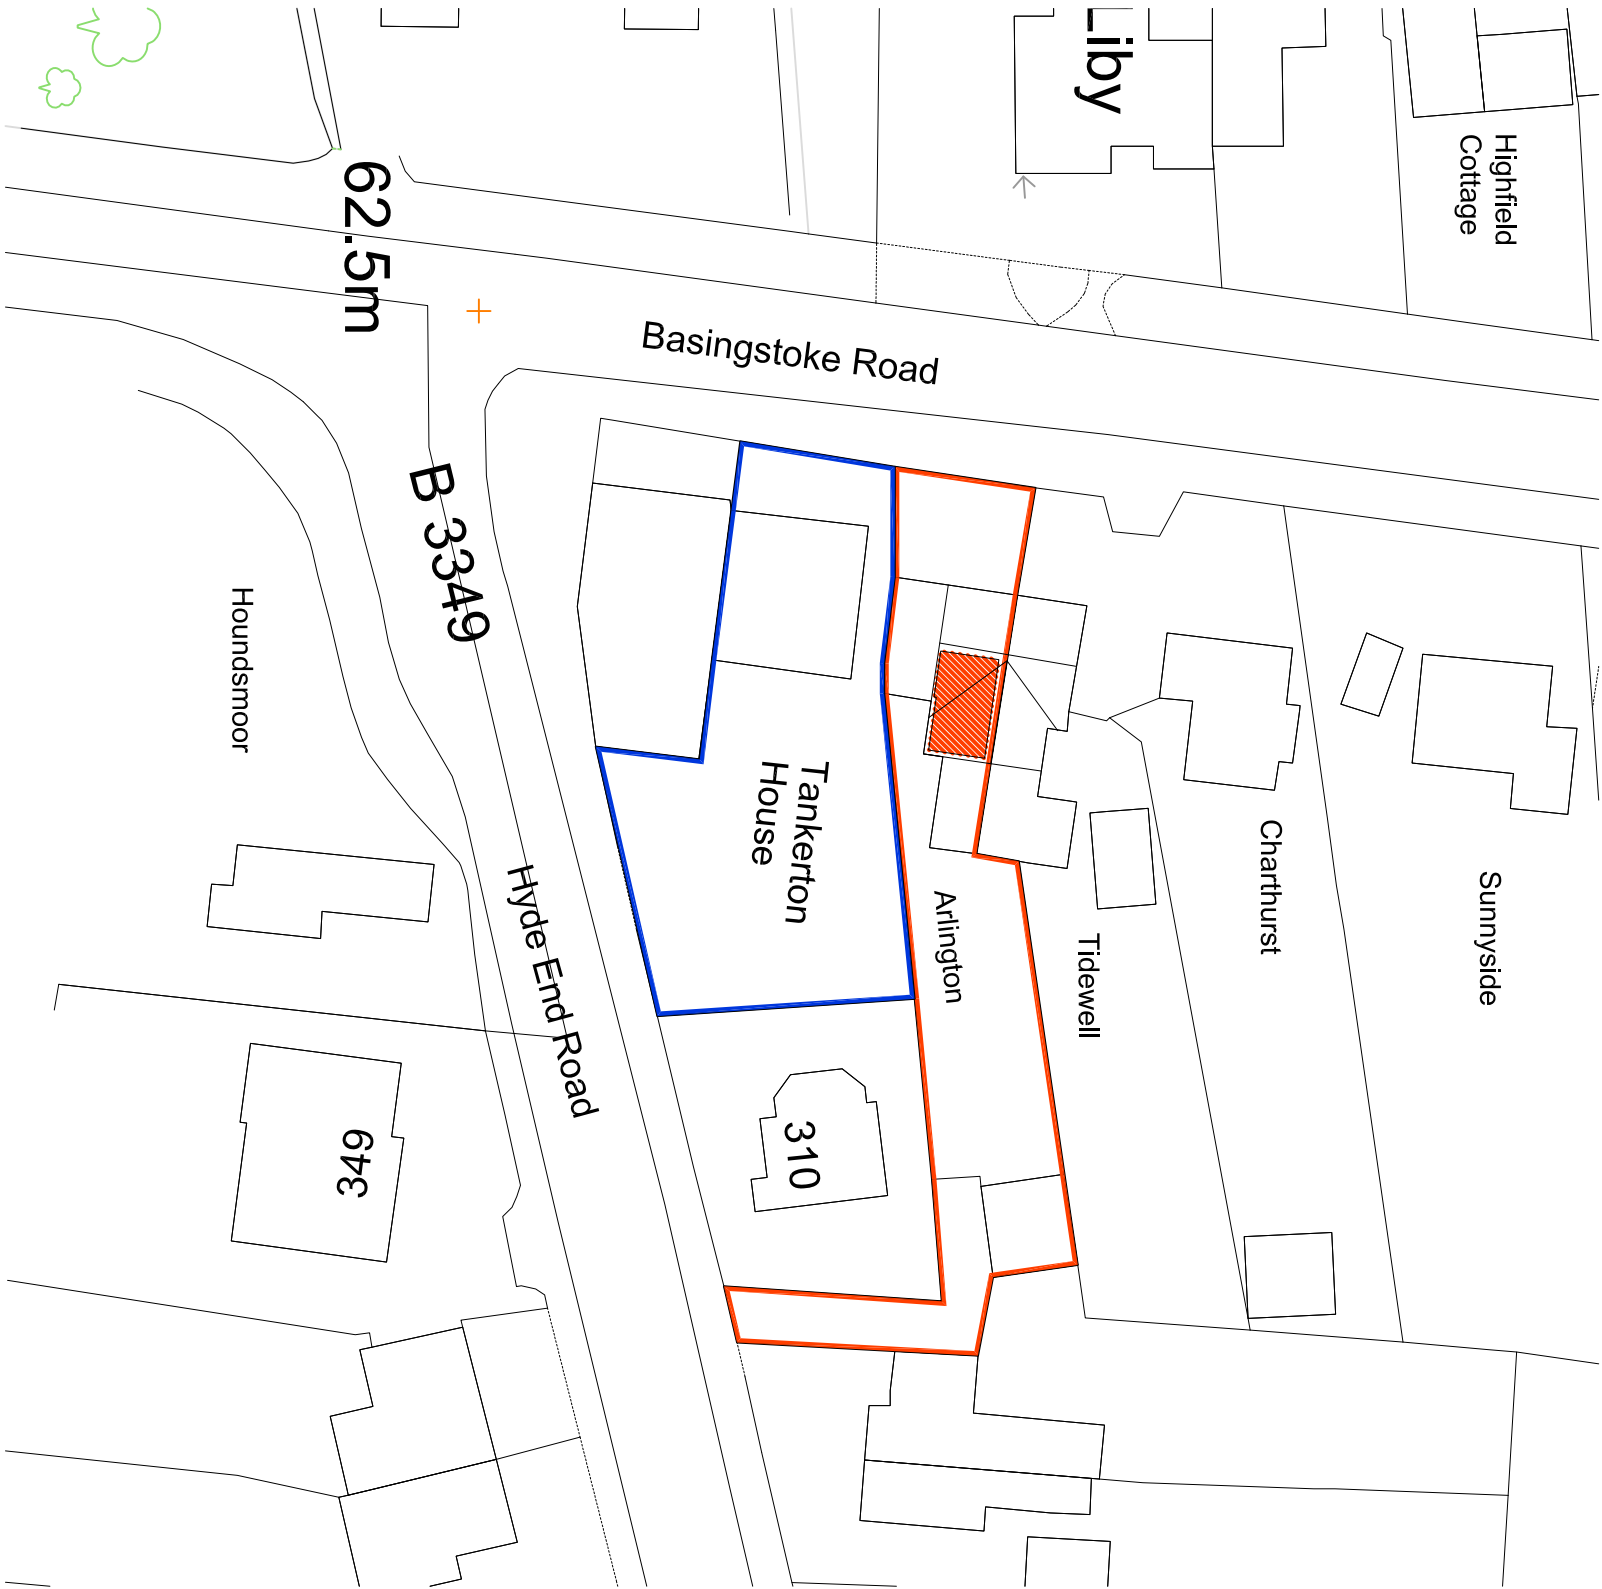


BLOCK PLAN 1:500


© Crown copyright and database rights [2024] Ordnance Survey 0100031673

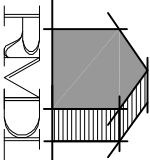

RAMMURTI DESIGN LTD
ARCHITECTURAL & PLANNING SERVICES
268 TILFURST ROAD, READING RG30 2NE
TEL/FAX: 01189510628 MOB: 07799883574

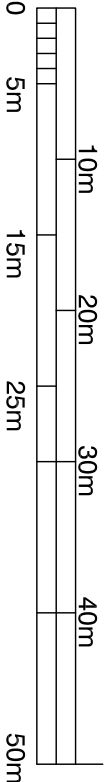

Proposed internal alterations and loft conversion with addition of rear dormer and roof windows at "Arlington", Spencers Wood READING. RG7 1AE for Mr Miah

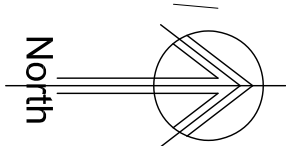

LOCATION PLAN 1:1250



Block & Site Plan

Scale: 1/500 & 1/250
Date: June 2024

Arlington:001 Rev -