

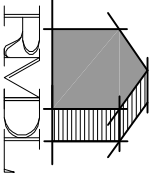
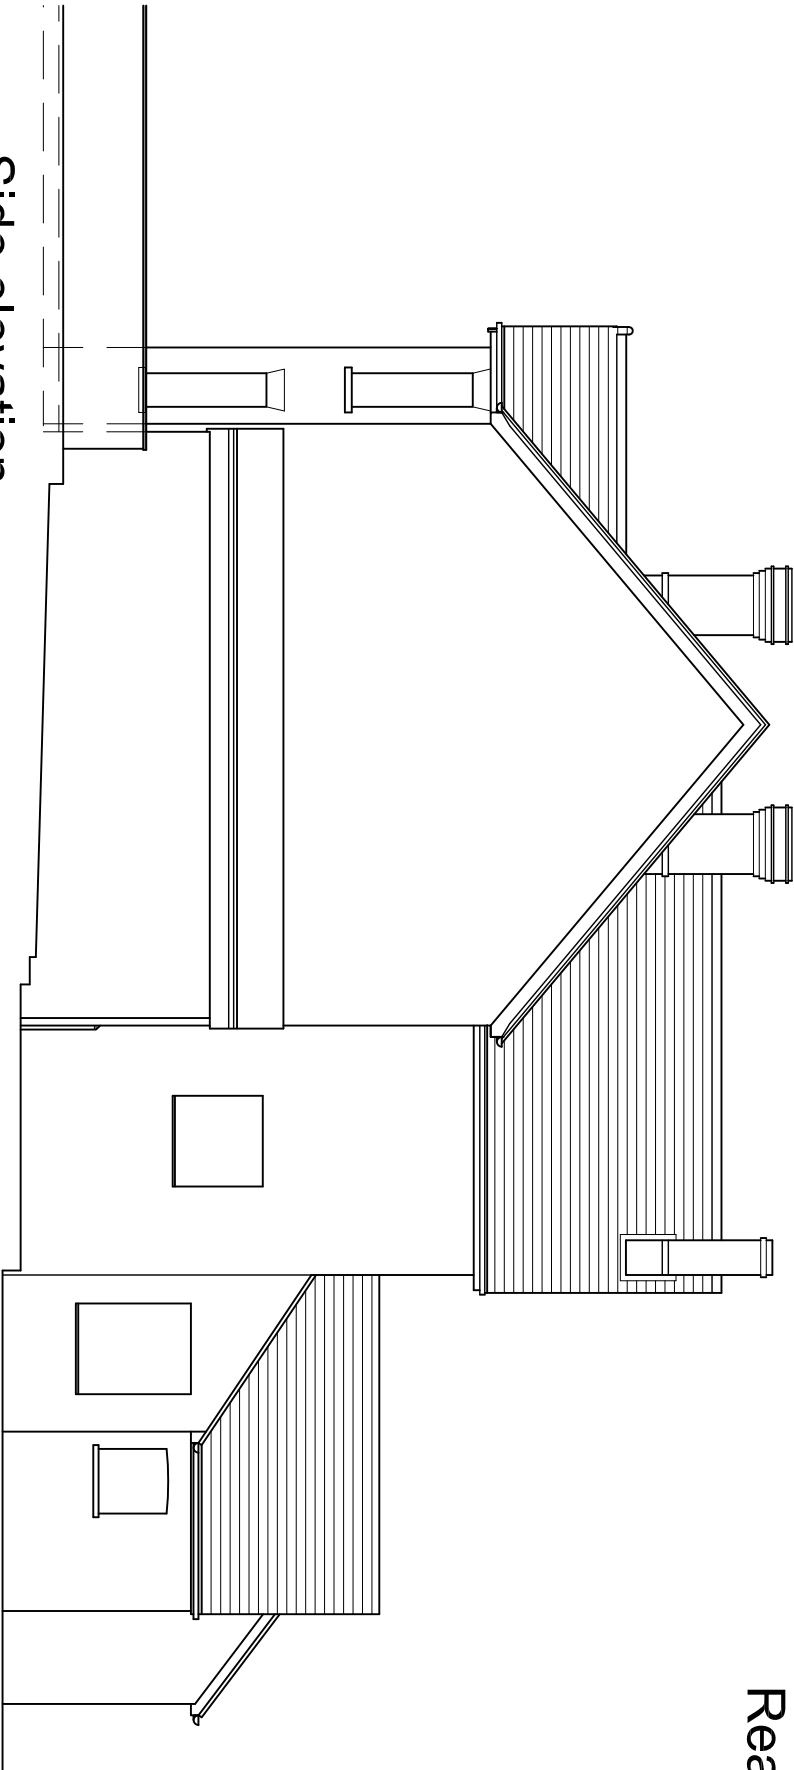
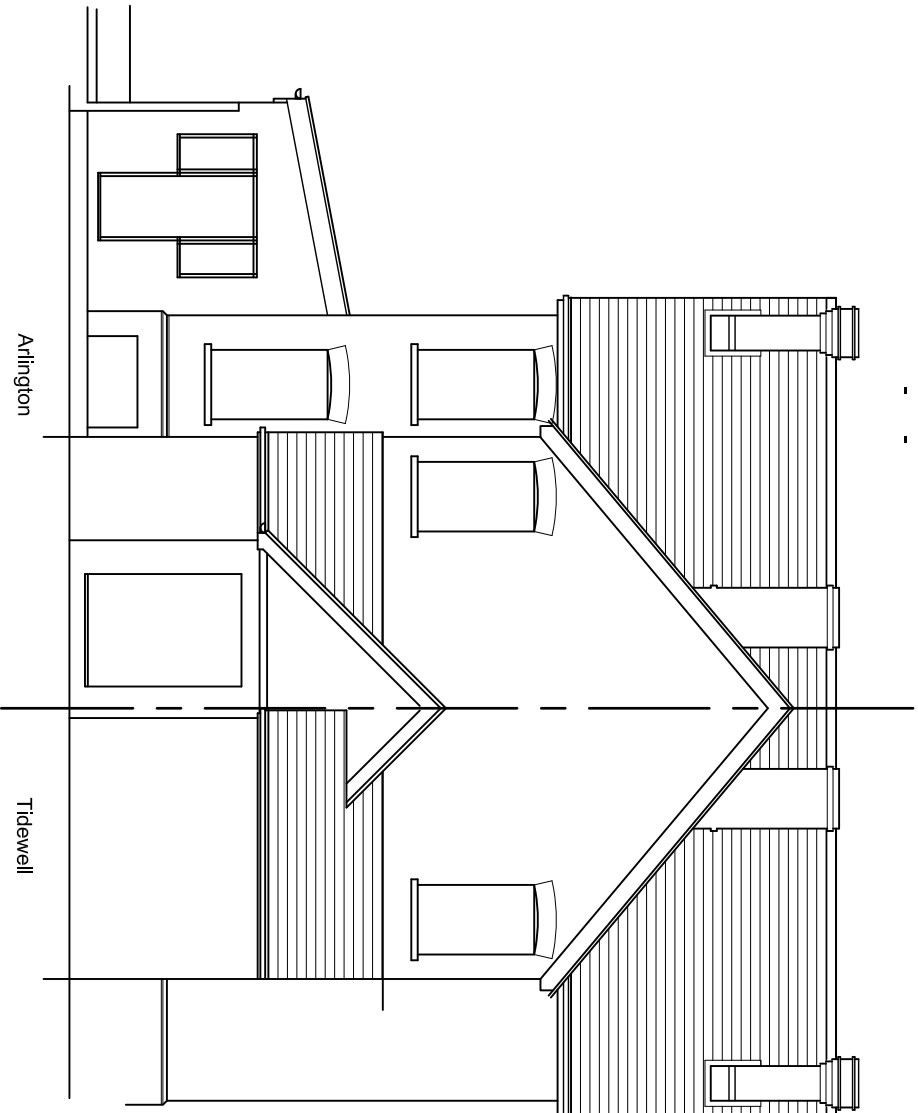


No.	Revision	Date
-	-	-

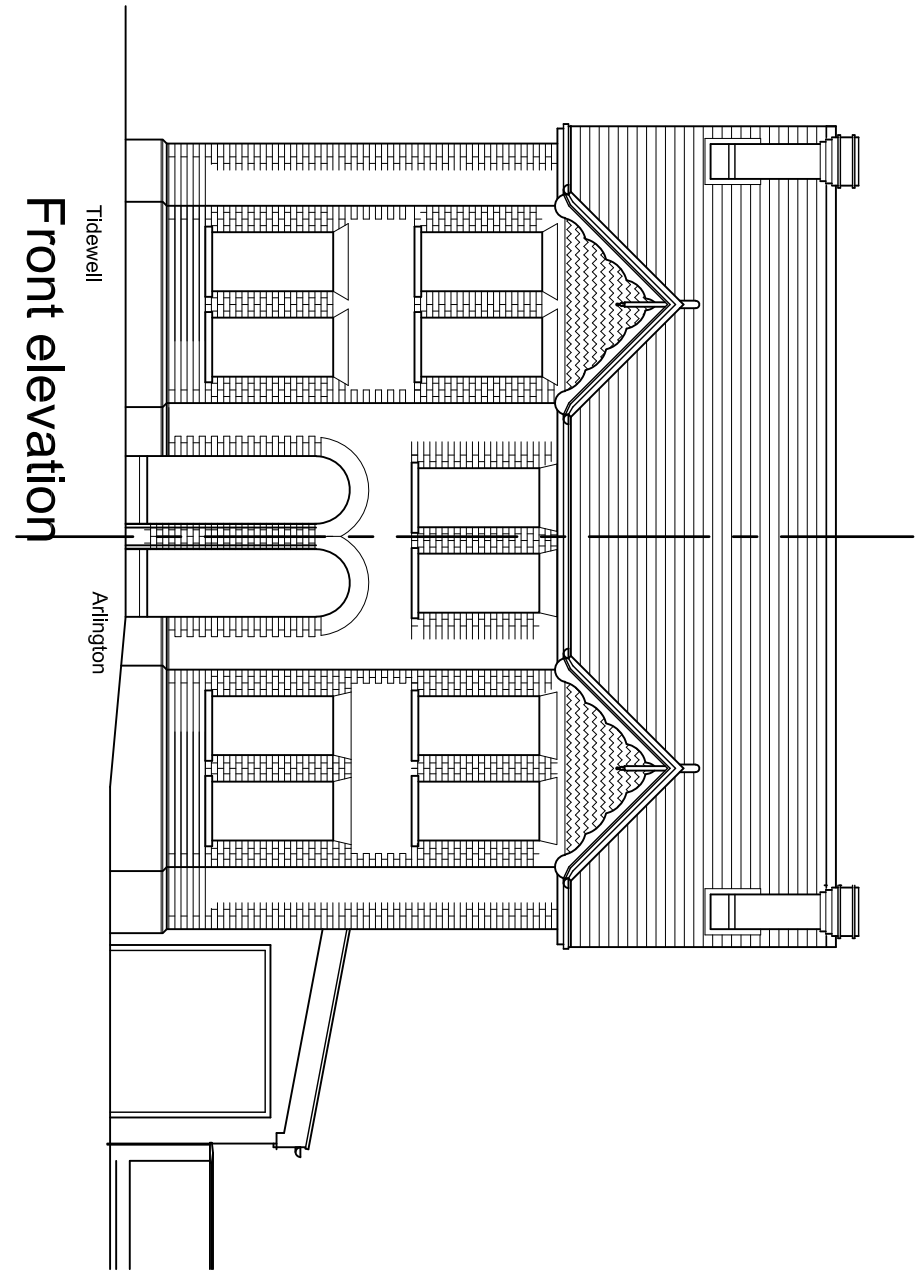

RAMMURTI DESIGN LTD
ARCHITECTURAL & PLANNING SERVICES
268 TILGHURST ROAD, READING RG30 2NE
TEL/FAX: 01189510628 MOB: 07799883574

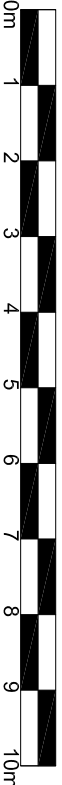

Proposed internal alterations and loft conversion with
addition of rear dormer and roof windows
at "Arlington", Spencers Wood READING. RG7 1AE
for Mr Miah

EXISTING ELEVATIONS

Scale: 1/100
Date: March 2024

Arlington:004 Rev -