


N O R T H

Existing Block Plan

-
1:500 @ A4

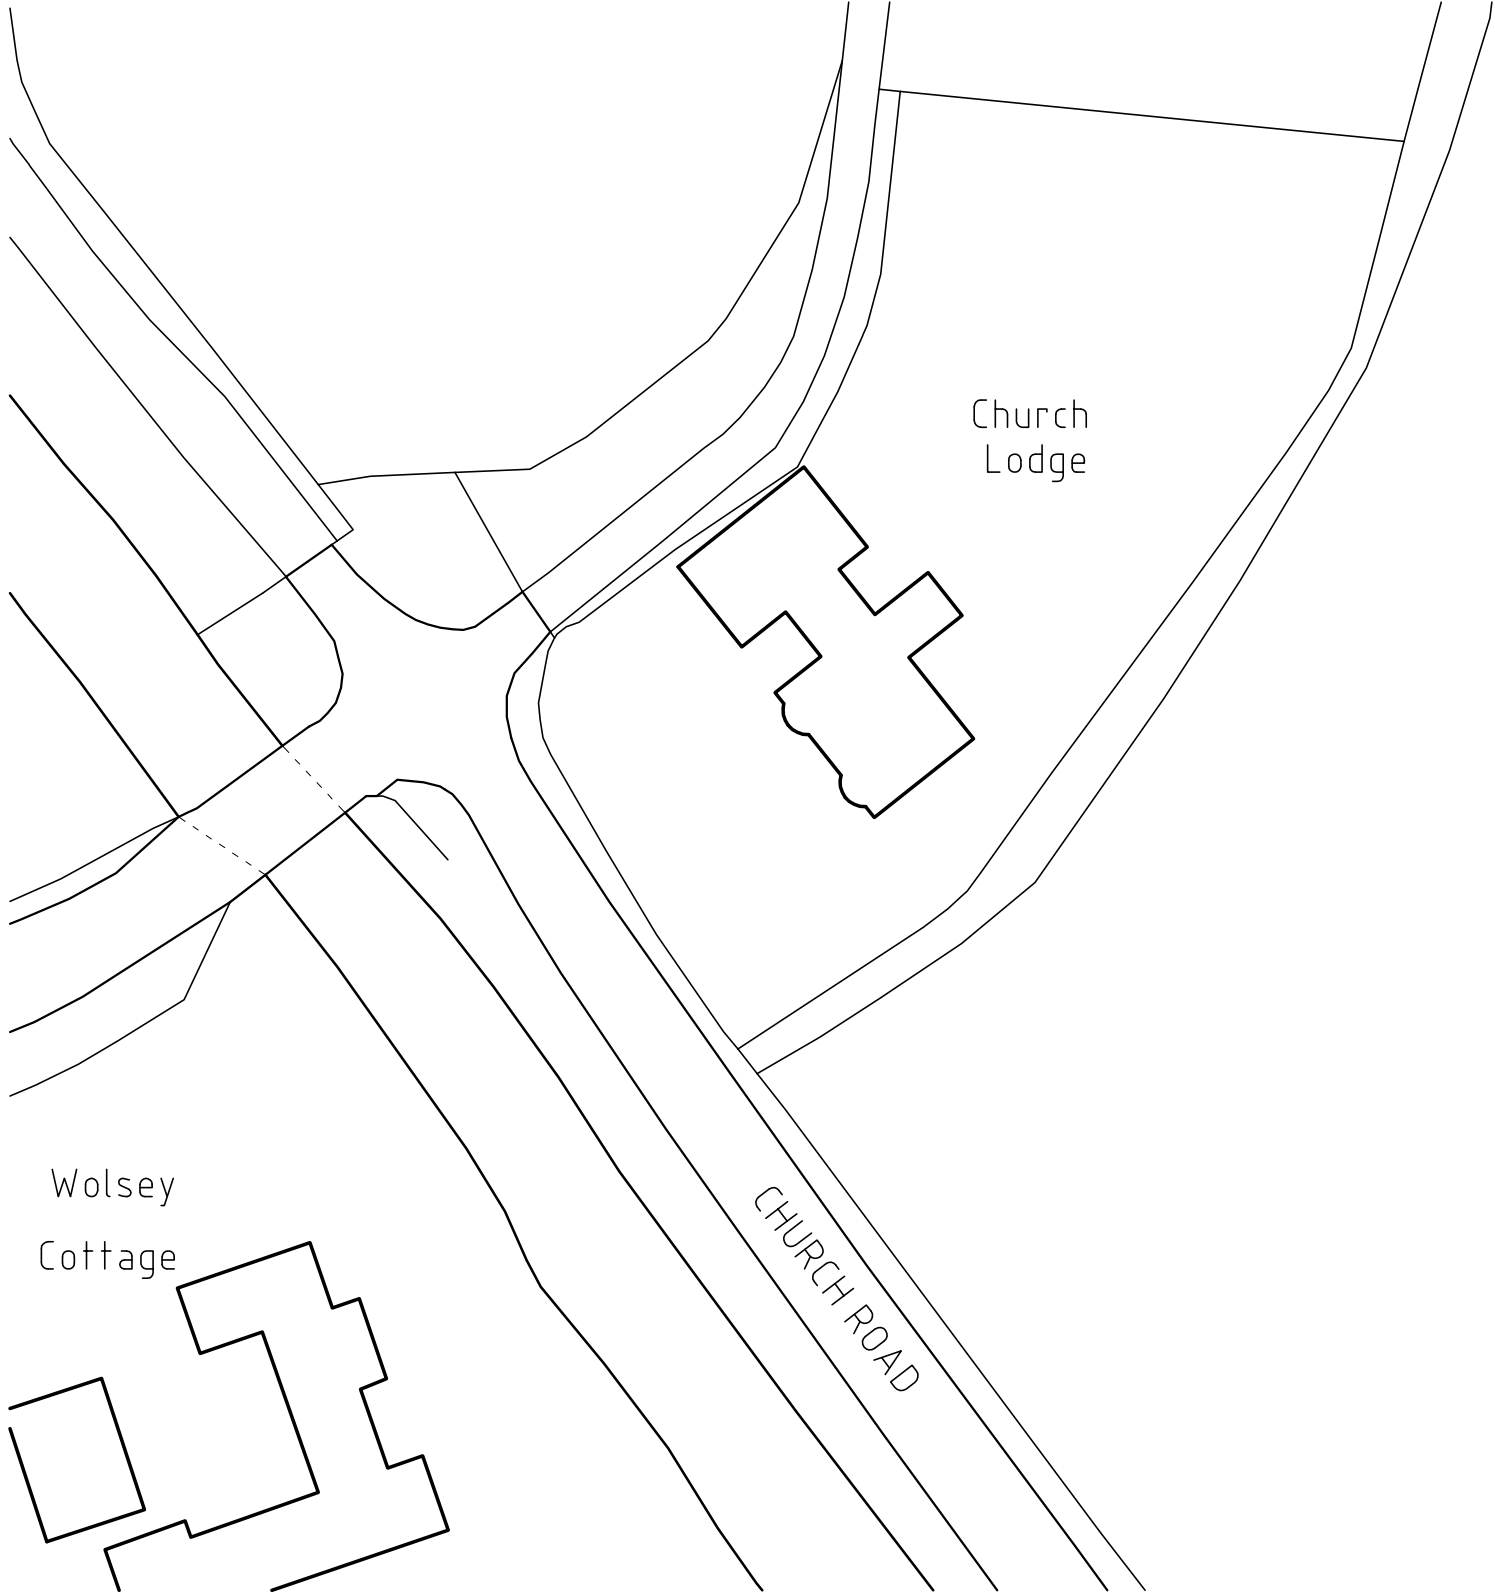