


N O R T H

Proposed Block Plan

1:500 @ A4

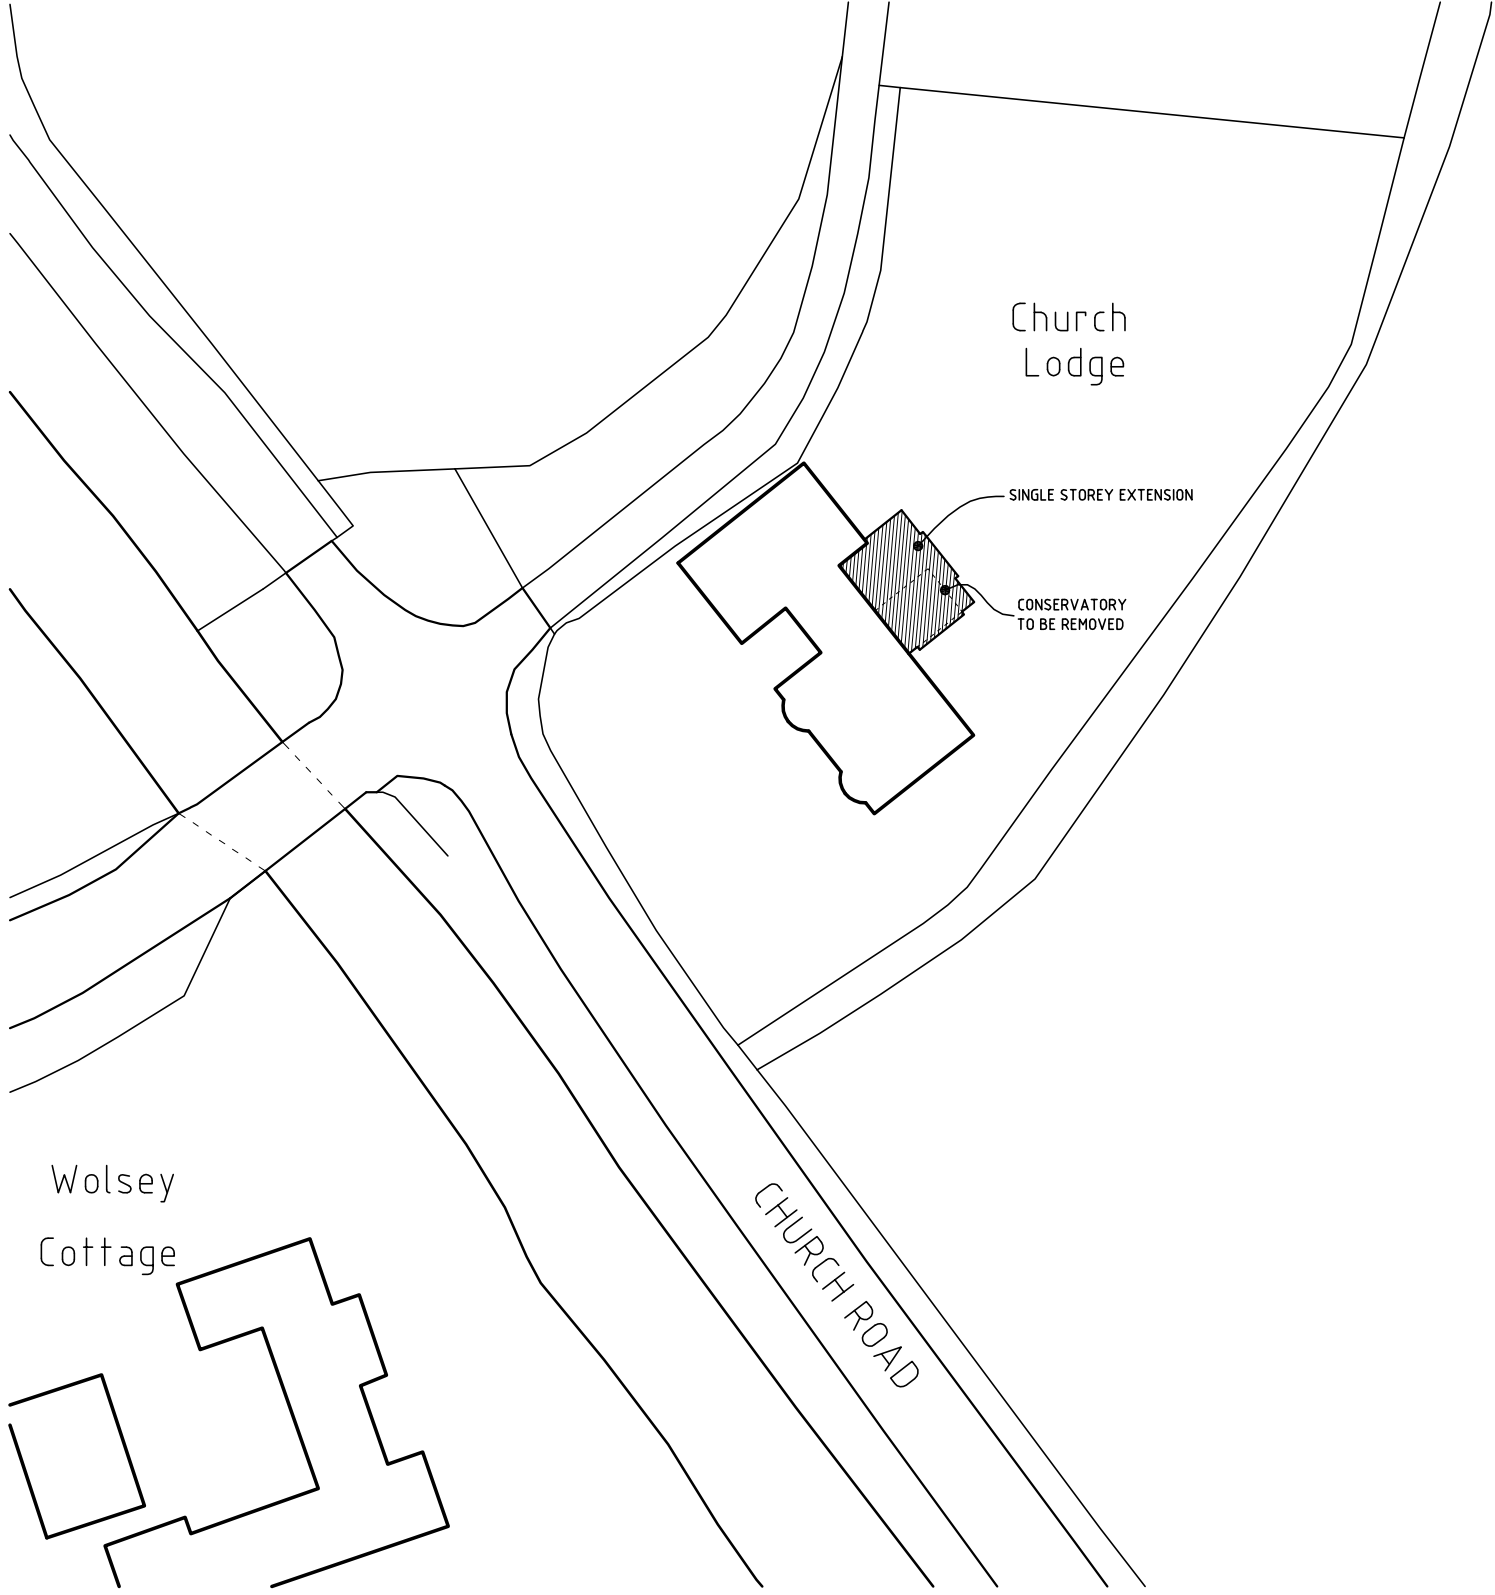