


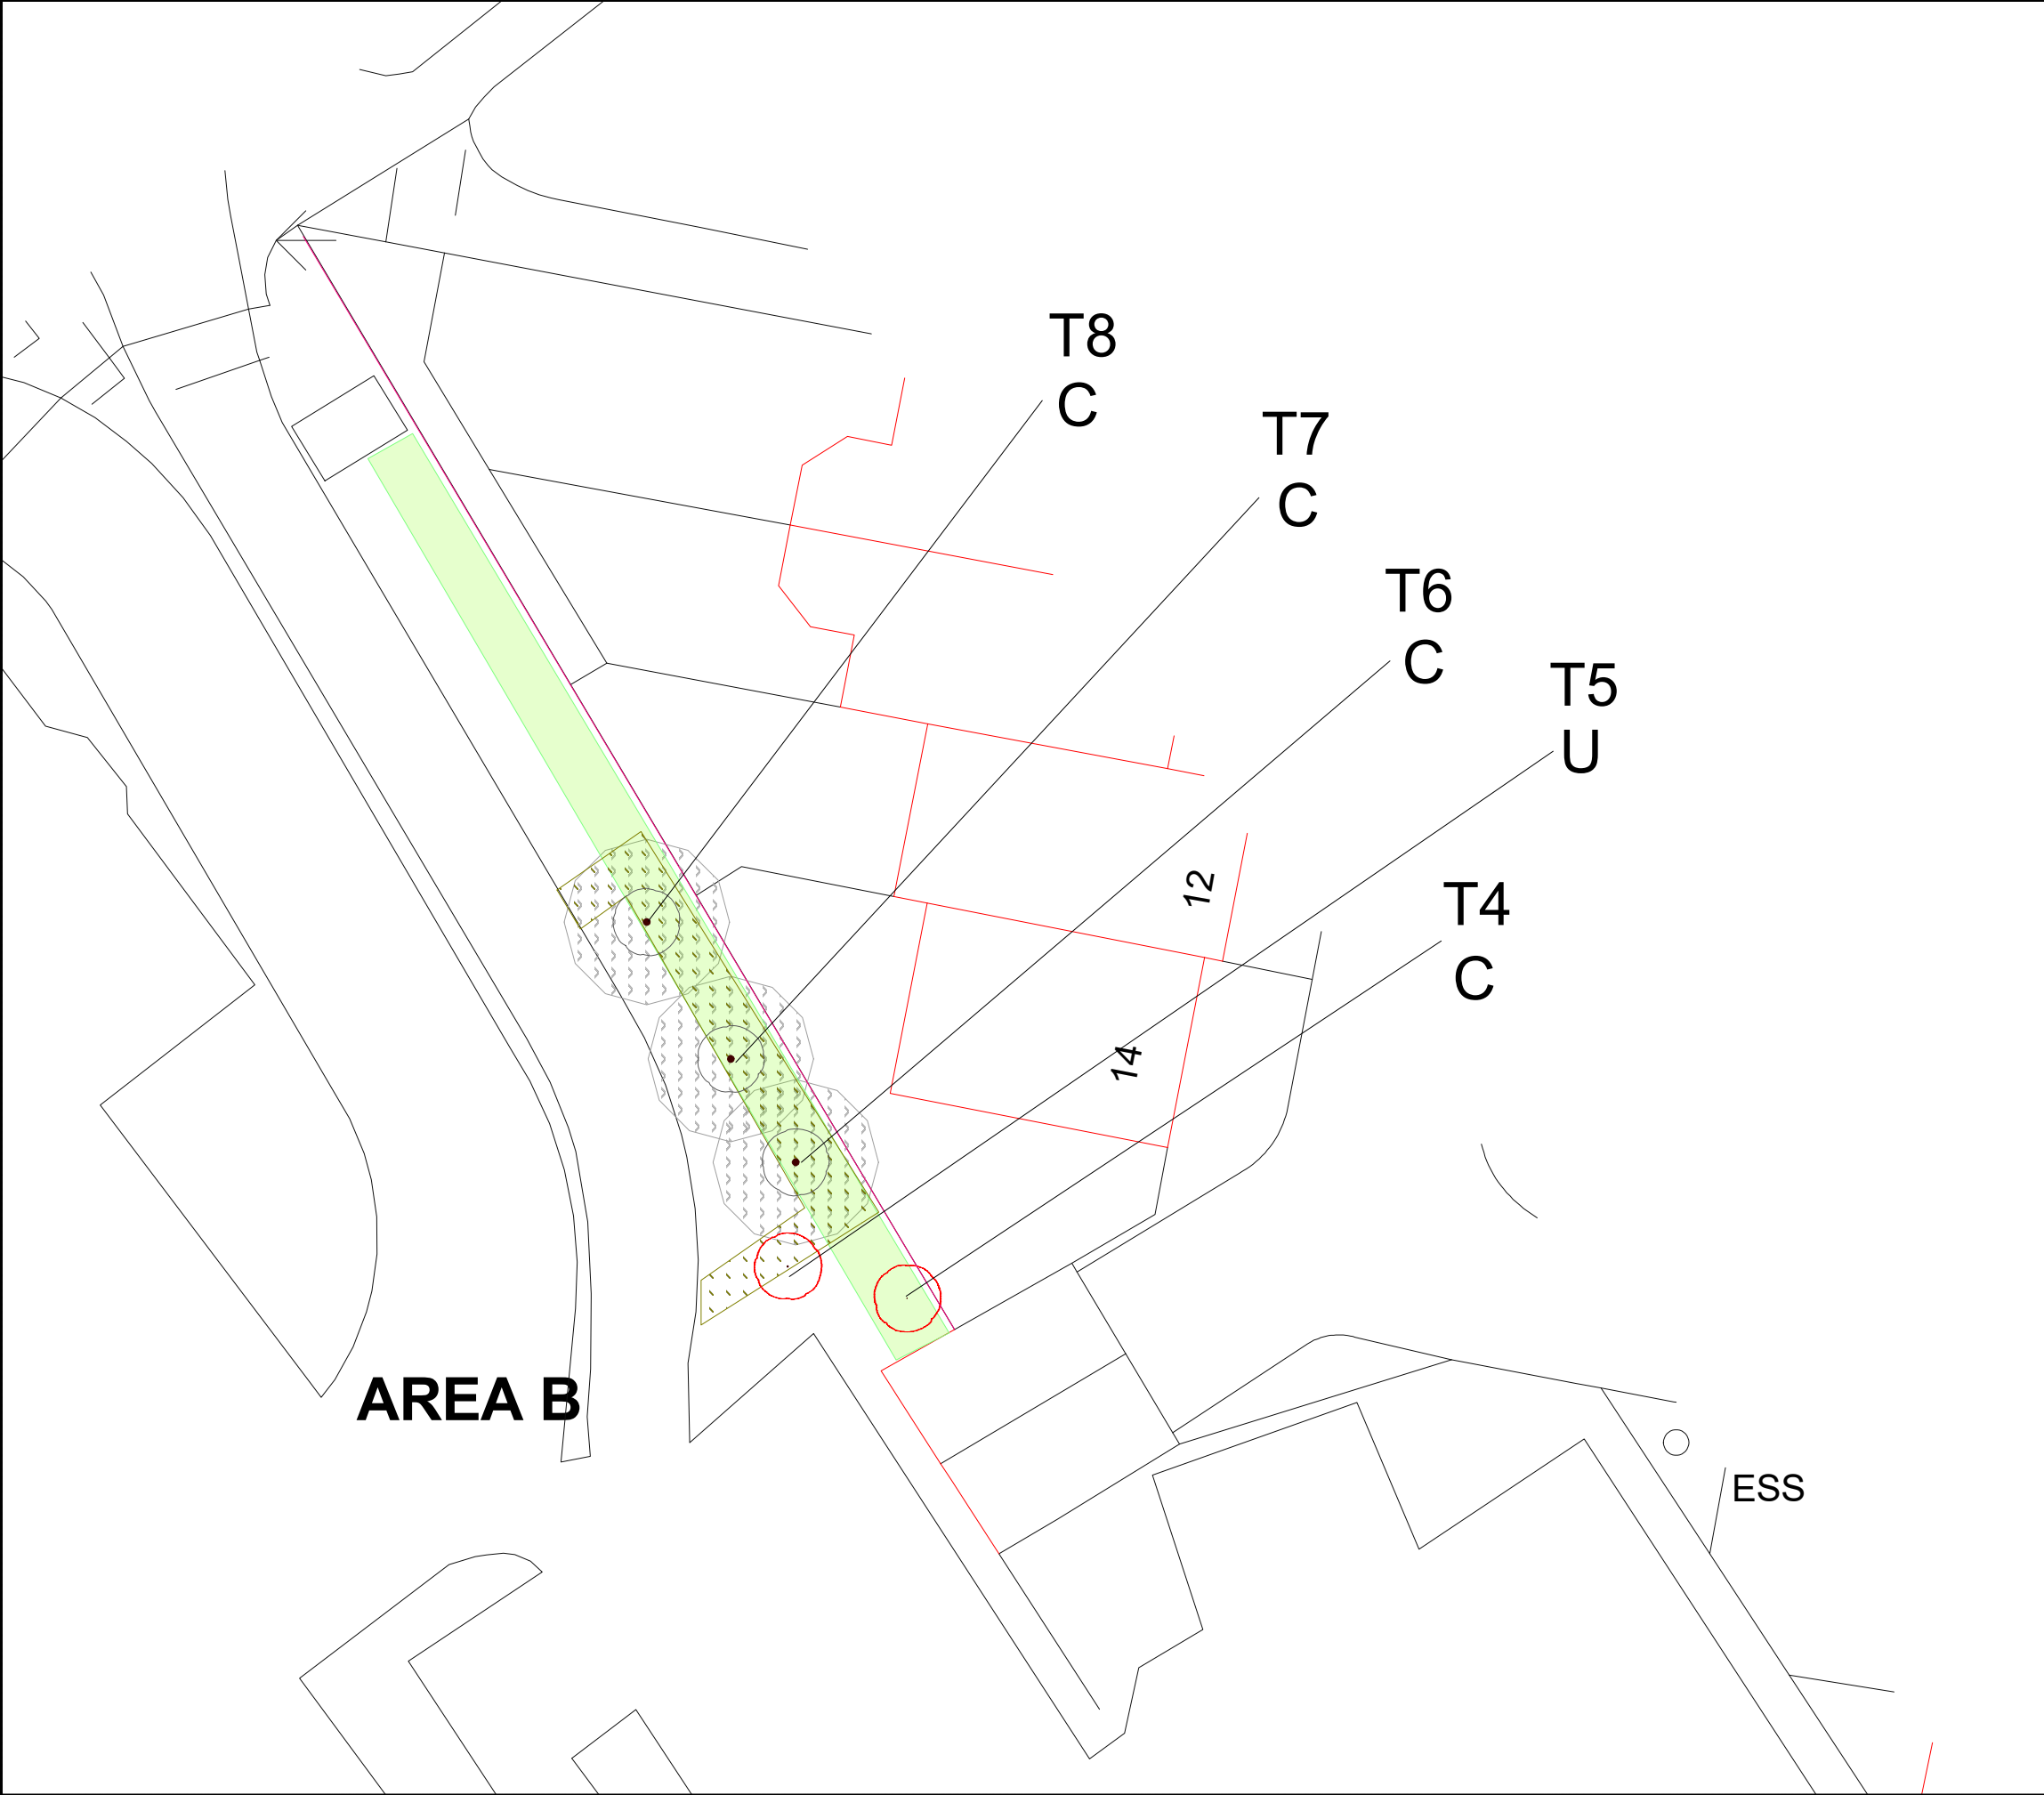


Manual stripping to be undertaken in green area.

Trees T4 and T5 to be removed only

The Temporary Ground Protection should be formed using scaffold boards laid on a compression-resistant layer of 100mm depth woodchip laid on a geotextile membrane

Plan Legend

- Vegetation removal
- Temporary Ground Protection
- wall to be stripped of vegetation and repaired
- Tree Removals

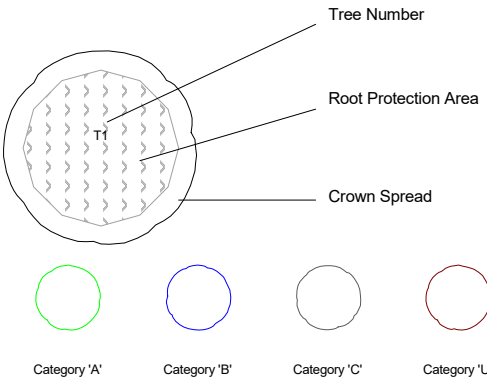

Connick Tree Care
New Pond Farm, Woodhatch Road, Reigate, Surrey. RH2 7QH

Tel: 01737 779191
Email: info@connicktrecare.co.uk

**Tree Removal and Protection Plan
Area B**

SCALE : 1 : 200 @ A3	DATE : 01/09/2022
MAP FILENAME :193956/RT/TRPP Area B SITE: Waitrose Car Park, Wokingham. RG40 1BB	

Map data shown may contain Ordnance Survey © products supplied by
Pear Technology Services Ltd; Email: info@peartechnology.co.uk
© Crown Copyright and database rights from date shown above
Ordnance Survey © licence number 100023148