



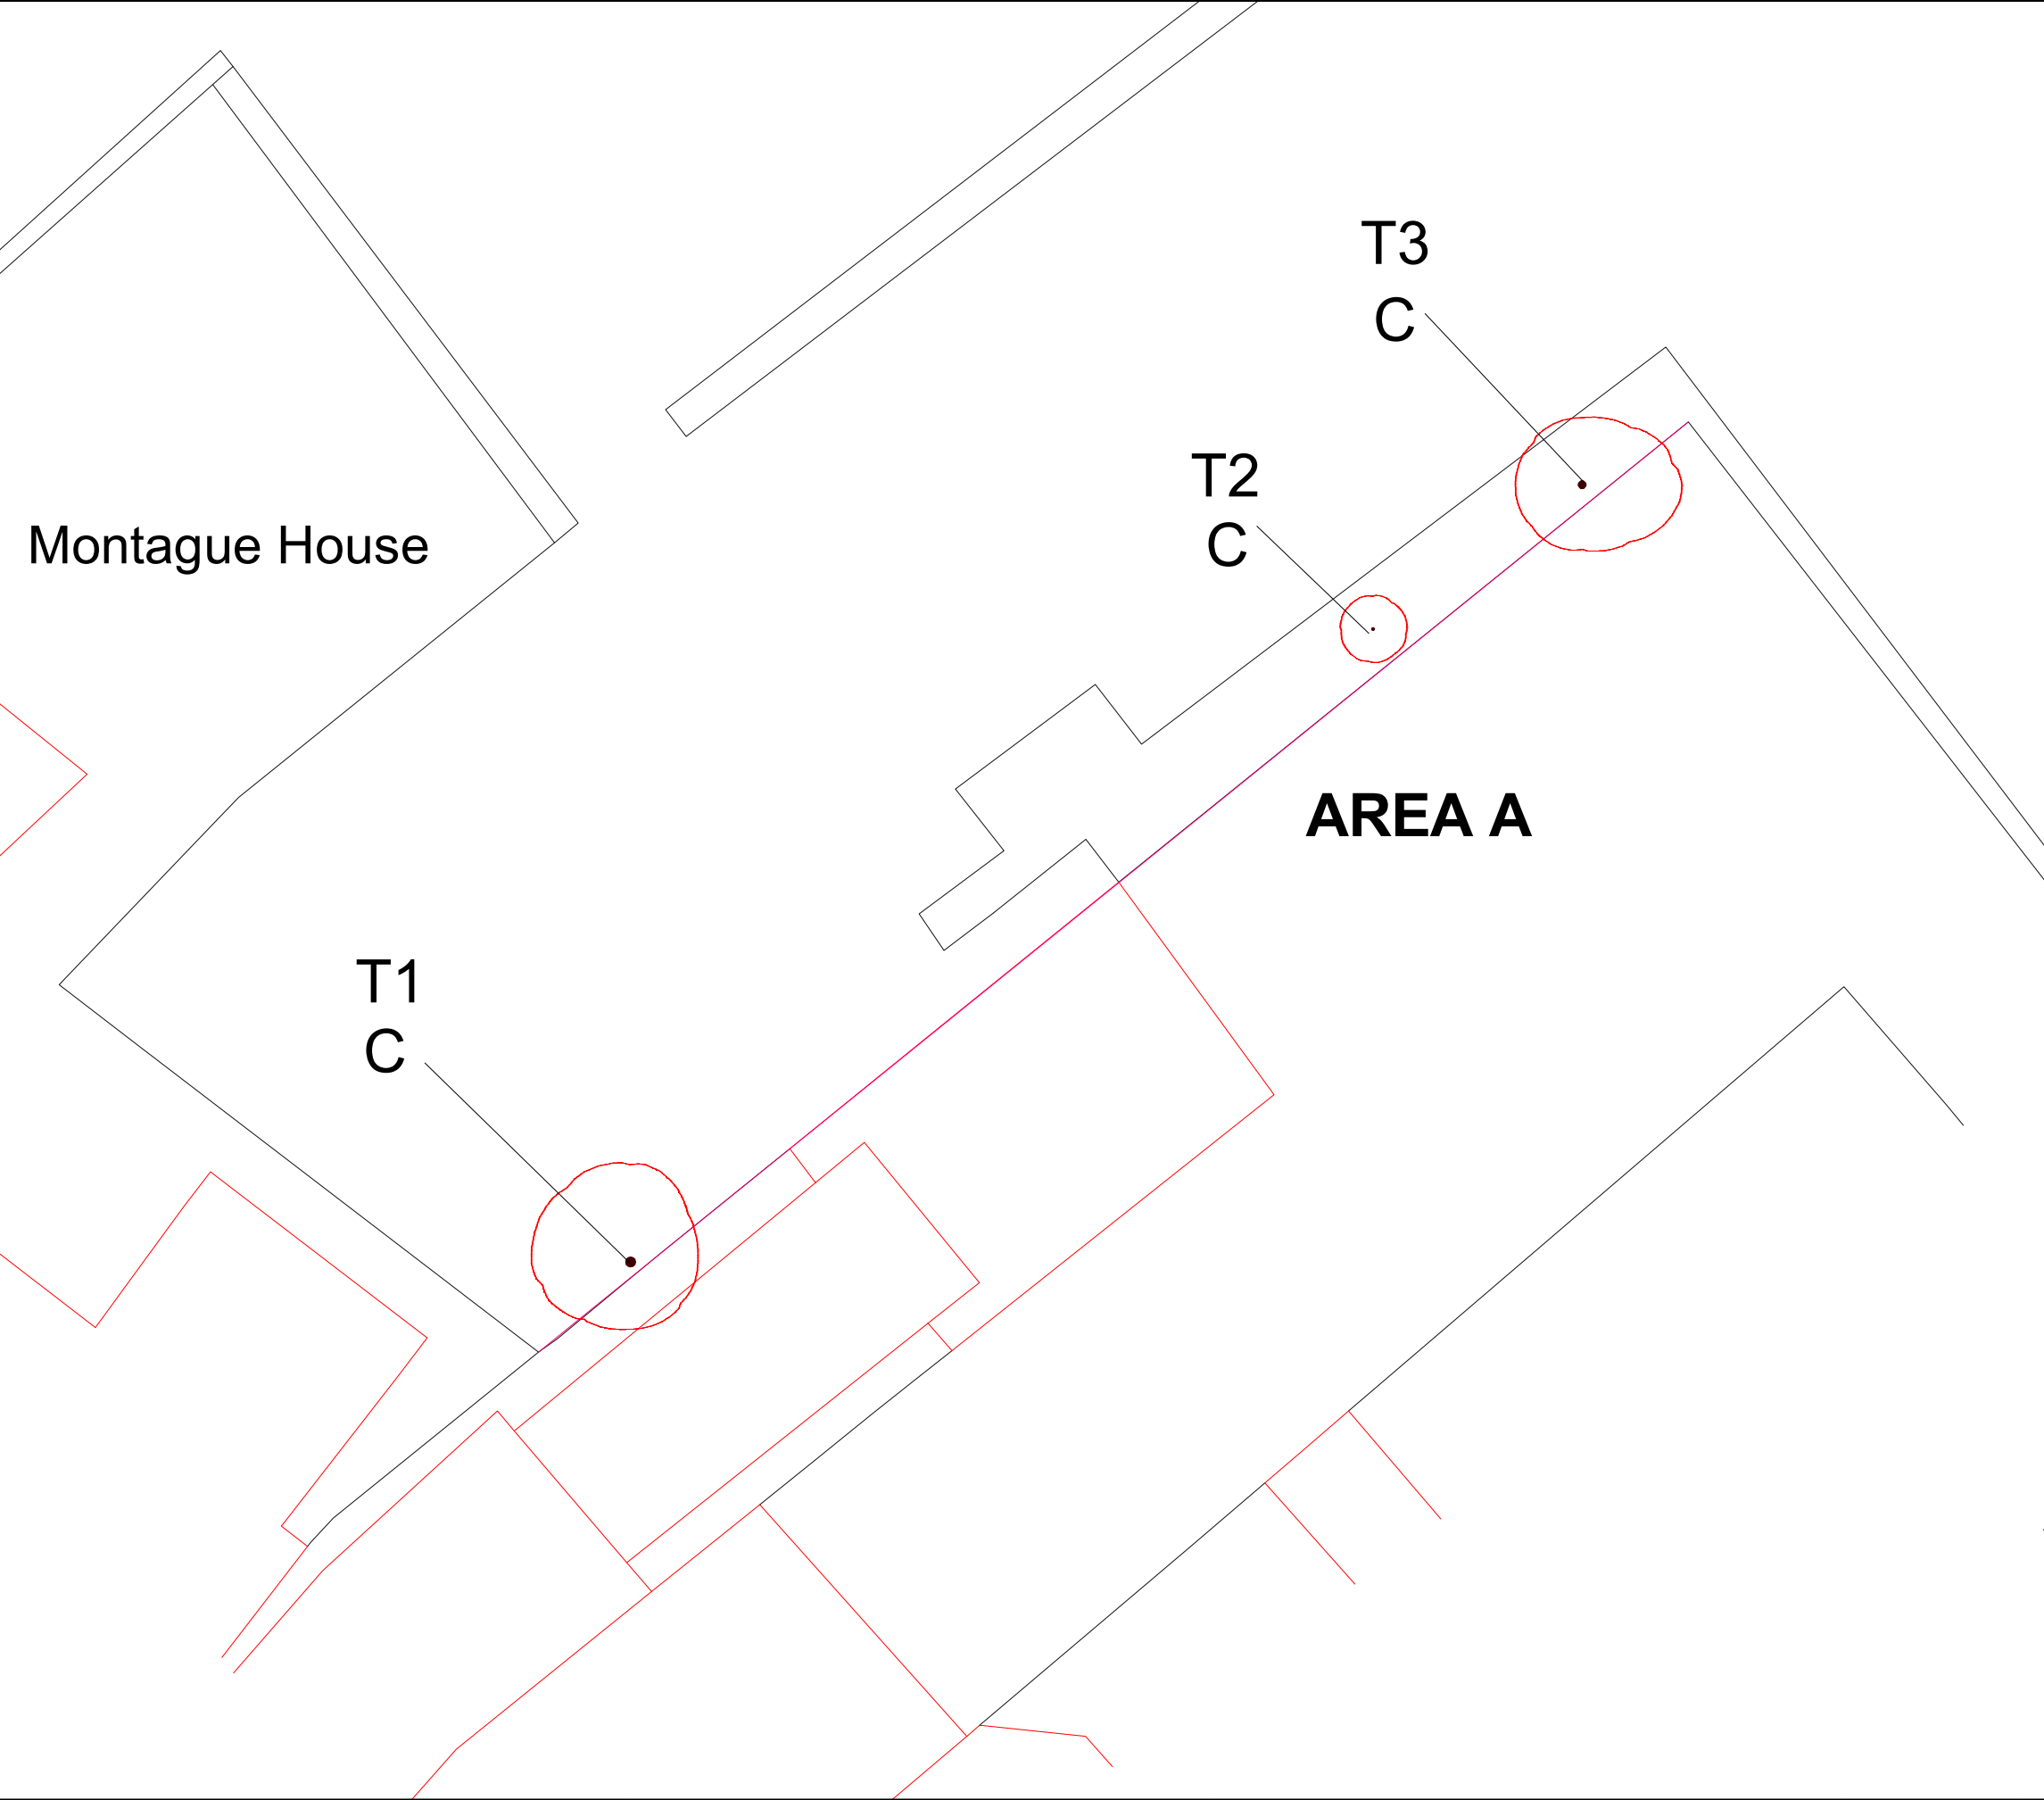

Plan Legend

- Listed wall to be demolished and rebuilt
- Tree Removals

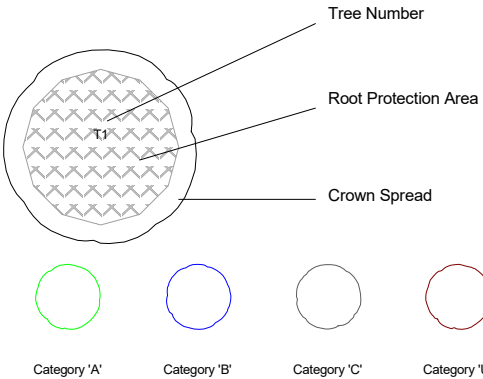

Connick Tree Care
New Pond Farm, Woodhatch Road, Reigate, Surrey. RH2 7QH
Tel:01737 779191
Email: info@connicktrecare.co.uk

**Tree Removal and Protection Plan
Area A**

SCALE : 1 : 200 @ A3	DATE : 01/09/2022
MAP FILENAME :193956/RT/TRPP Area A SITE: Waitrose Car Park, Wokingham. RG40 1BB	



Map data shown may contain Ordnance Survey @ products supplied by
Pear Technology Services Ltd; Email: info@peartechology.co.uk
© Crown Copyright and database rights from date shown above
Ordnance Survey @ licence number 100023148